




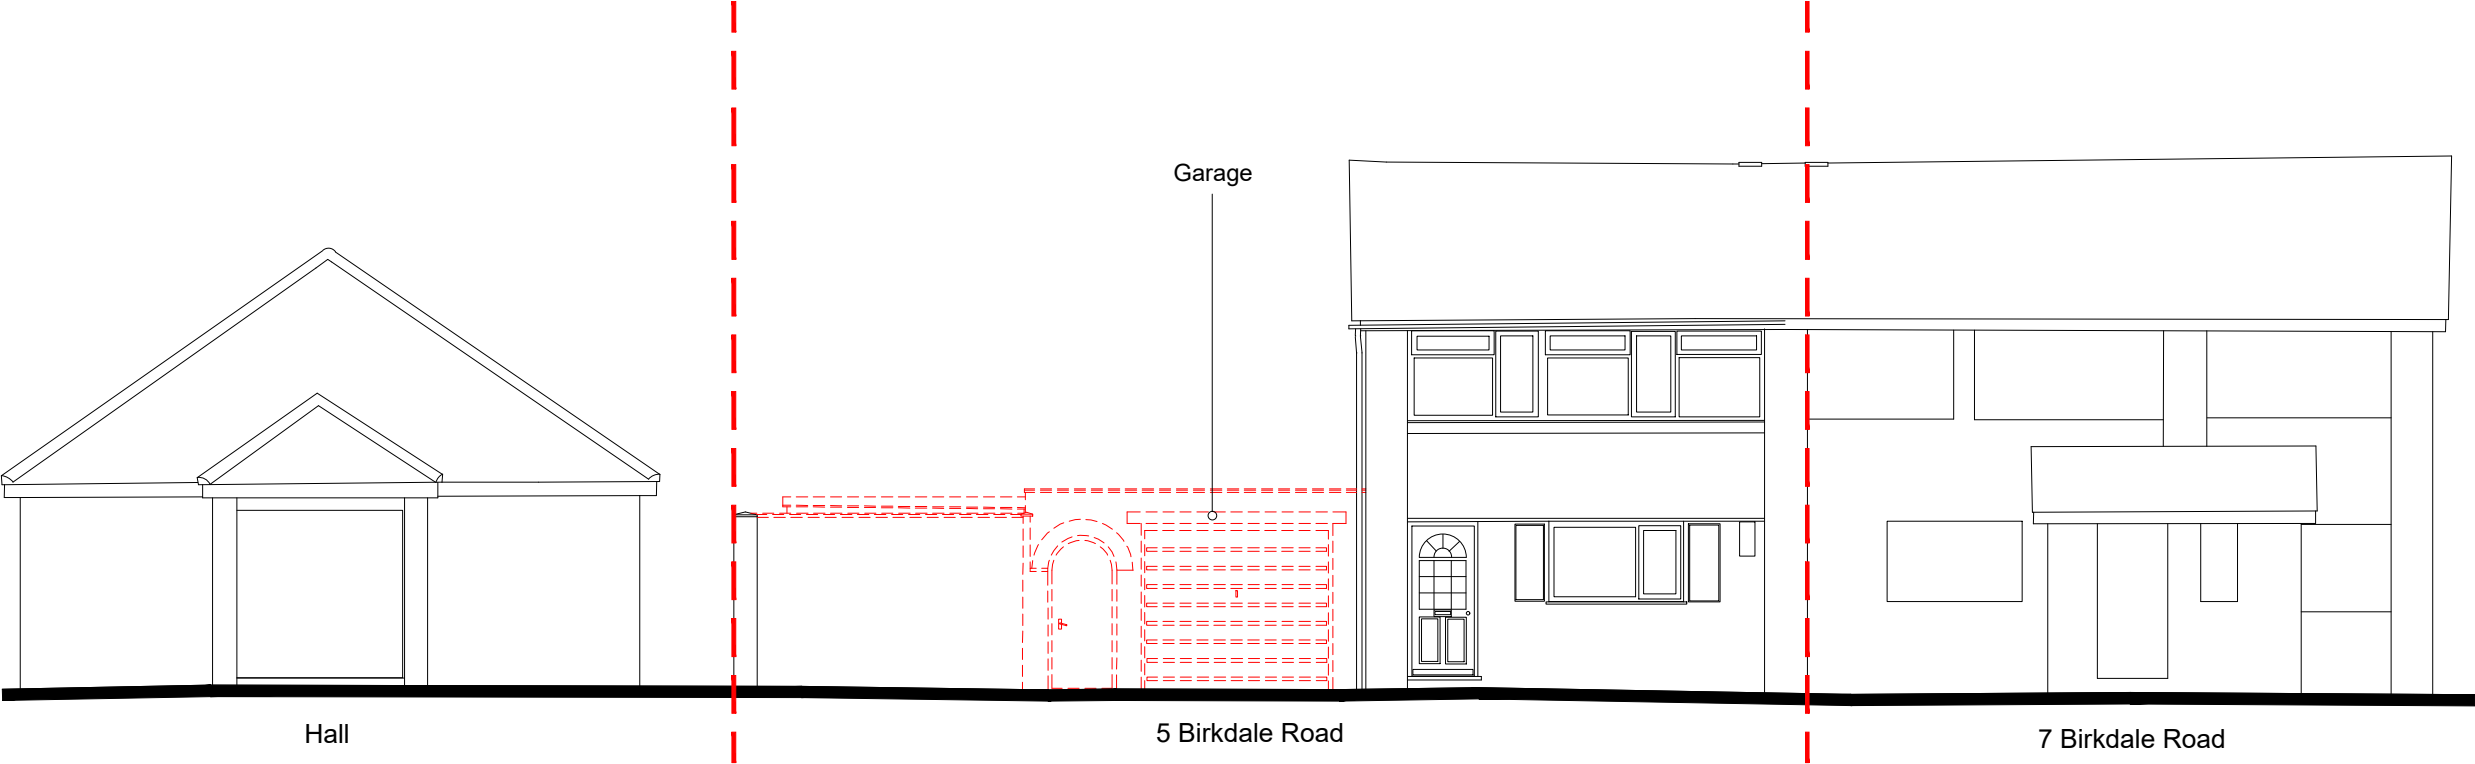

Demolition Plan North Elevation

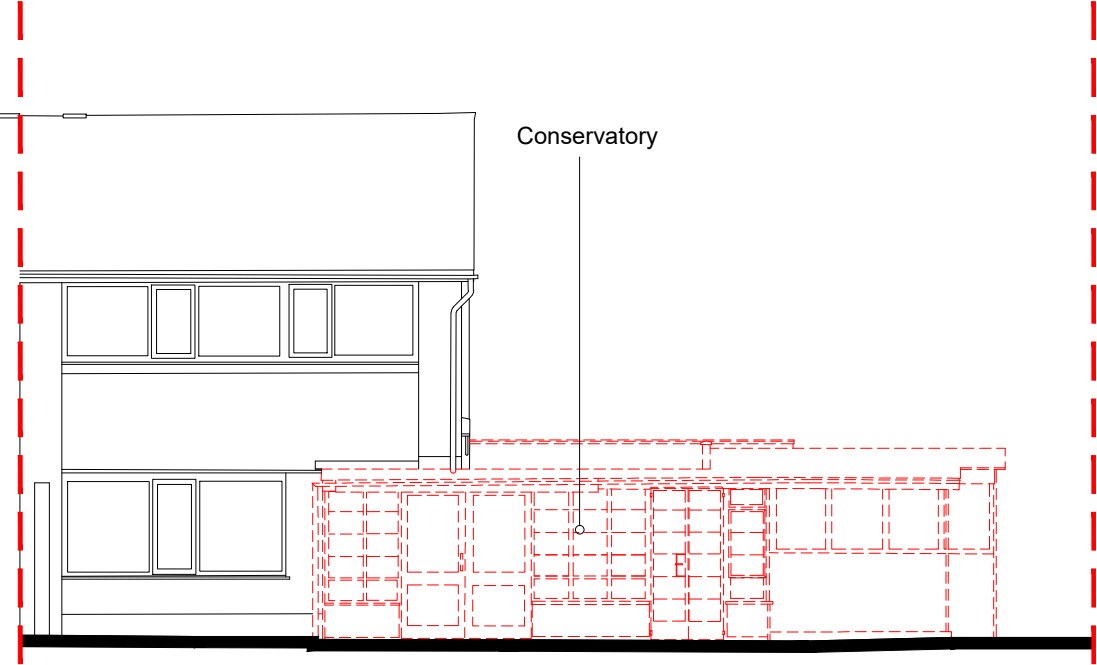

Demolition Plan South Elevation

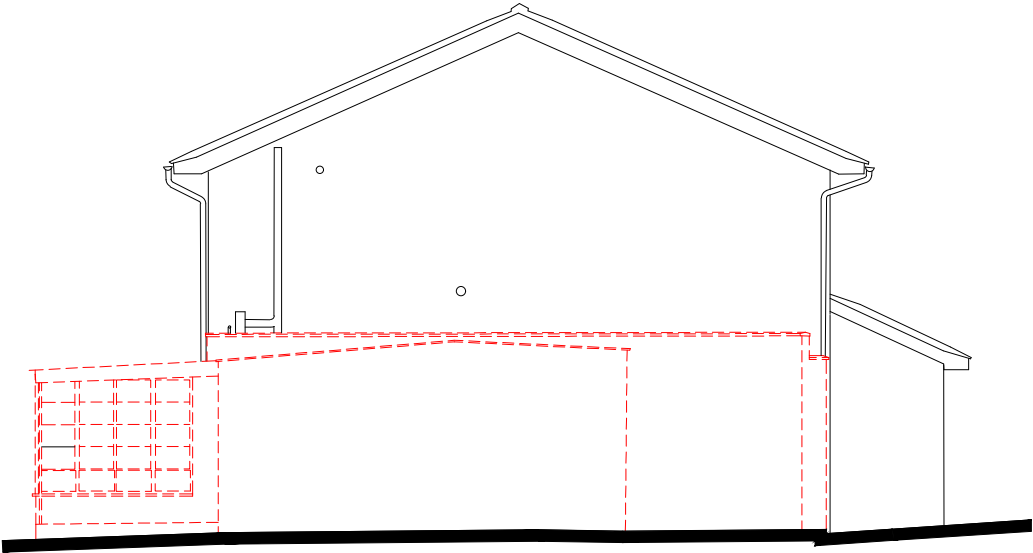

Demolition Plan East Elevation

- KEY
- Application Site Boundary
 - Structures to be demolished

Client's Name
Mr J Djevdet
Job Title
5 Birkdale Road, Worthing, West Sussex

Drawing Title
Demolition Elevations
Scale
1:100 @ A3
metres
1 2 3 4

Drawn	Checked	Date
AE	AK	16.04.26
Job No	Drawing No	Rev
JD/BR	PL08	A
Status		
INFORMATION		

A	18.05.26	Amendments to Annotations	JBS	AK
Rev	Date	Revision Details	Dr	Ch



ECE
Architecture

E helio@ecearchitecture.com
W ecearchitecture.com

Creativity. Quality. Commerciality.
Reimagine what's possible

CAD Plot date: 19/05/2026 - 16.12.53

5 birkdale road mssd v2.dwg