



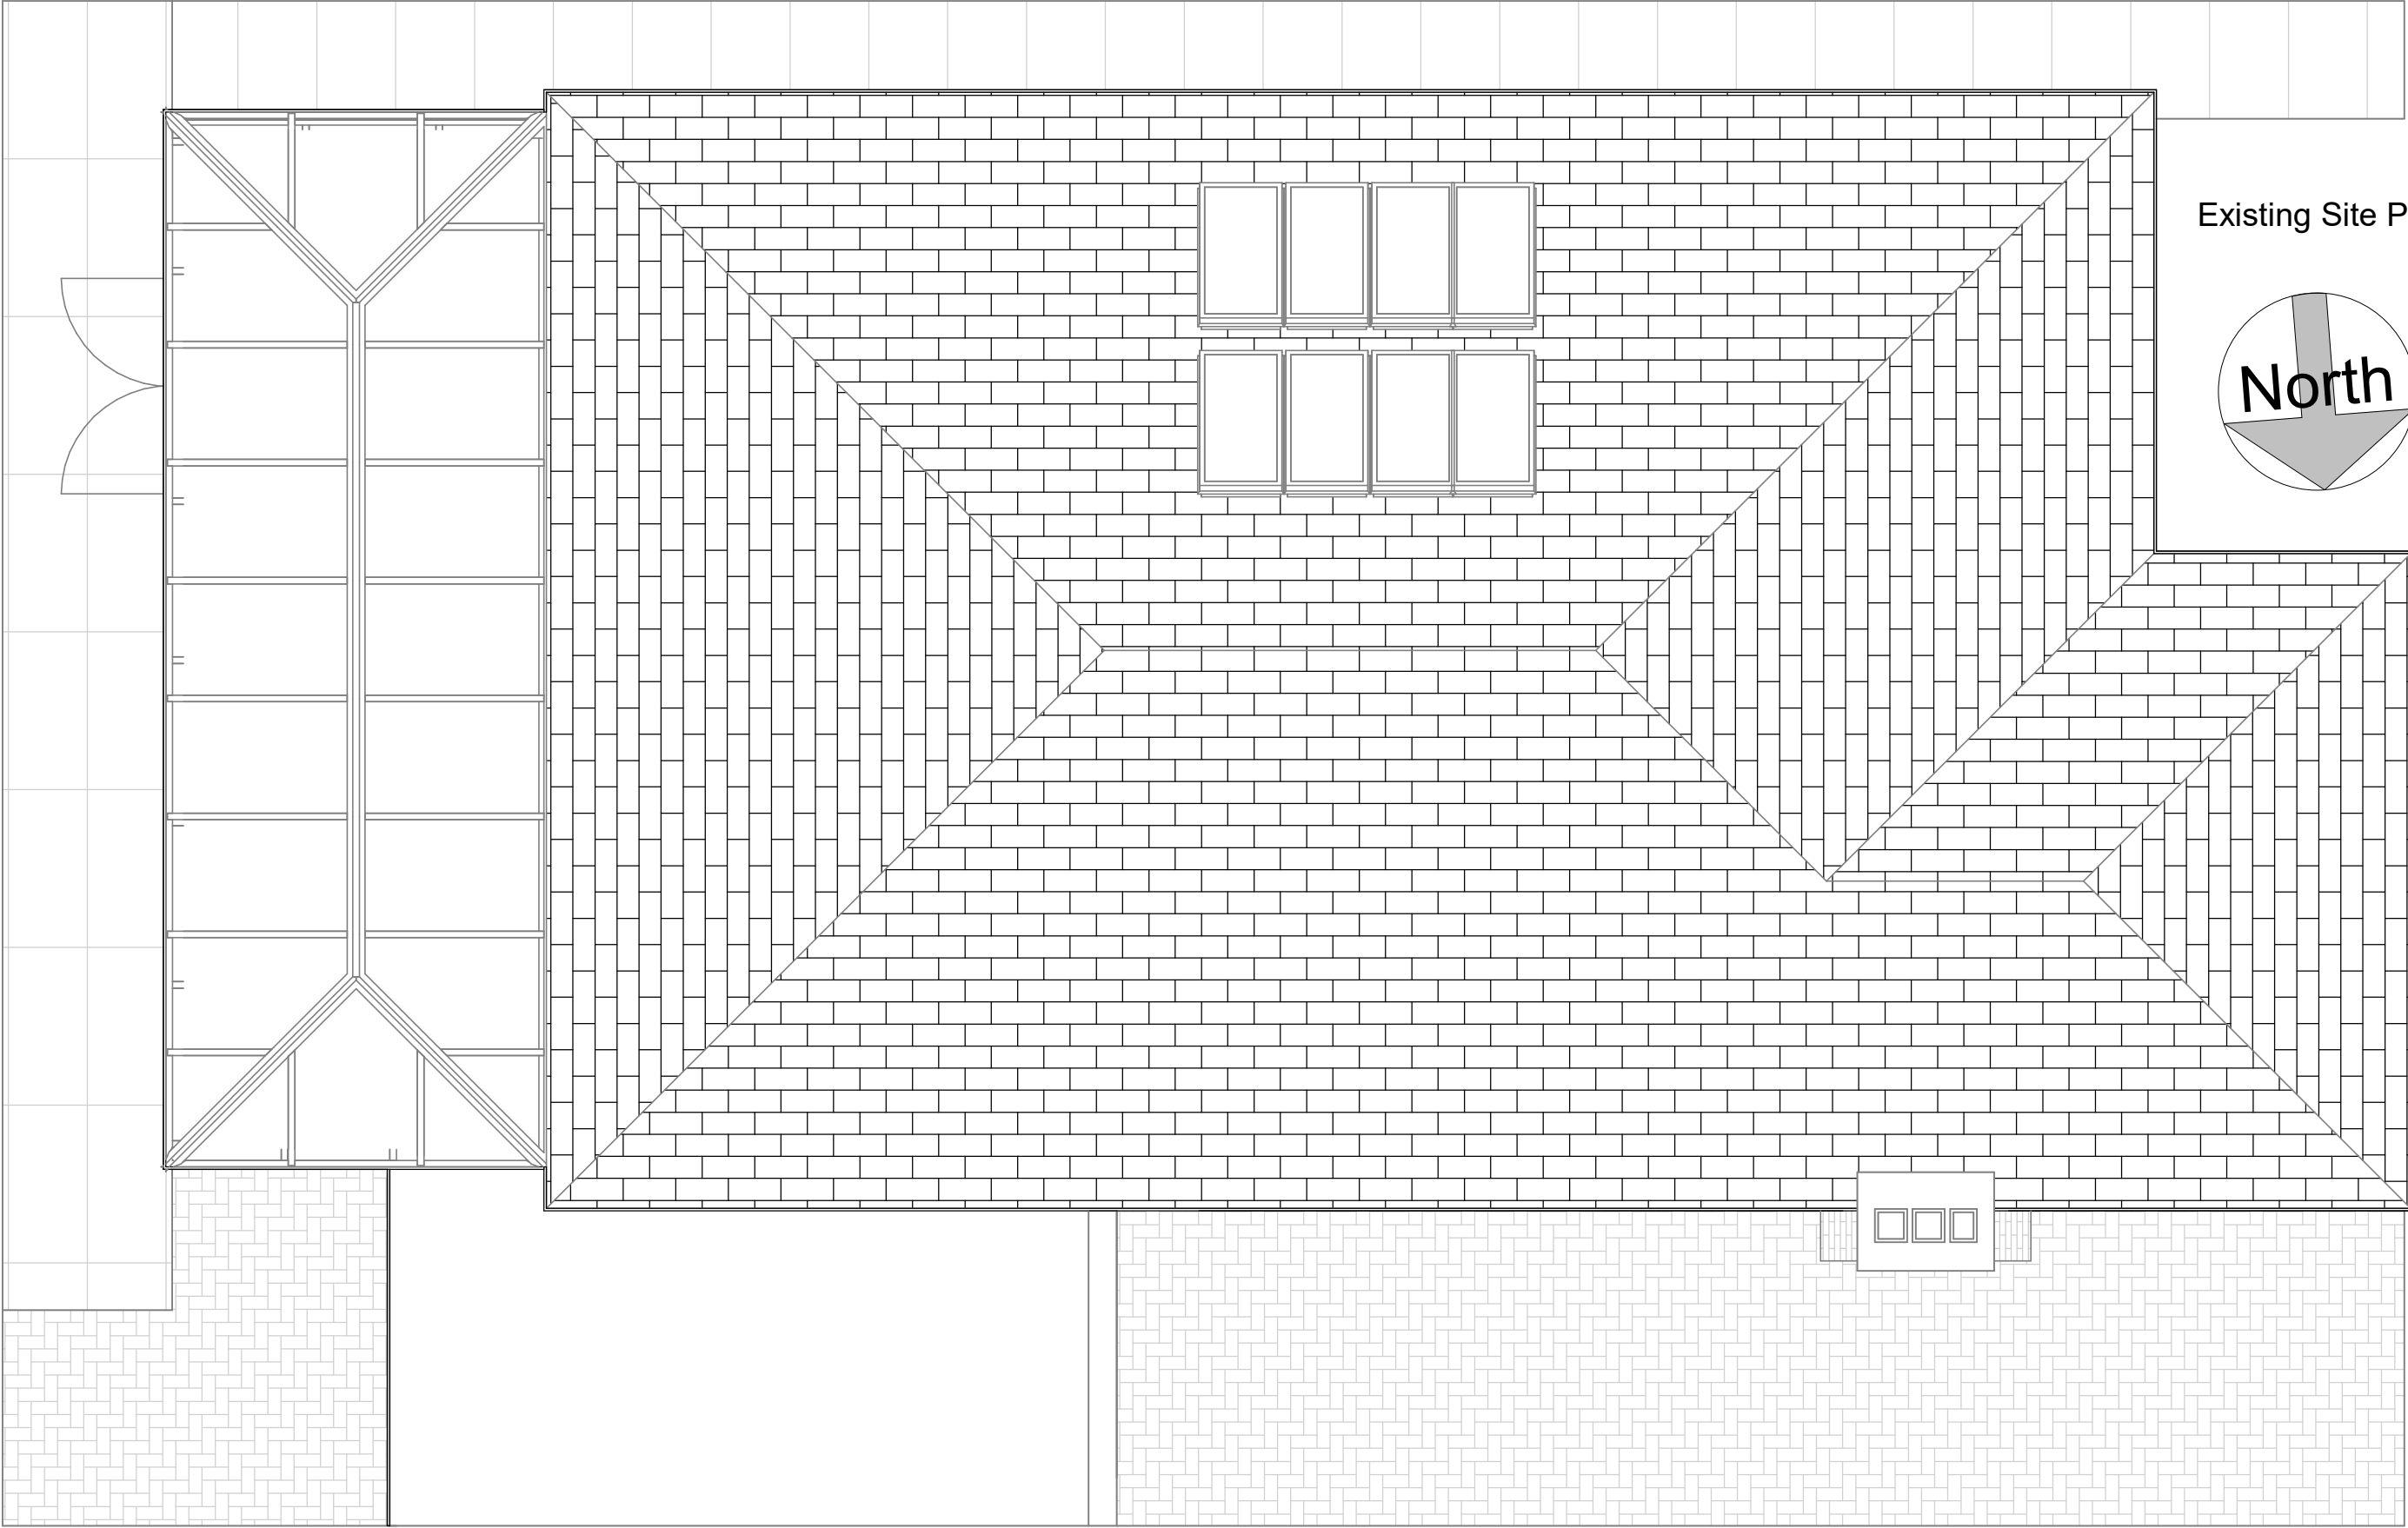

Existing Site Plan

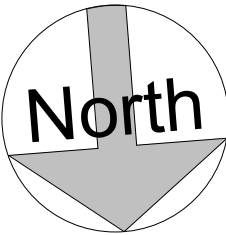

Parkers Design Limited - No.3 - PO9 6AH
www.parkersdesign.co.uk
info@parkersdesign.co.uk
Tel: 07776 008822

1:500						50
1:200						20
1:100						10
1:50						5

All measurement to be checked on site prior to any commenent

(C) Copyright of Parkers Design (Southern) Limited. Any reproduction of these drawings will require written authority from the copyright owner.

PROJECT	8 Walpole Avenue BN12 4PL		CLIENT		Haddow - rev1	
	SHEET		Existing Roof/Site Plan			
Date		Issue Date		Scale (@ A3)		1 : 50
Drawn by		SW	DRAWING NUMBER		REV	
Checked by		SR	P 8			