




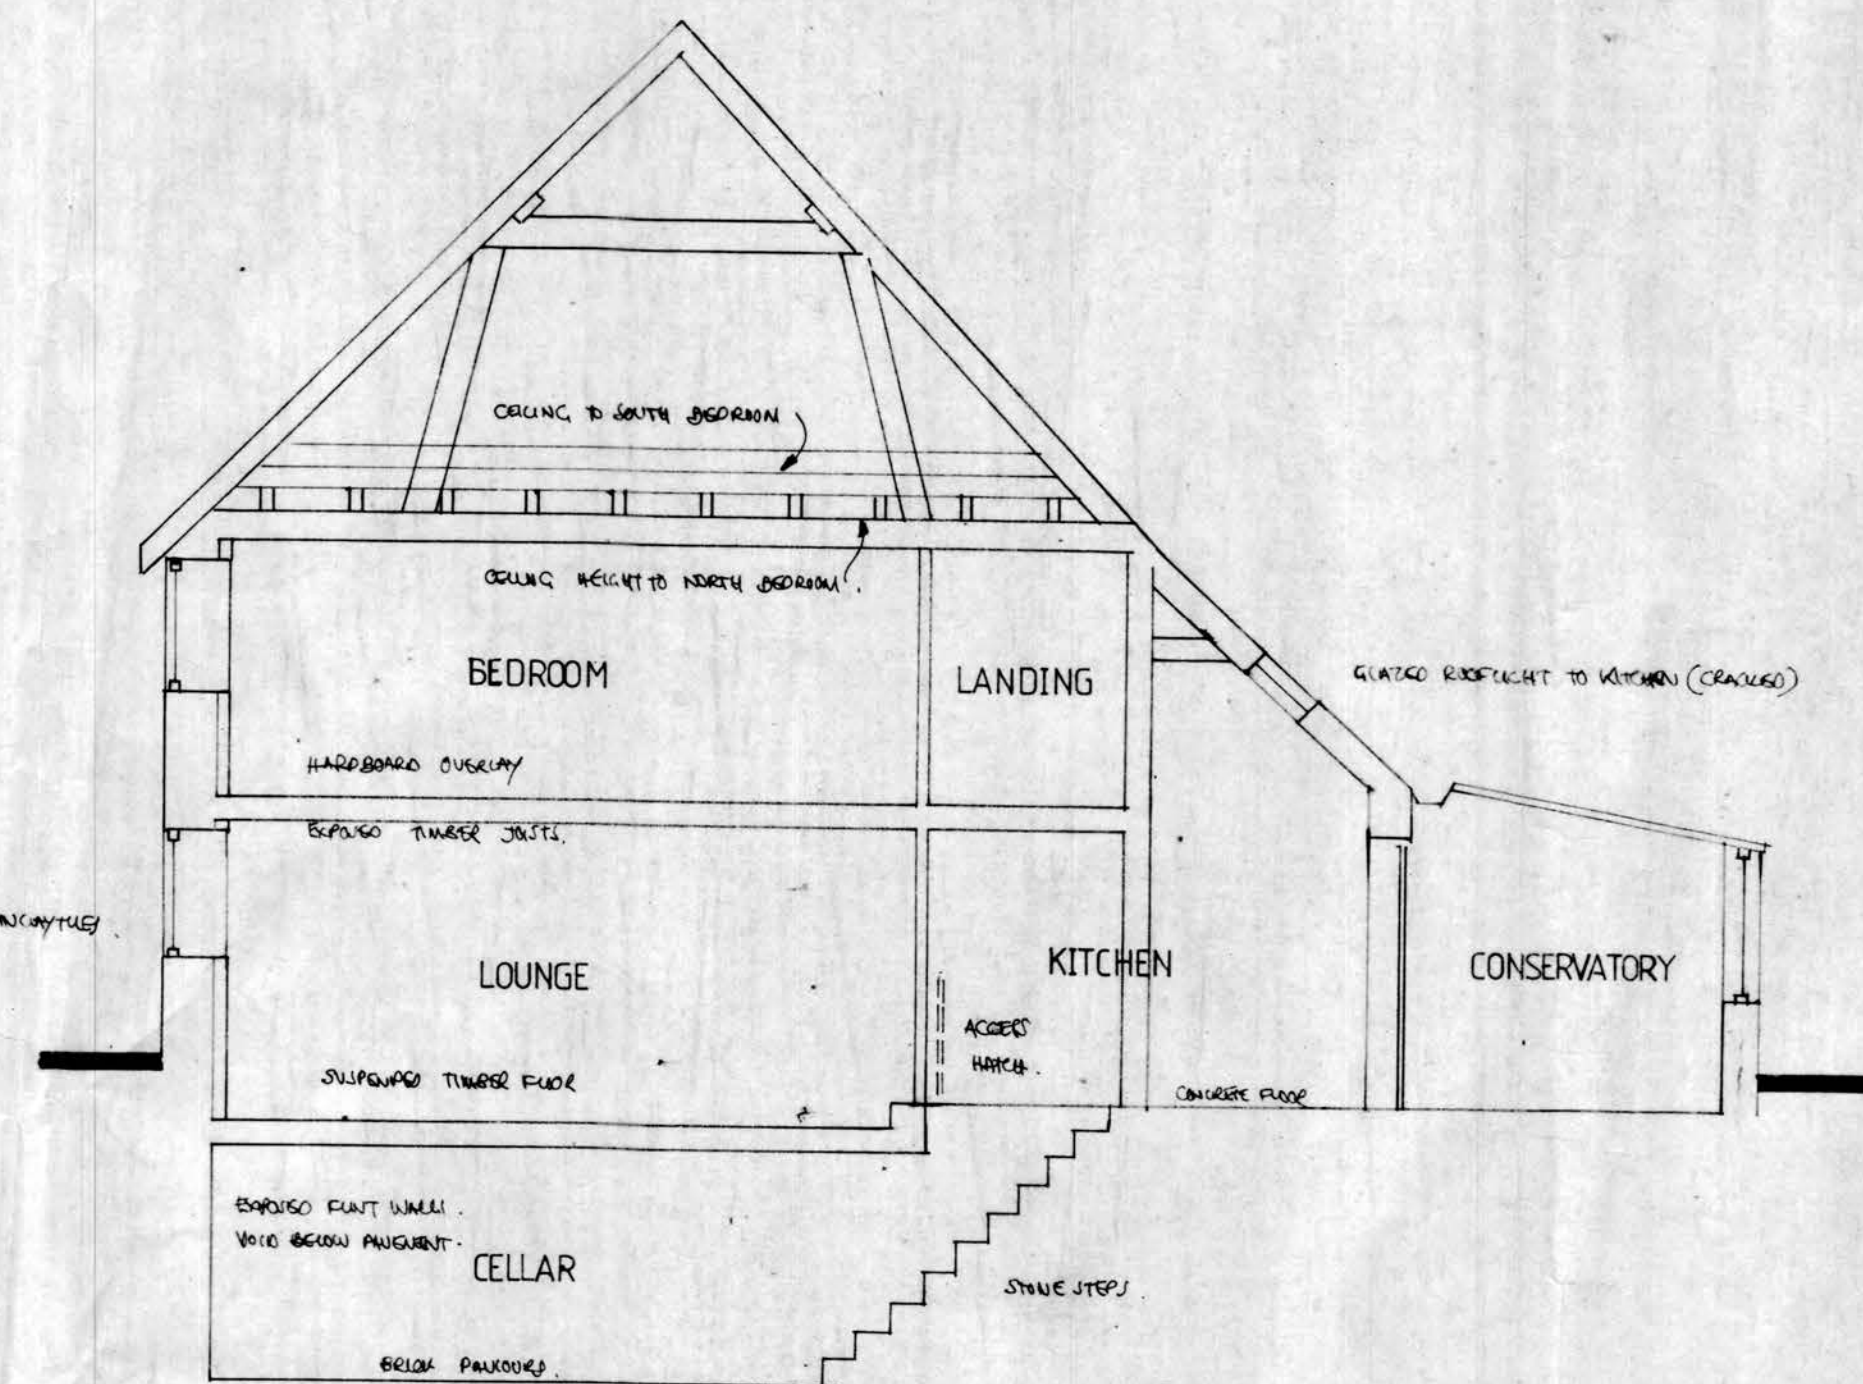

SECTION B - B

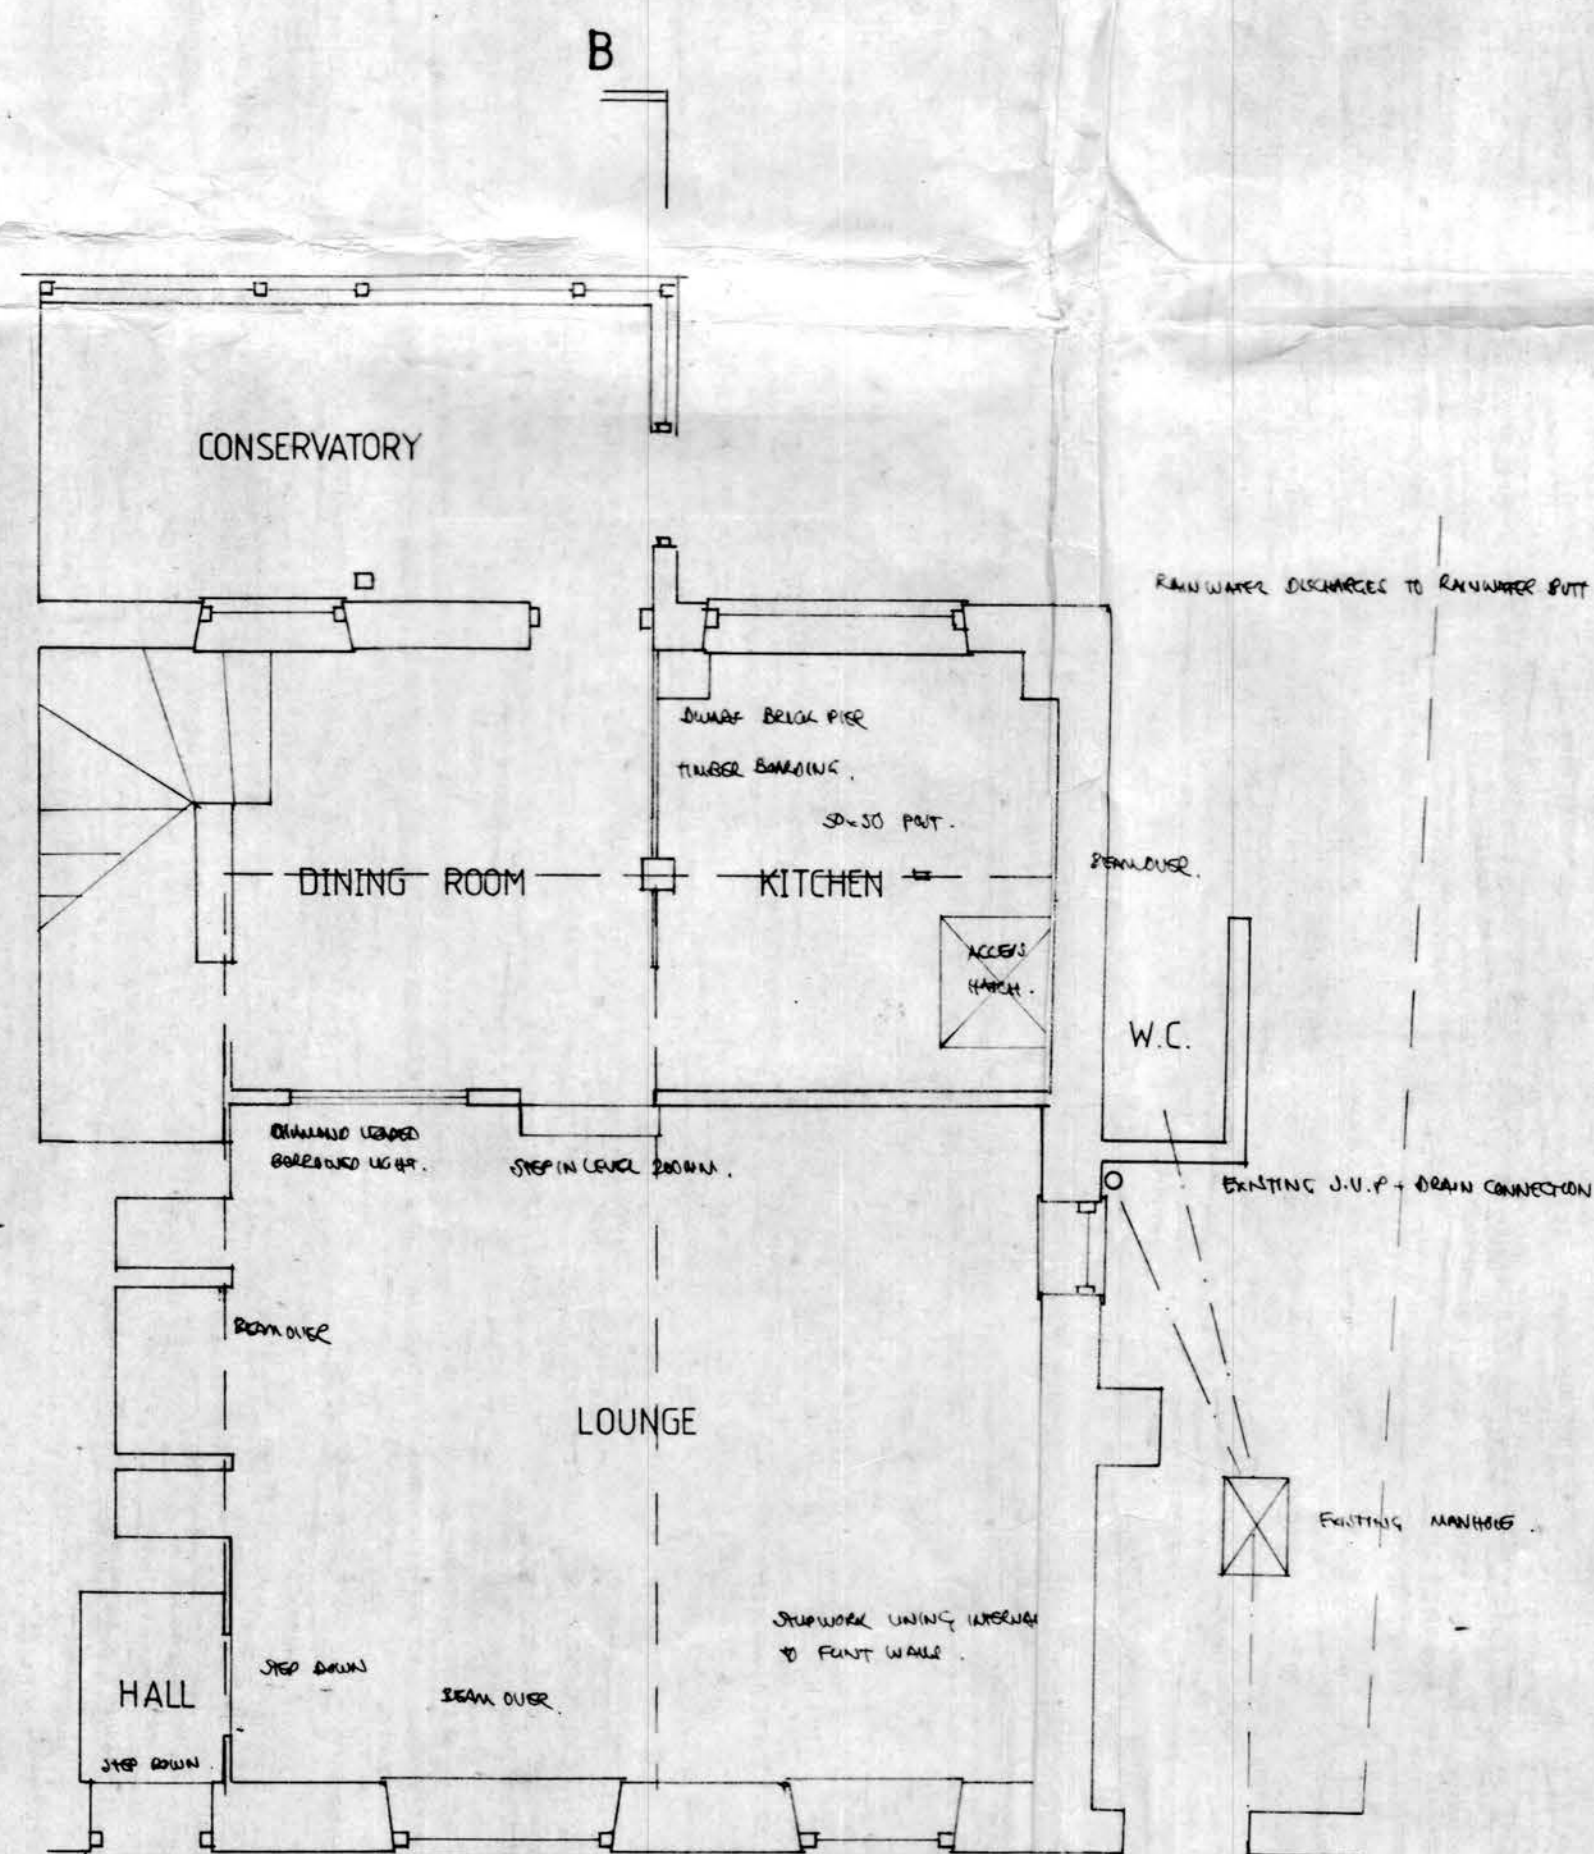


GROUND FLOOR PLAN

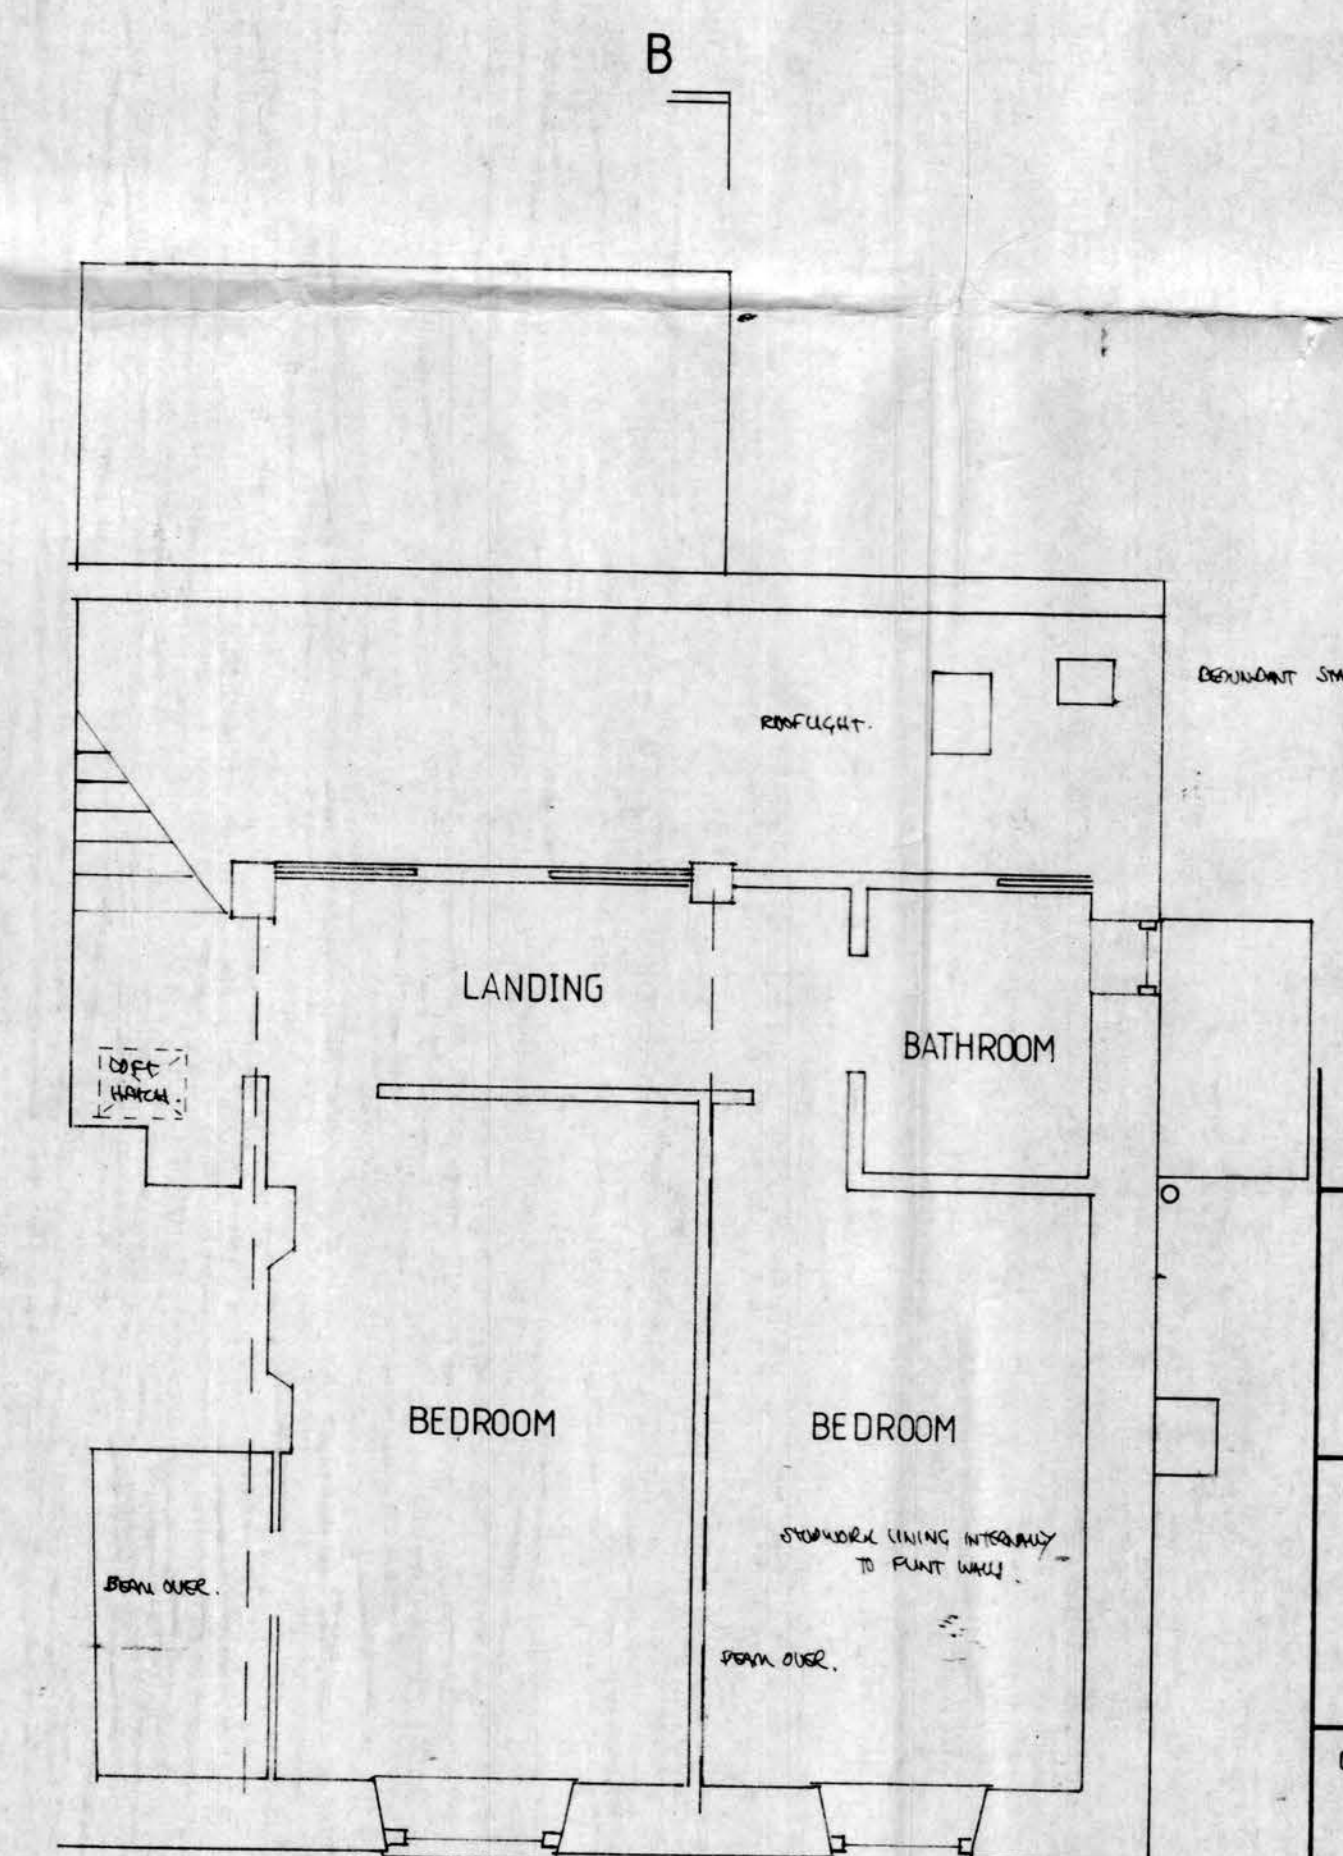

FIRST FLOOR PLAN

TEL 3230

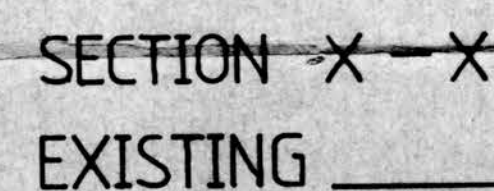

FULL EXTENT OF RATTLES OMITTED FOR CLARITY (SPW FRONT TO REAR)





LINE OF POST / BEAM (ORIGINAL REAR WALL)

100x100 CEMENT JOISTS @ 25 JOISTS WITH  
SOLAR , , AT MID JAPAN  
PAINTED WHITE CEMENT

50,225 OBUING BUNGE

END OF CEILING JOINT NEEDED TO RAFTER

  

TO BE BUILT INTO INNER SKIN

Revisions .  
DEN A SEPT 1982 J. REC ANNOUNCING

Notes.

ALL TINDER TO BE PREPARED BY VACUUM IMPREGNATION

Client:

F. J. HOARE ESQ,  
RAMSHACKLE COTTAGE, 14, WEST STREET,  
SHOREHAM BY SEA

Project .

### ALTERATIONS AND IMPROVEMENTS

Drawing no.

5925/3A STRUCTURE

Scale . 1:50

Drawn • AUG 1982 N.P.R.

CEDRIC H. WHITE F.R.I.C.S.  
CHARTERED SURVEYOR  
WESTERN LODGE,  
WESTERN ROAD,  
SHOREHAM BY SEA  
WEST SUSSEX BN4 5W

WEST SUSSEX BN4 5WD TEL. 3230