




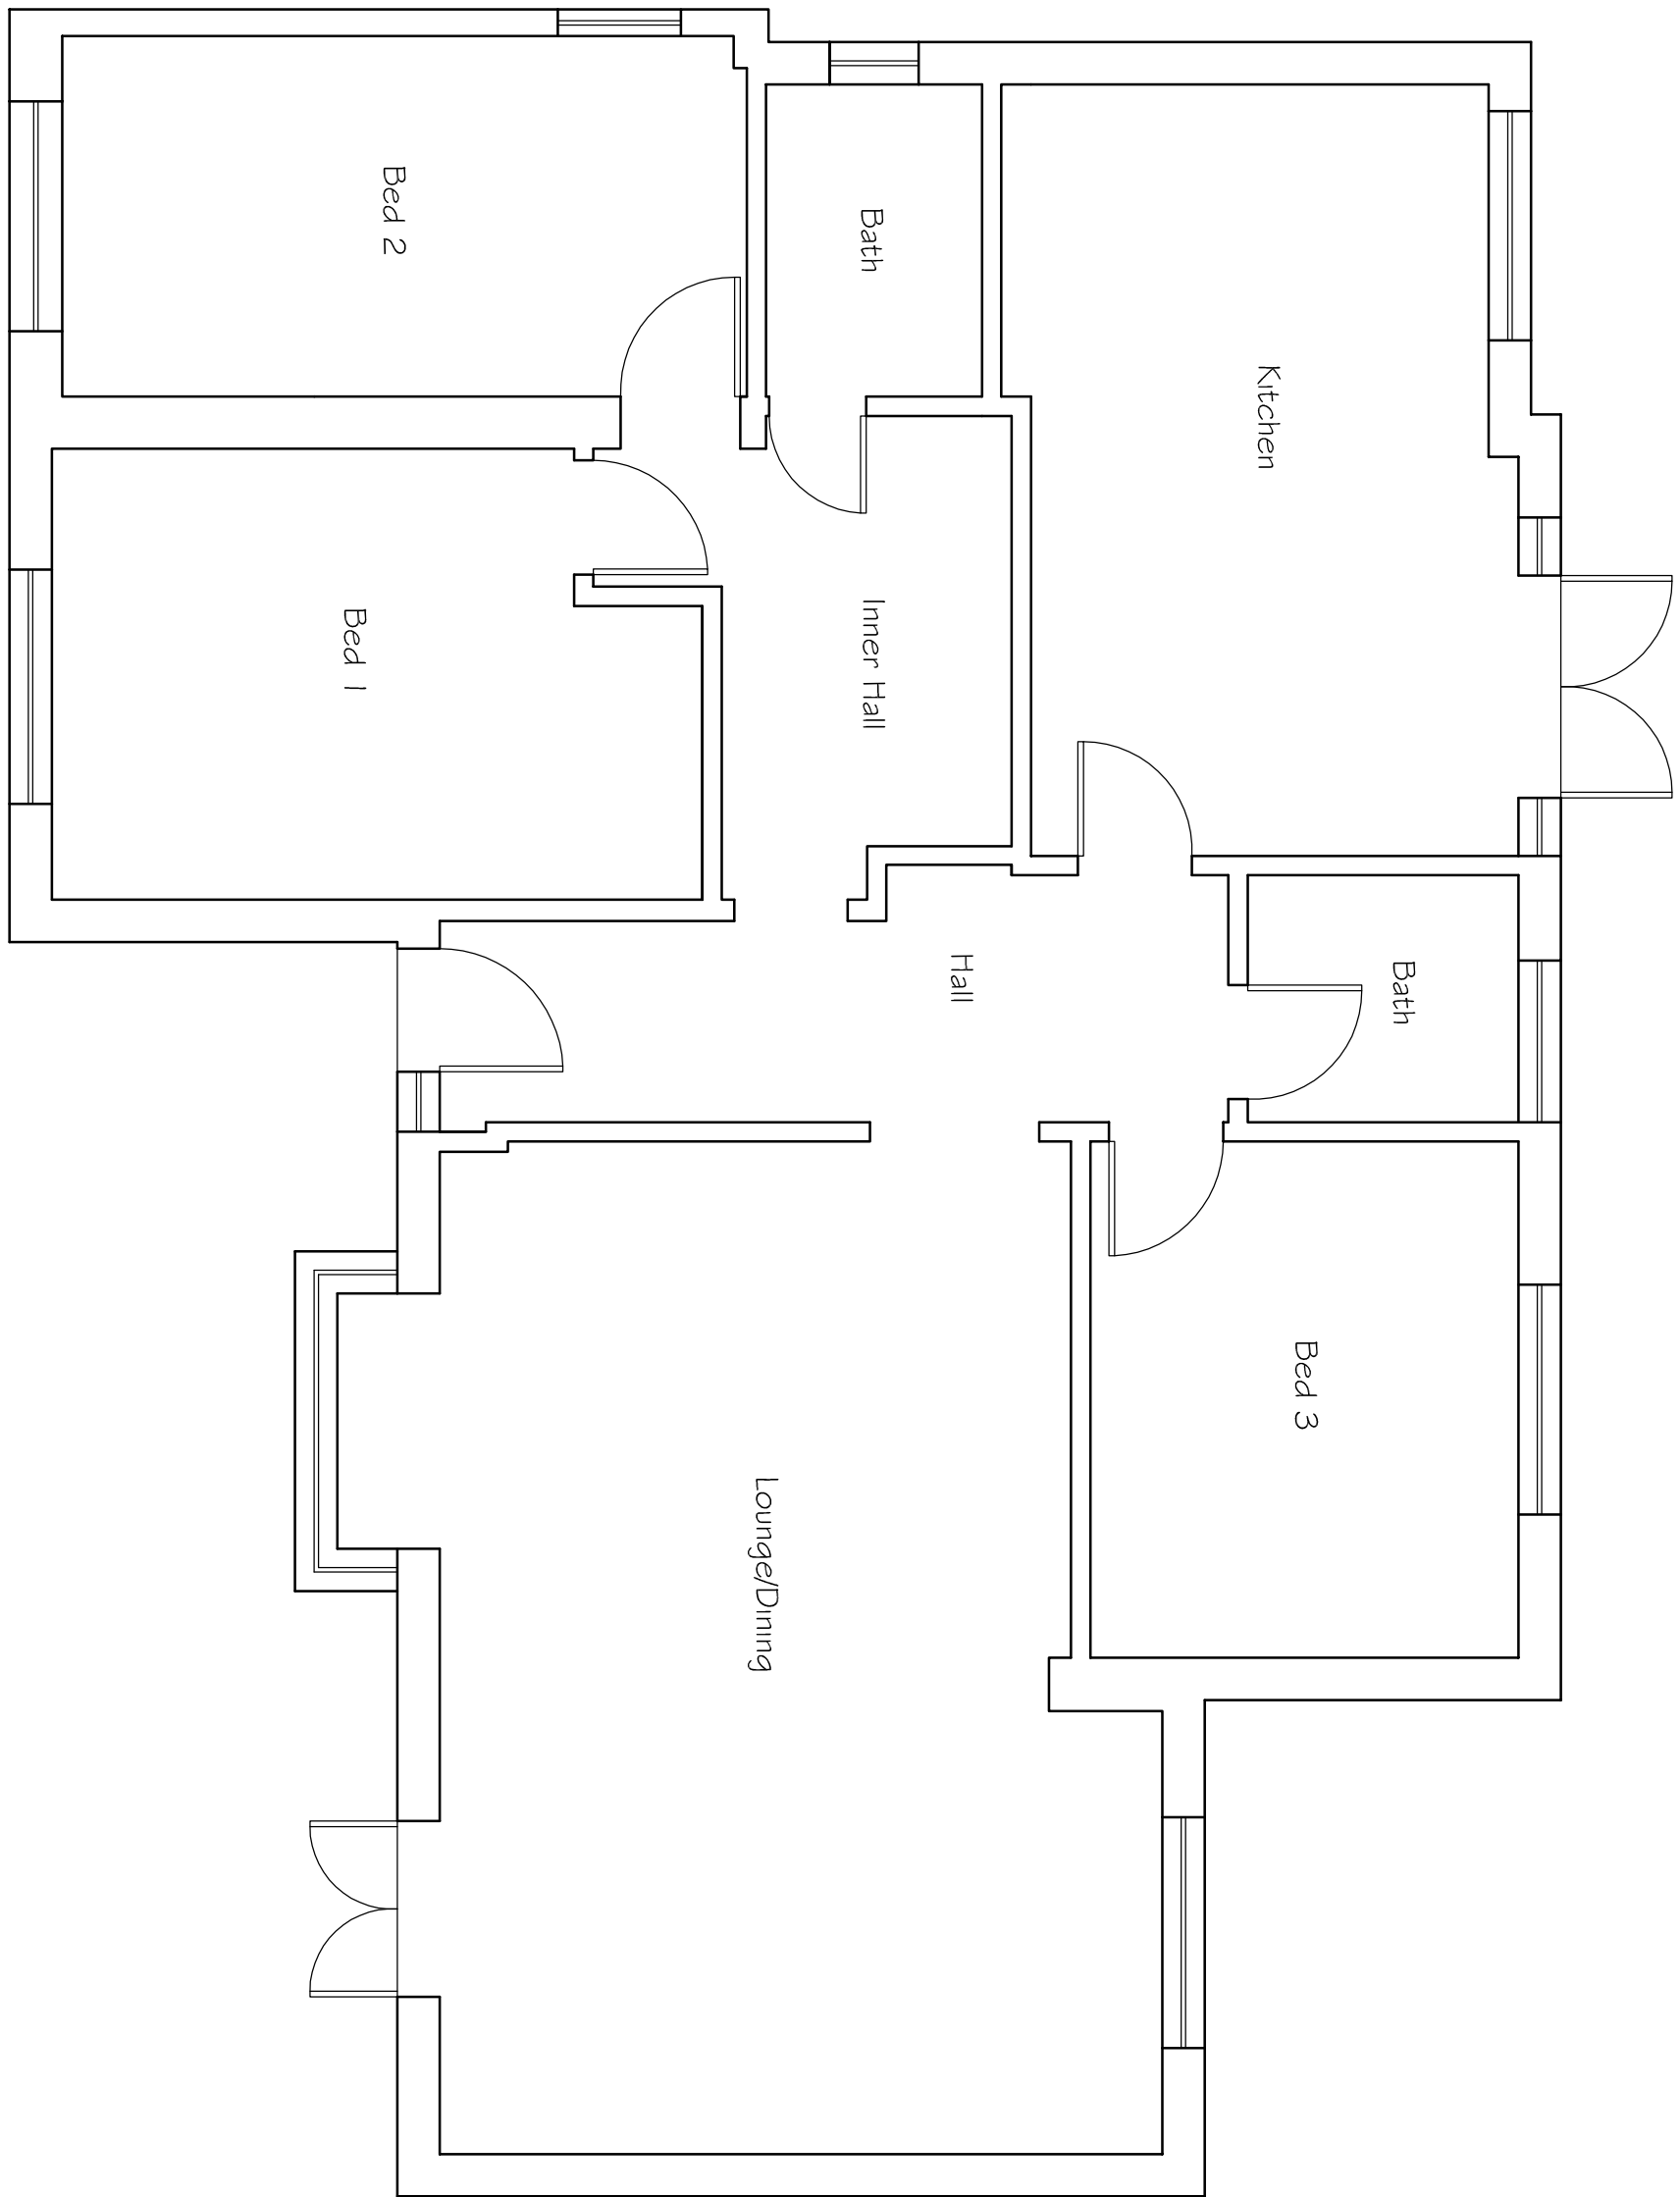


Existing Ground Floor Plan

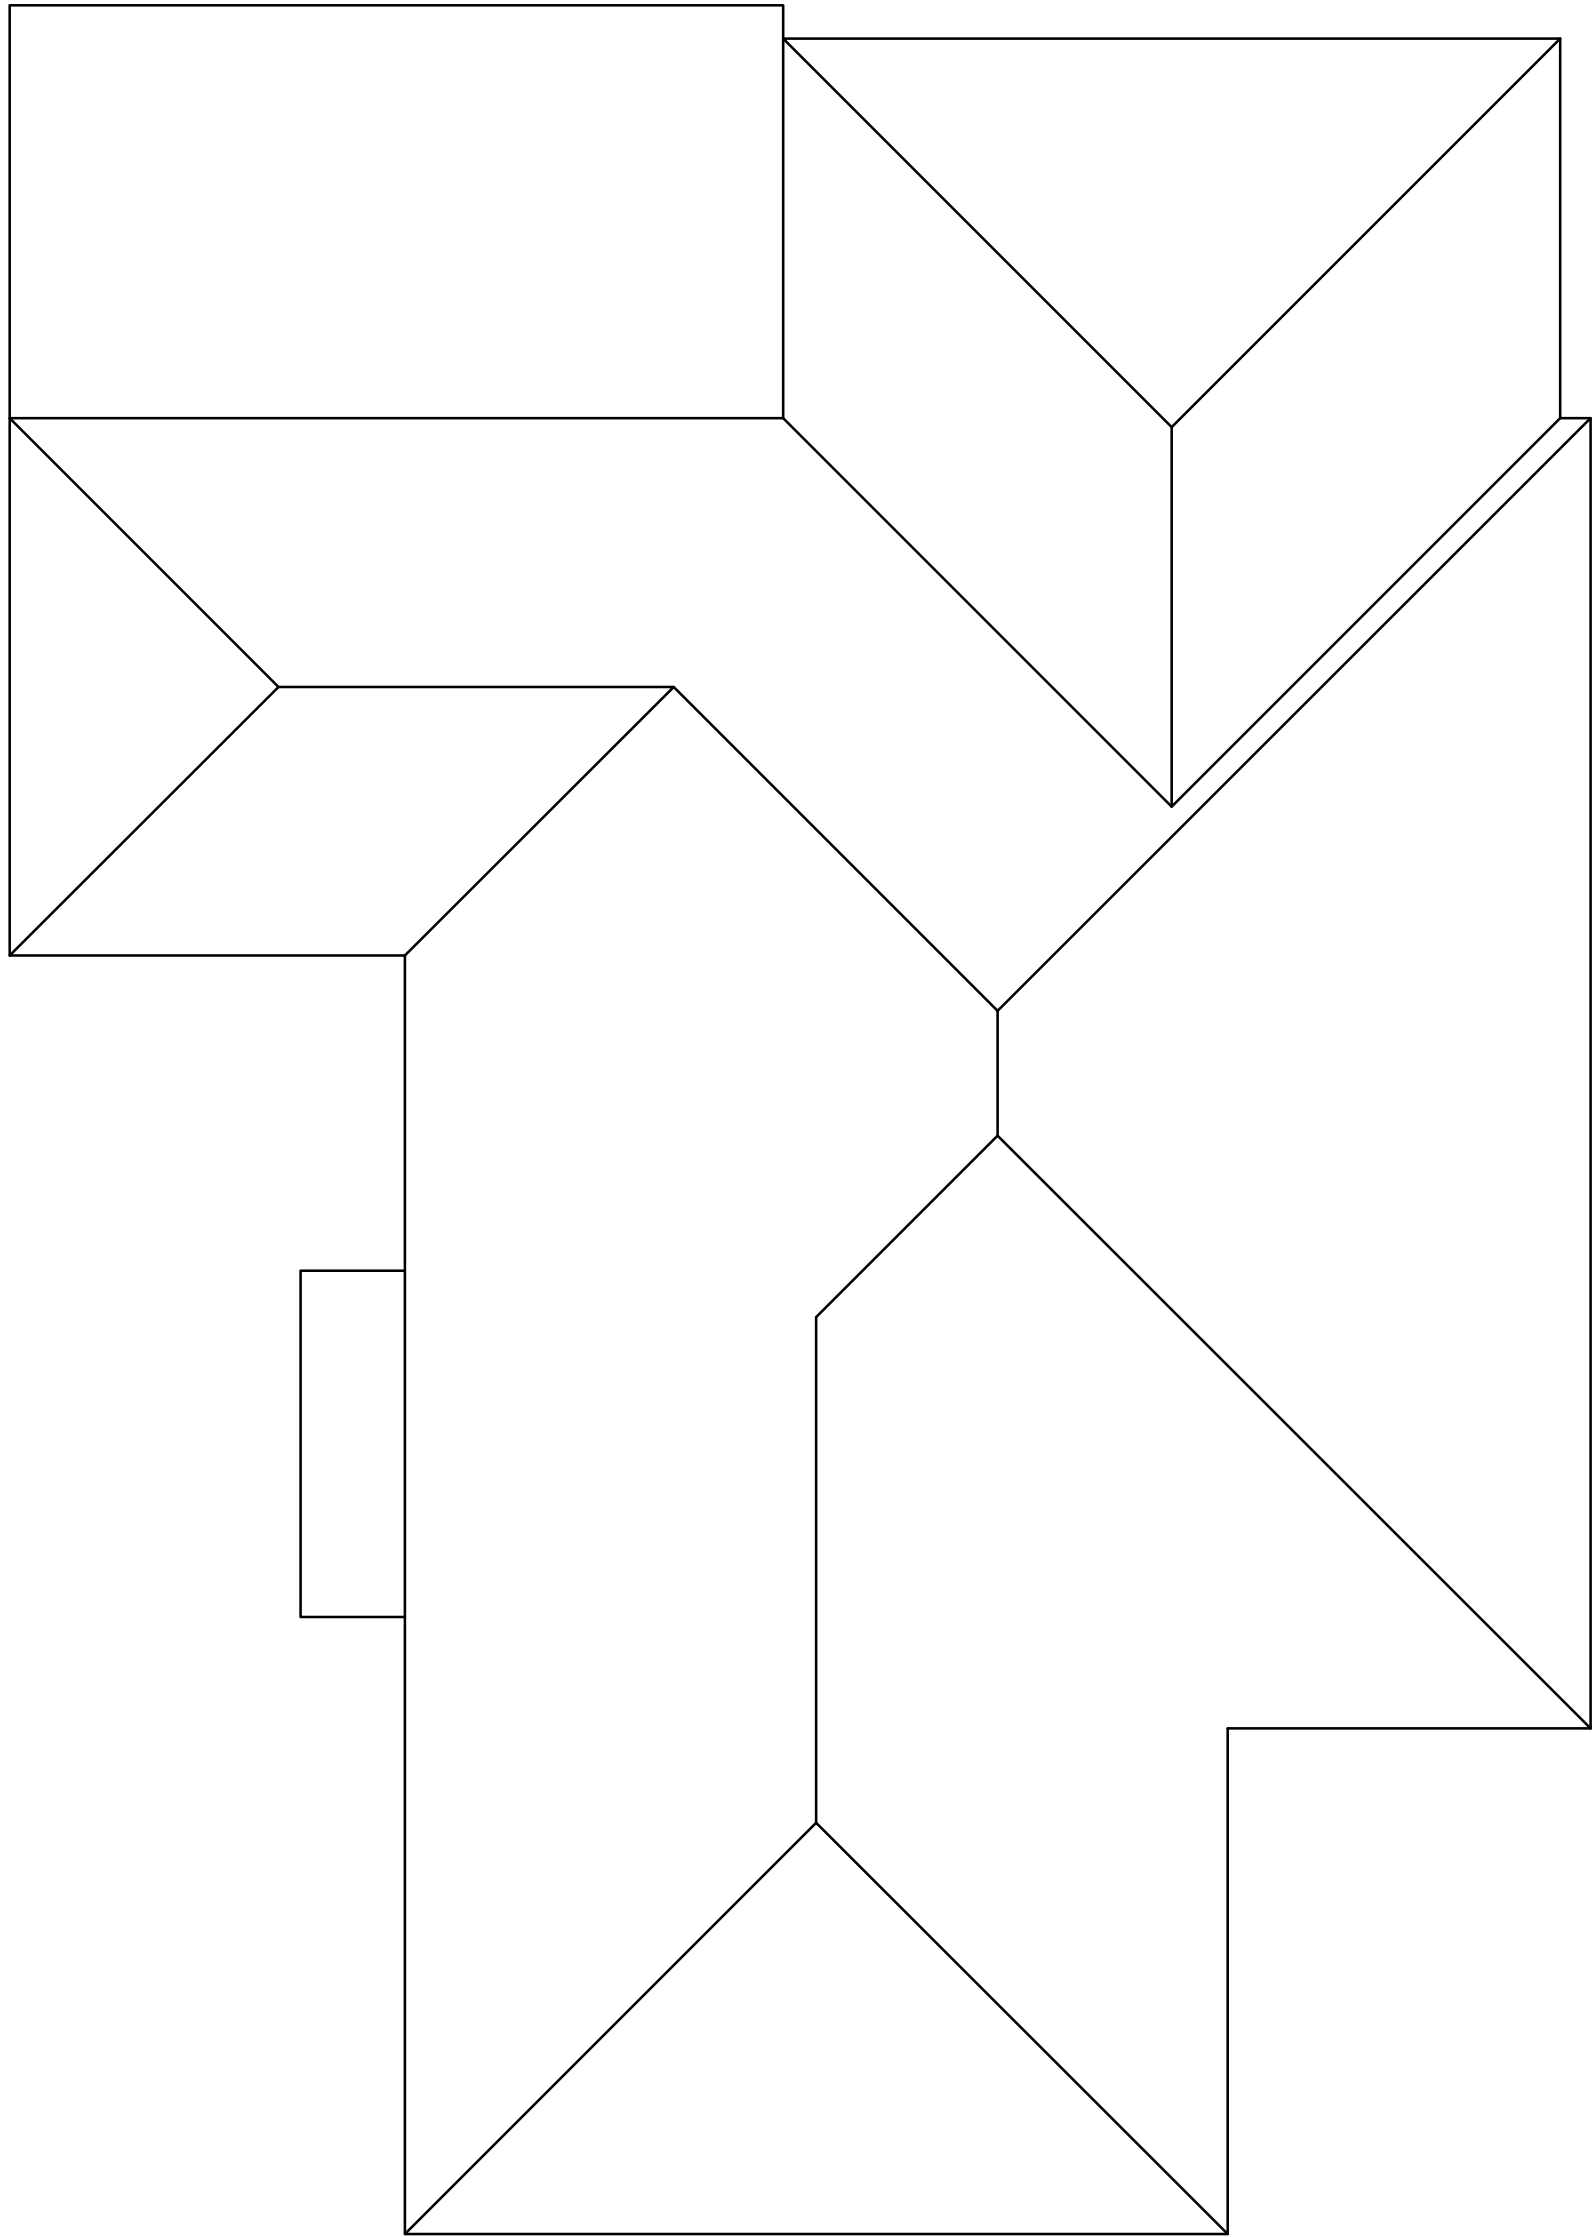


Existing Roof Plan

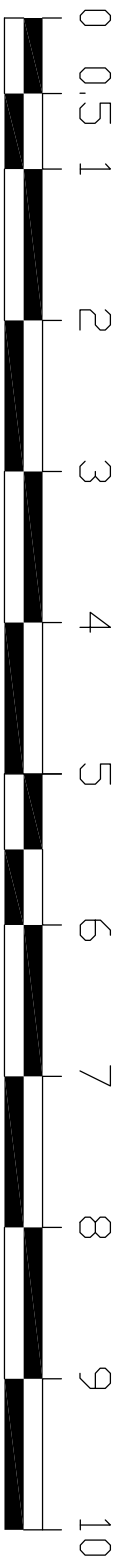


SCALE 1:50

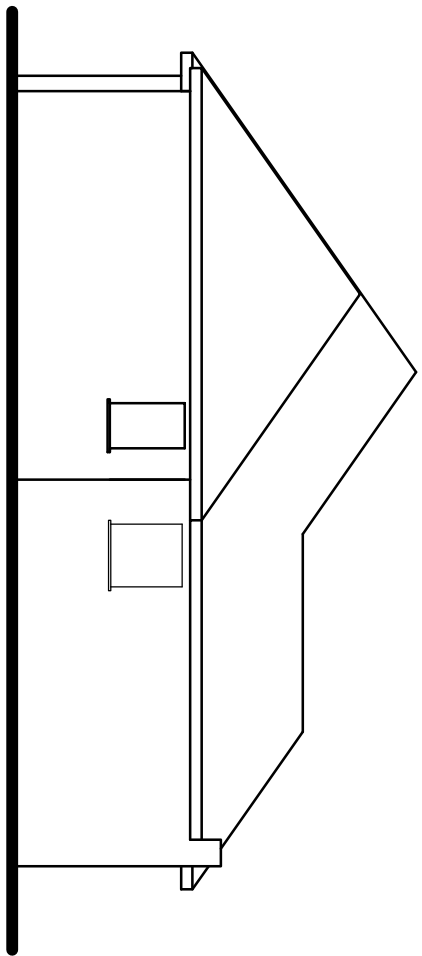


Existing Side (North) Elevation

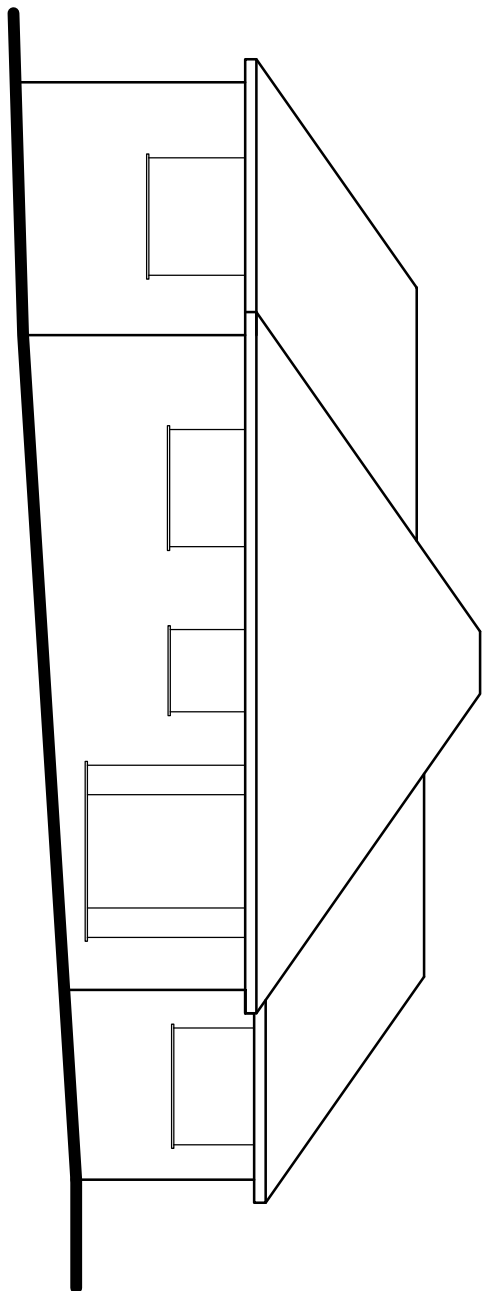

Existing Rear (East) Elevation

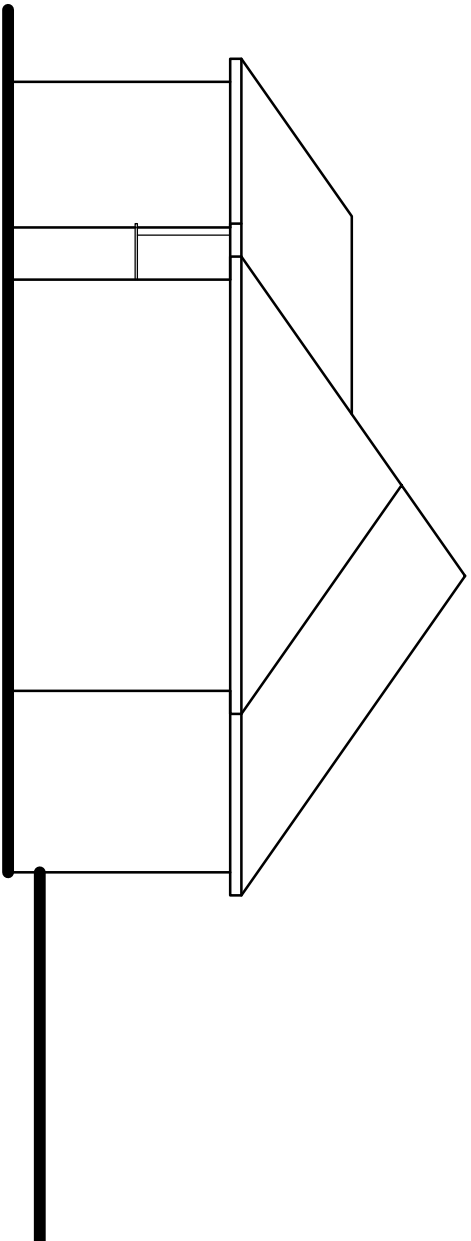

Existing Side (South) Elevation

 

SCALE 1:100

Tony Rogers
Building Consultants

Address: 40 Dawn Crescent, Upper Beeding
West Sussex, BN44 3WH
Telephone: 01903 815225 Fax: 01903 815225

Rev.	Date	Revision Description
1	25/03/2025	North point shown

Client: Mr & Mrs M Najarian

Address: 6 Haining Rise
Worthing
West Sussex
BN13 3AL

Project: Proposed single storey
rear extension

Scale: 1:50 1:100
Paper Size A1

Date: March 2025

Drawing No: 25/1601/01

Drawn By: AWR Revision: A