


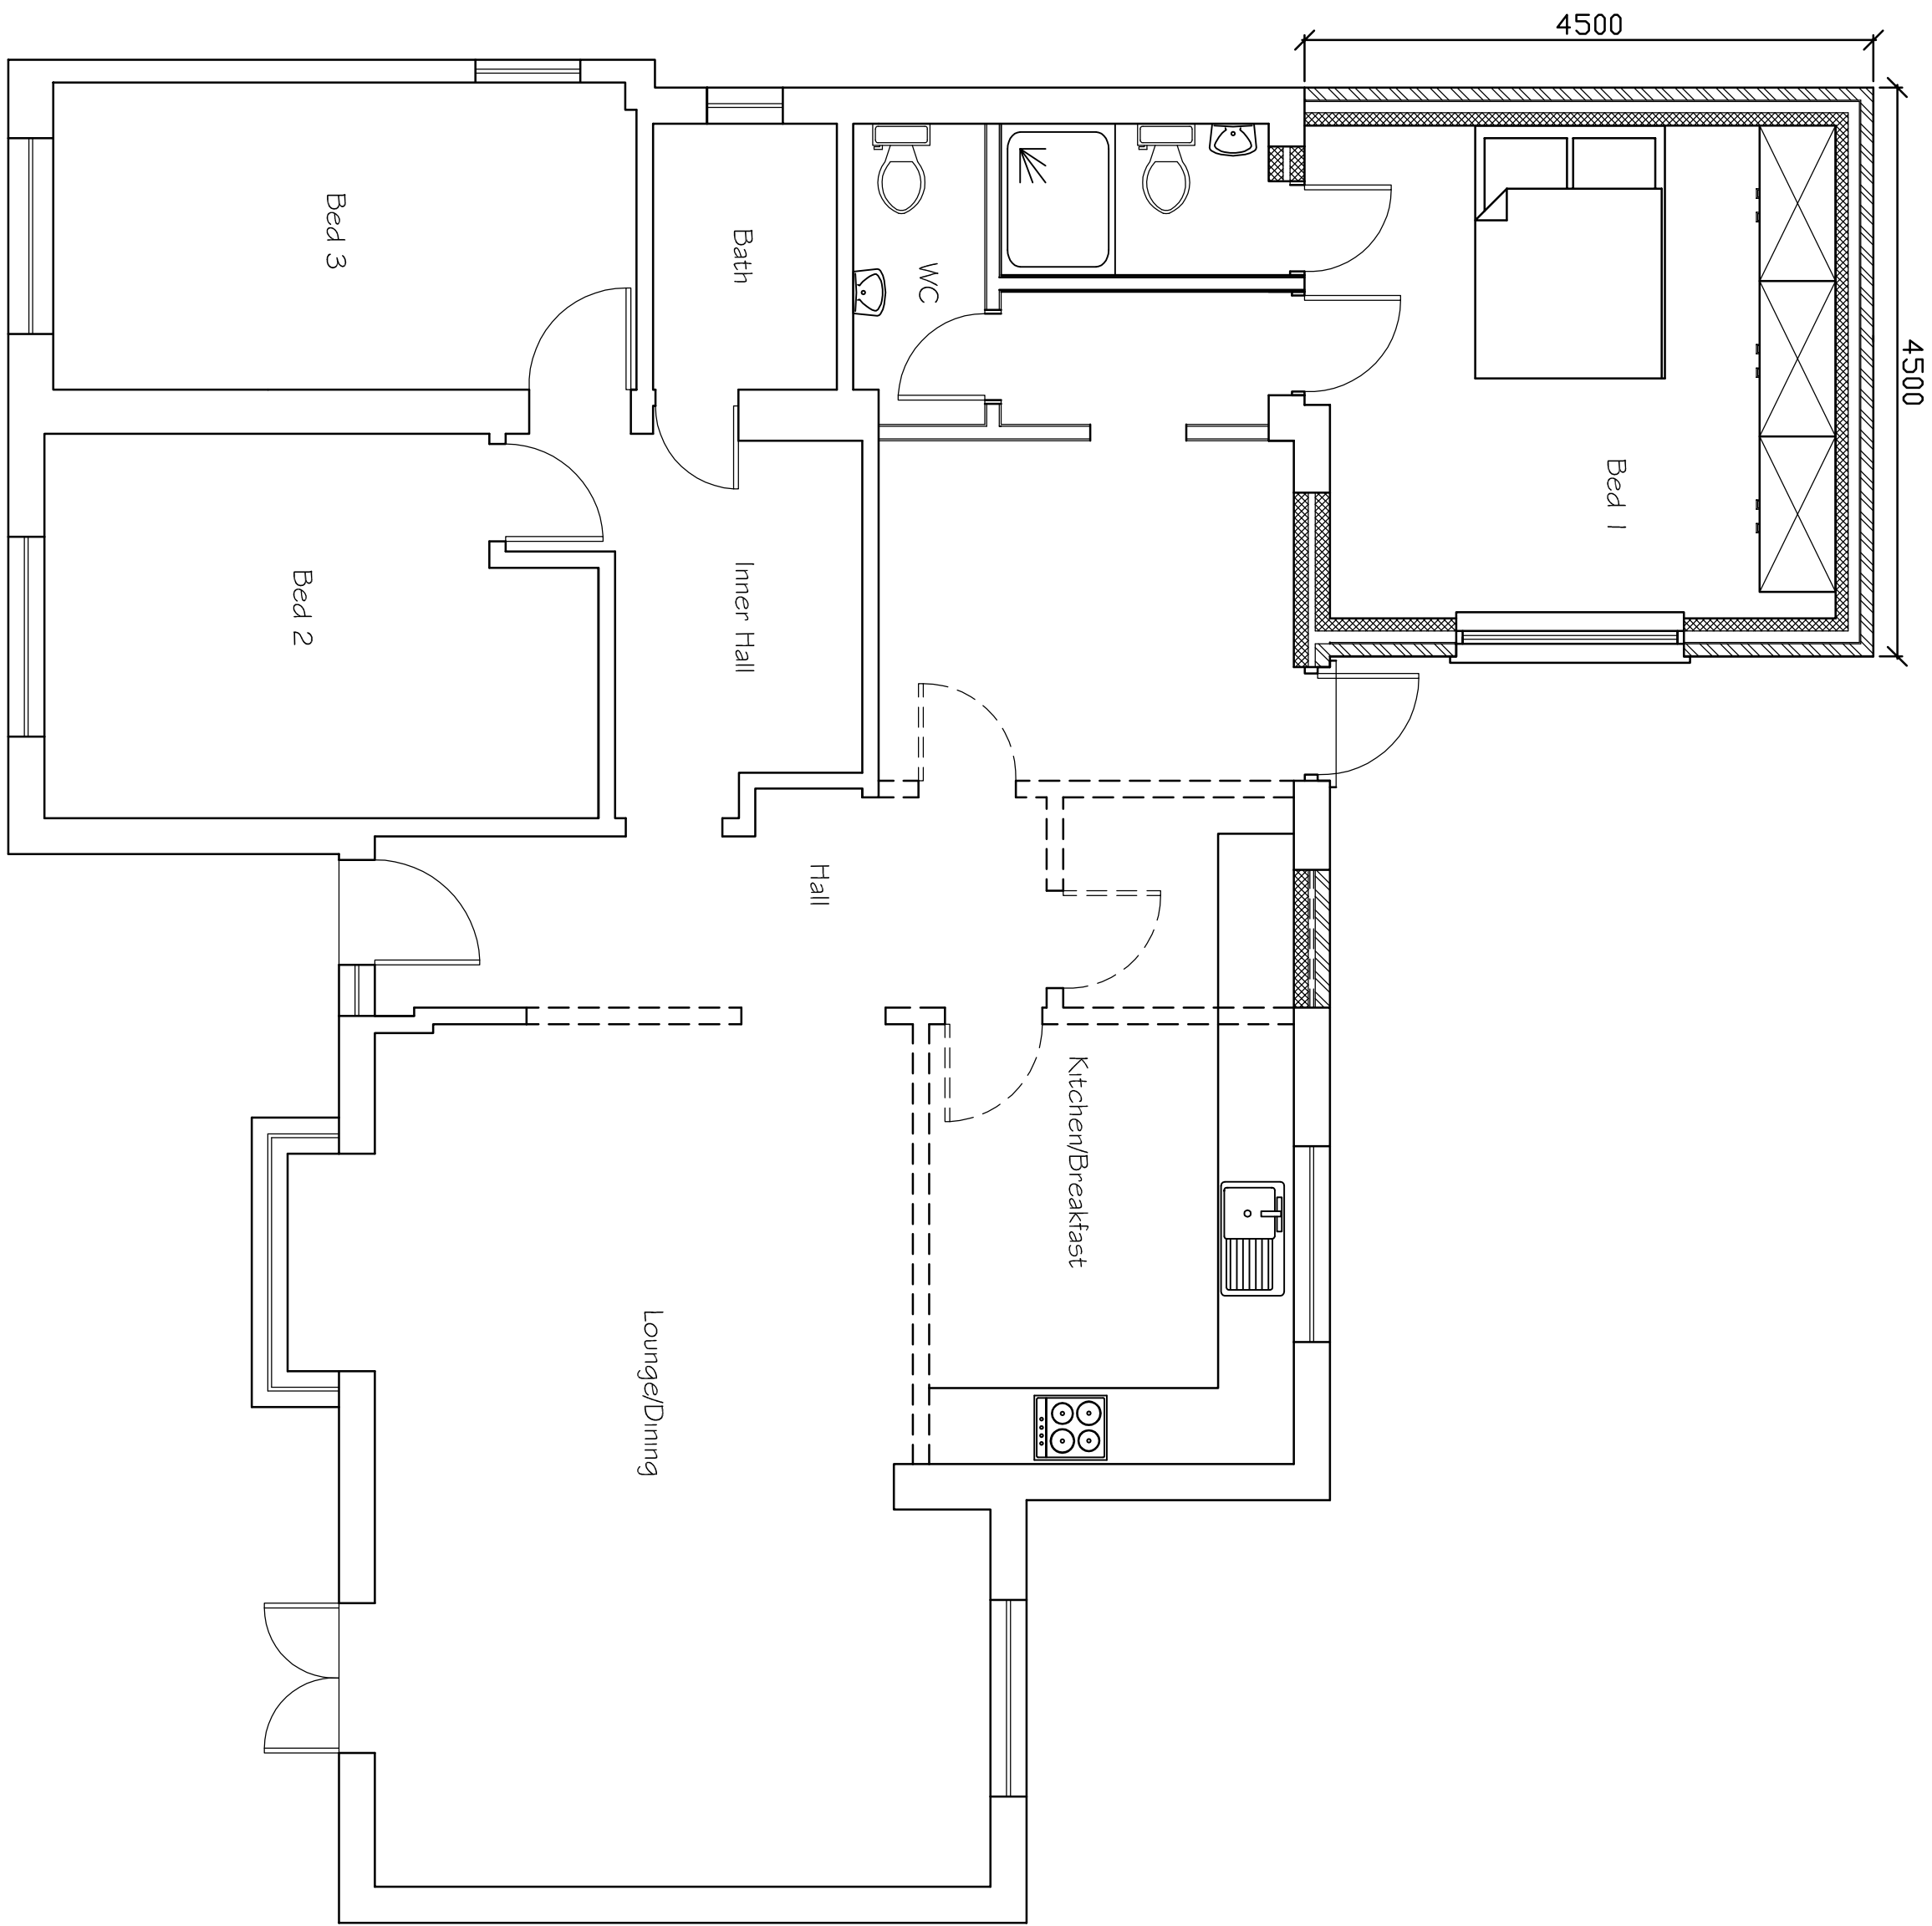
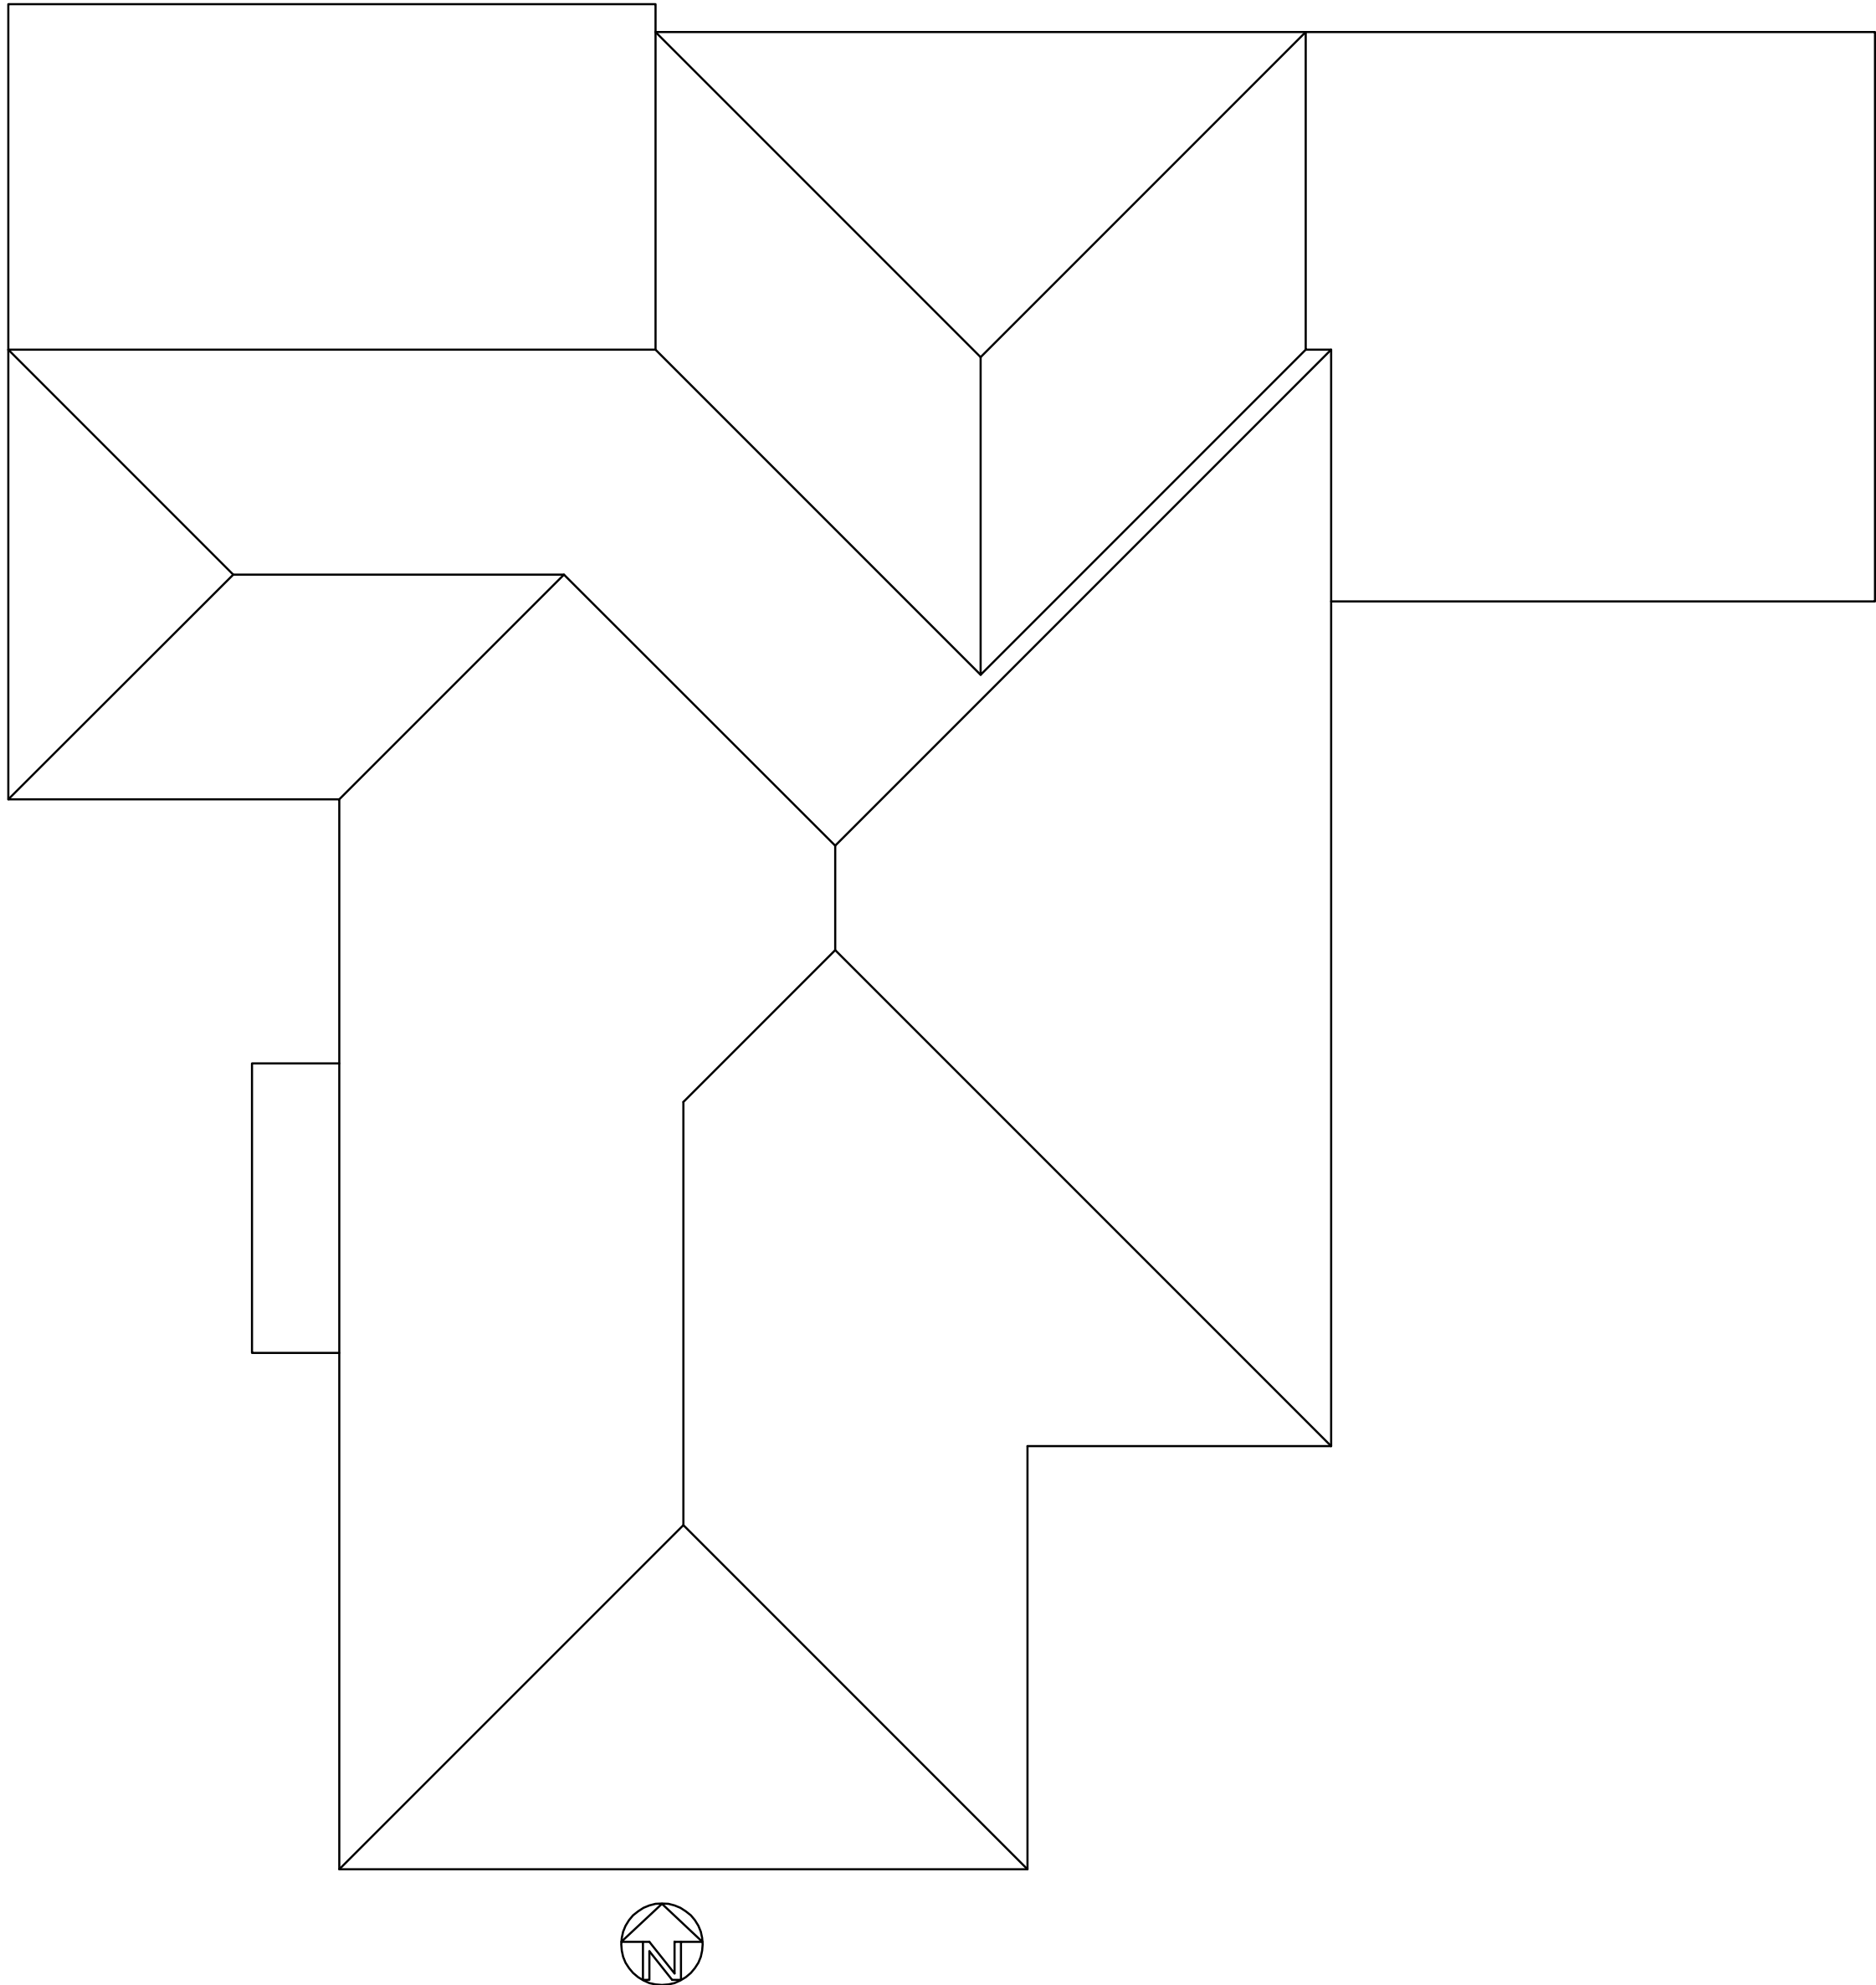
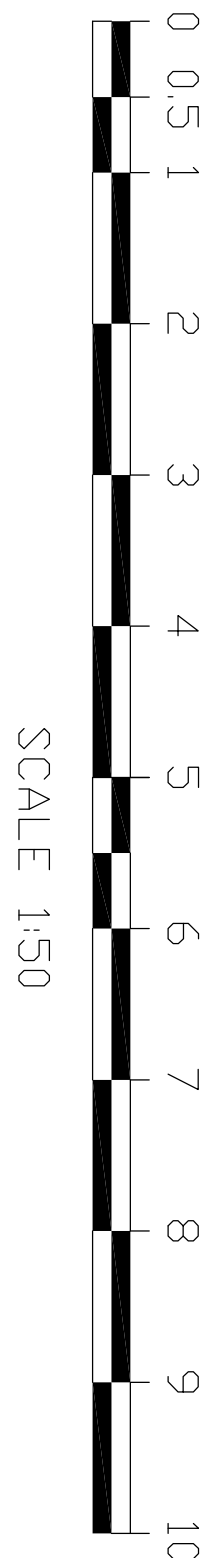
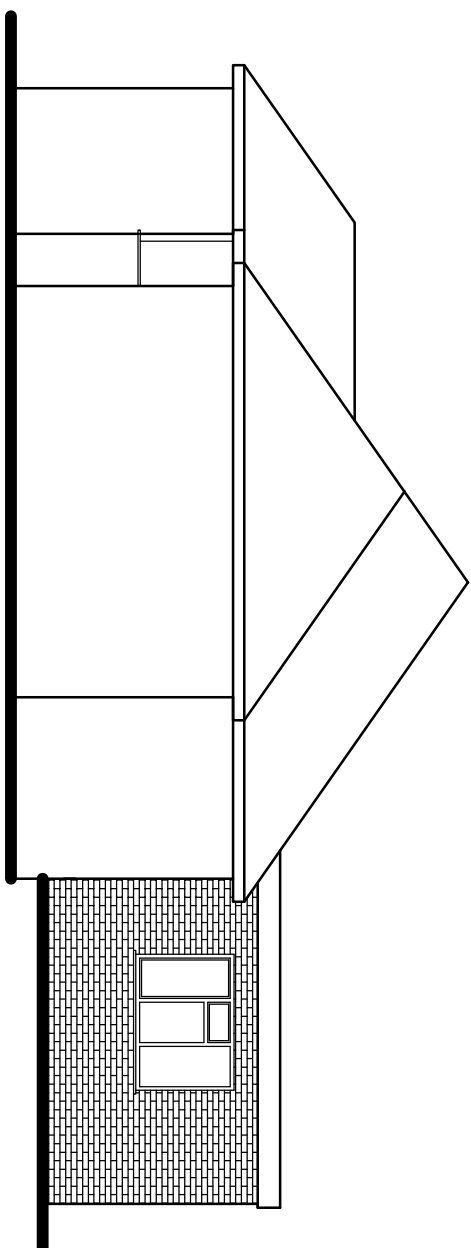


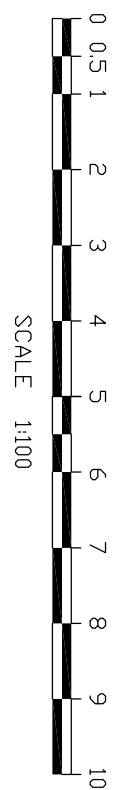

Proposed Ground Floor Plan

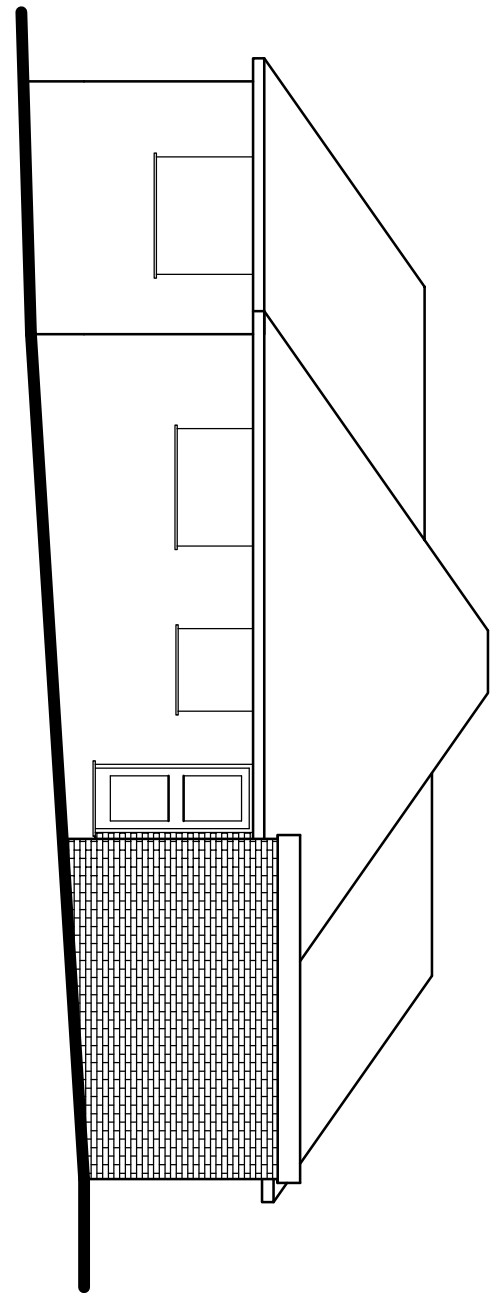

Proposed Roof Plan

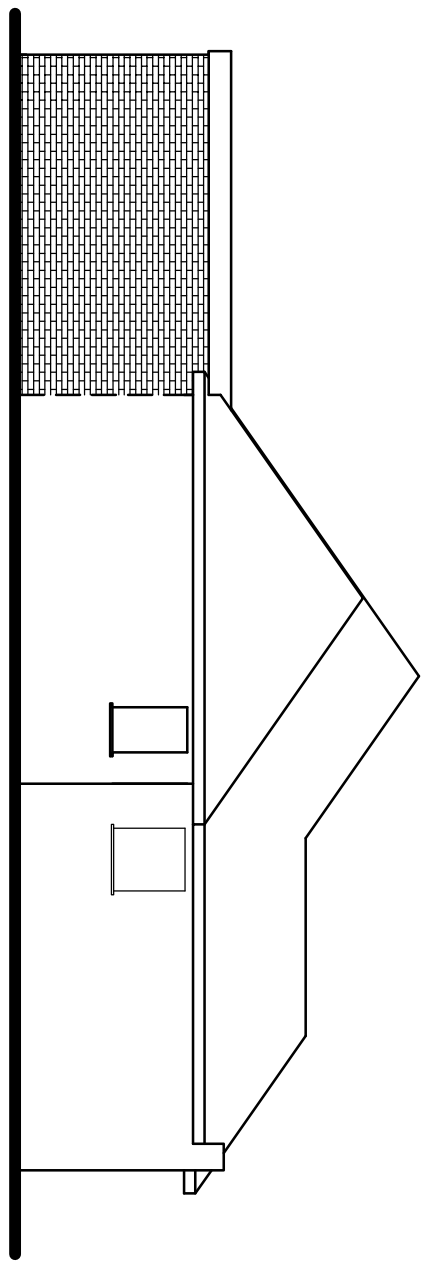

Tony Rogers Building Consultants Address: 40 Dawn Crescent, Upper Beeding West Sussex, BN44 3WH Telephone: 01903 815225 Fax: 01903 815225	
Rev:	Revision Description:
Date:	
Client: Mr & Mrs M Najarian	
Address: 6 Haining Rise	
Worthing	
West Sussex	
BN13 3AL	
Project: Proposed single storey	
rear extension	
Scale:	1:50 1:100
Paper Size	A1
Date:	May 2026
Drawing No:	25/1601/10
Drawn By:	AWR
Revision:	