



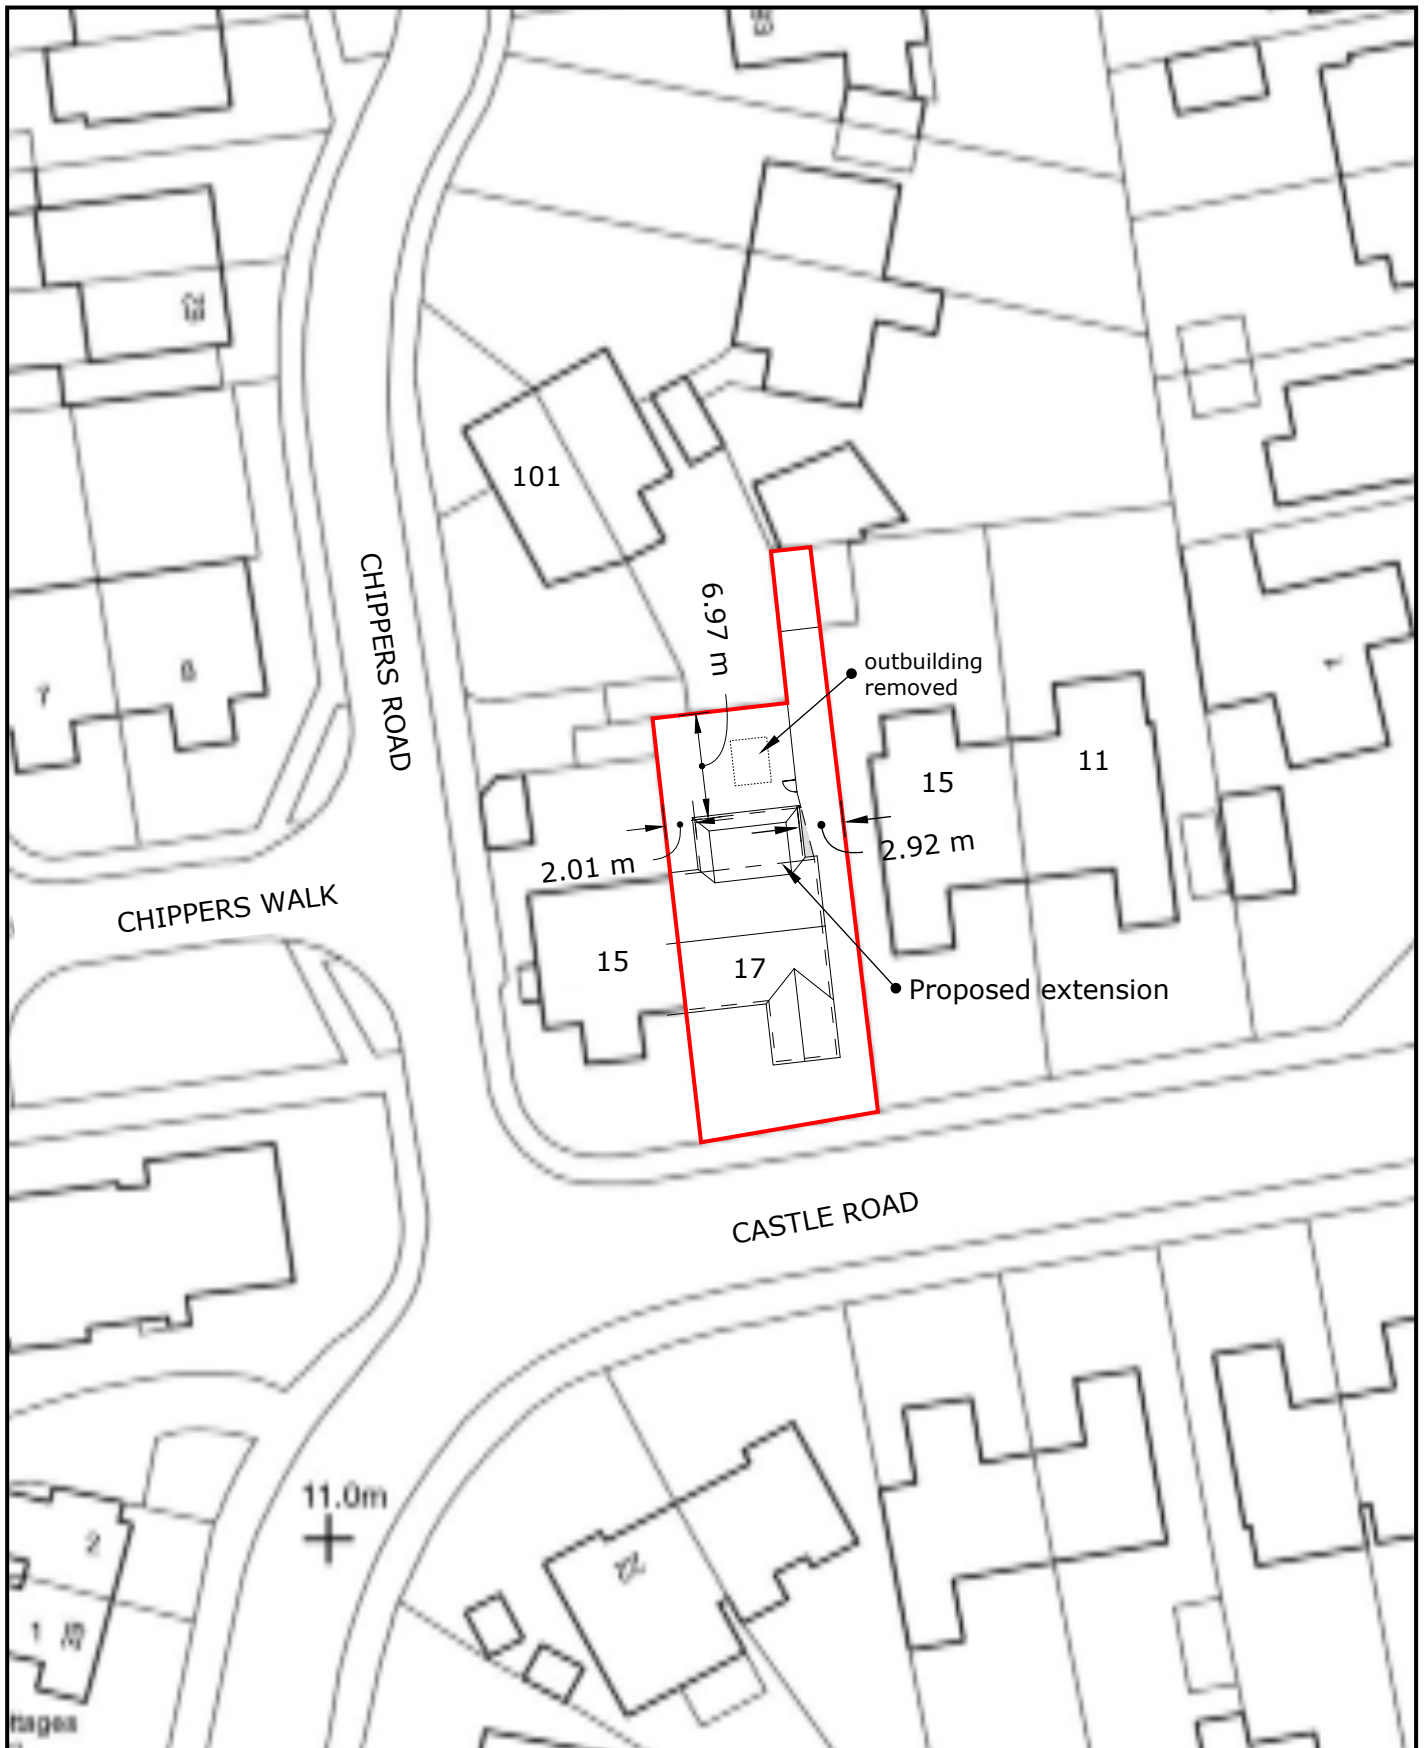

SITE PLAN 1:500 @ A4

17 CASTLE ROAD
 WORTHING
 WEST SUSSEX
 BN13 1BS

 

0 10 20 30 40 50m



DATE: 30/01/2026
 DRWG No: DS/CATTERSON/02

SCALE 1:500 @ A4