


The builder is to verify all dimensions, alignment, levels and datums prior to commencement of work.

Any discrepancies are to be reported immediately to **db drawings**.


Variations and modifications to the work shown on these drawings are not to be carried out without the written permission of **db drawings**.

db drawings owns the copyright of this drawing. It must not be copied or reproduced except with express permission.

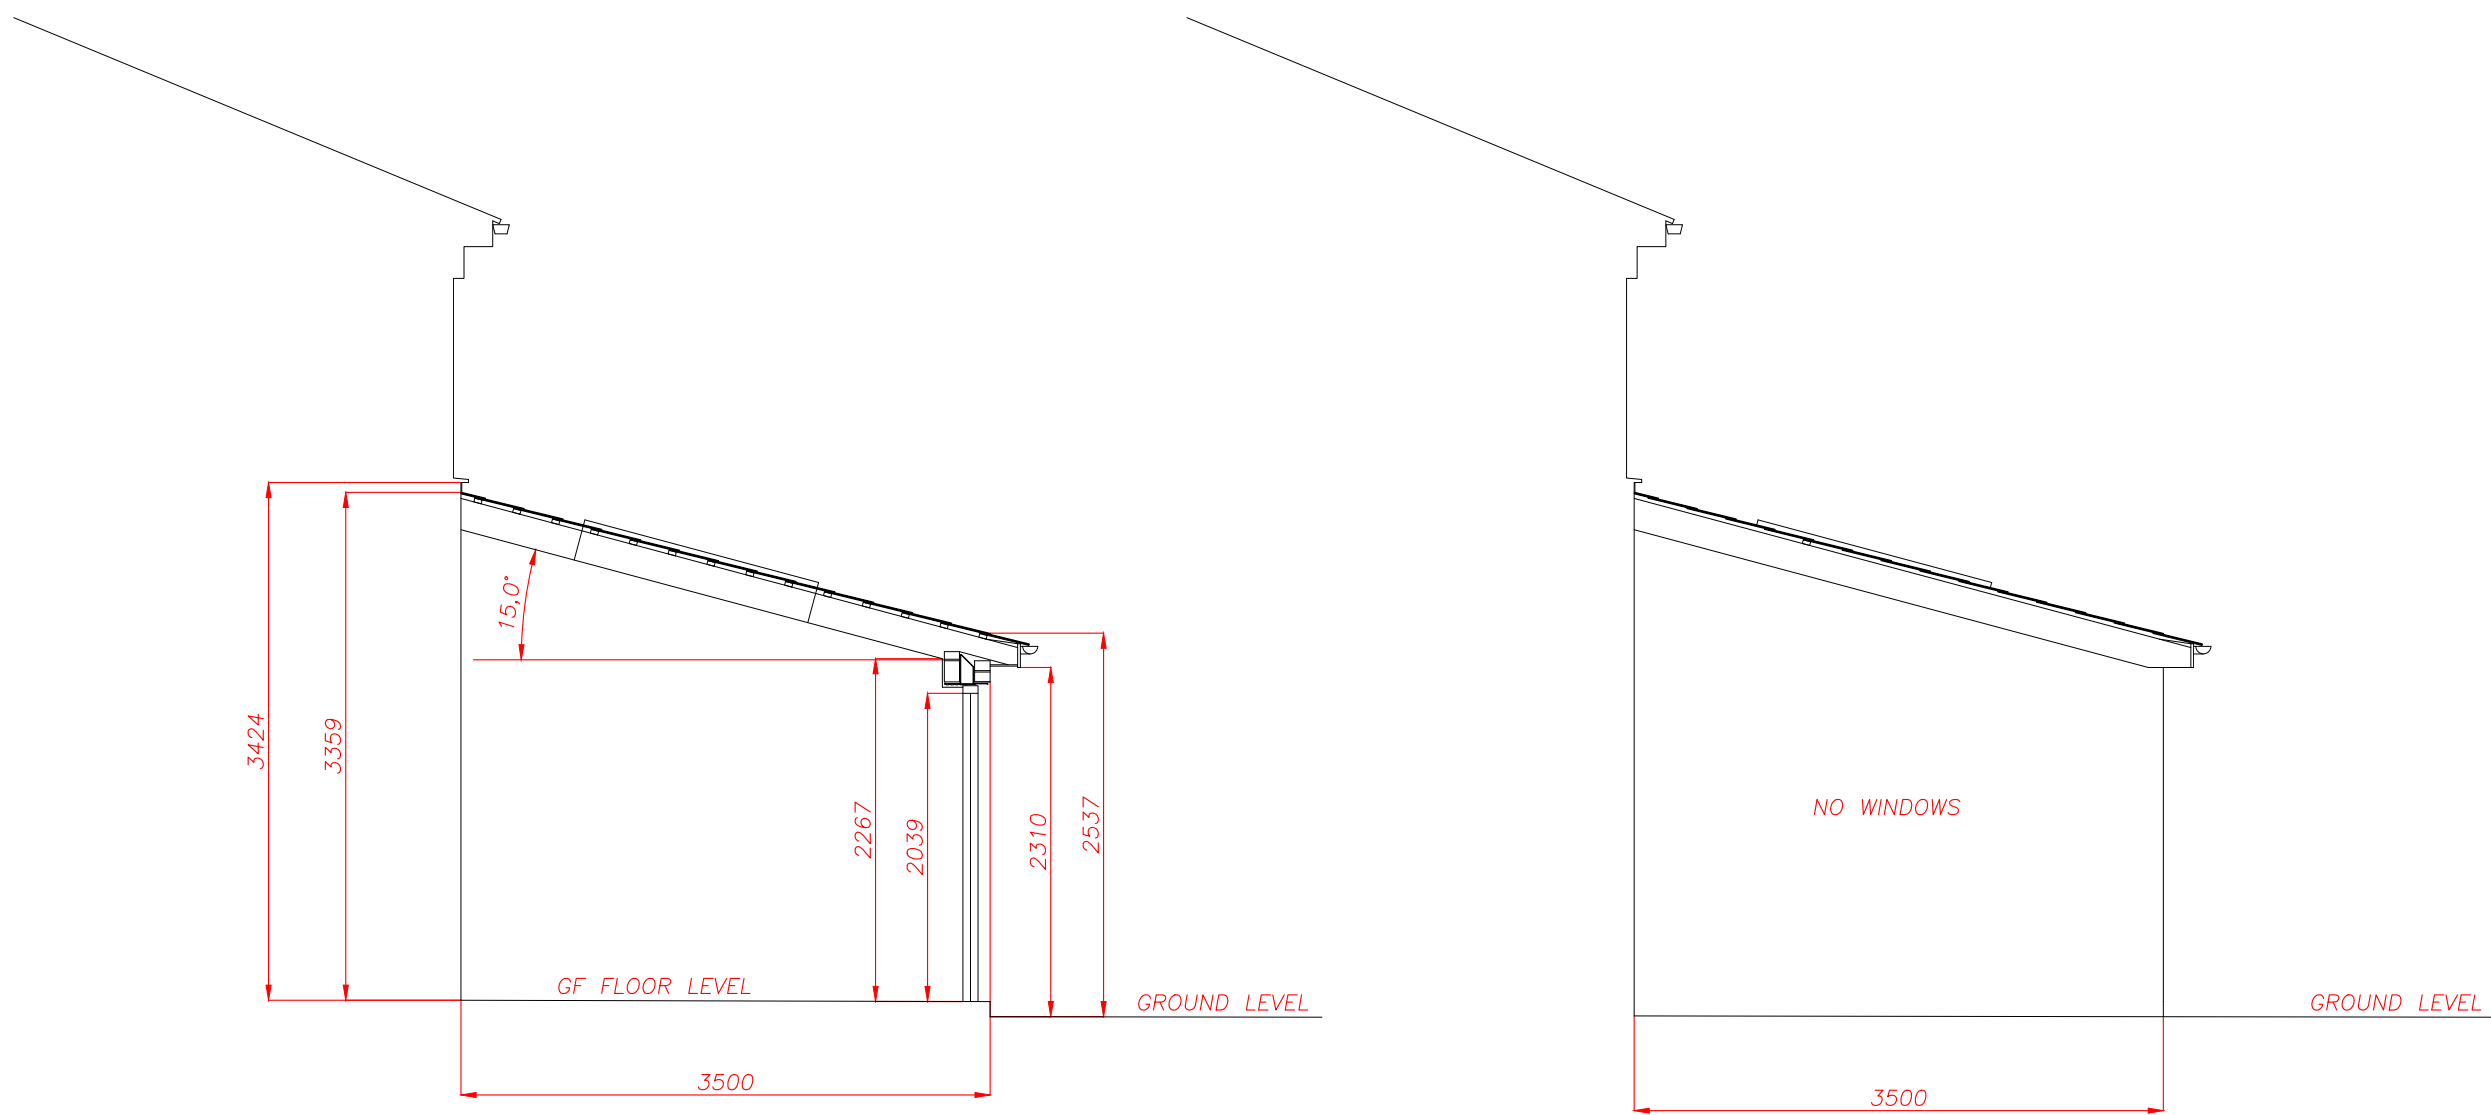


section a-a

south elevation

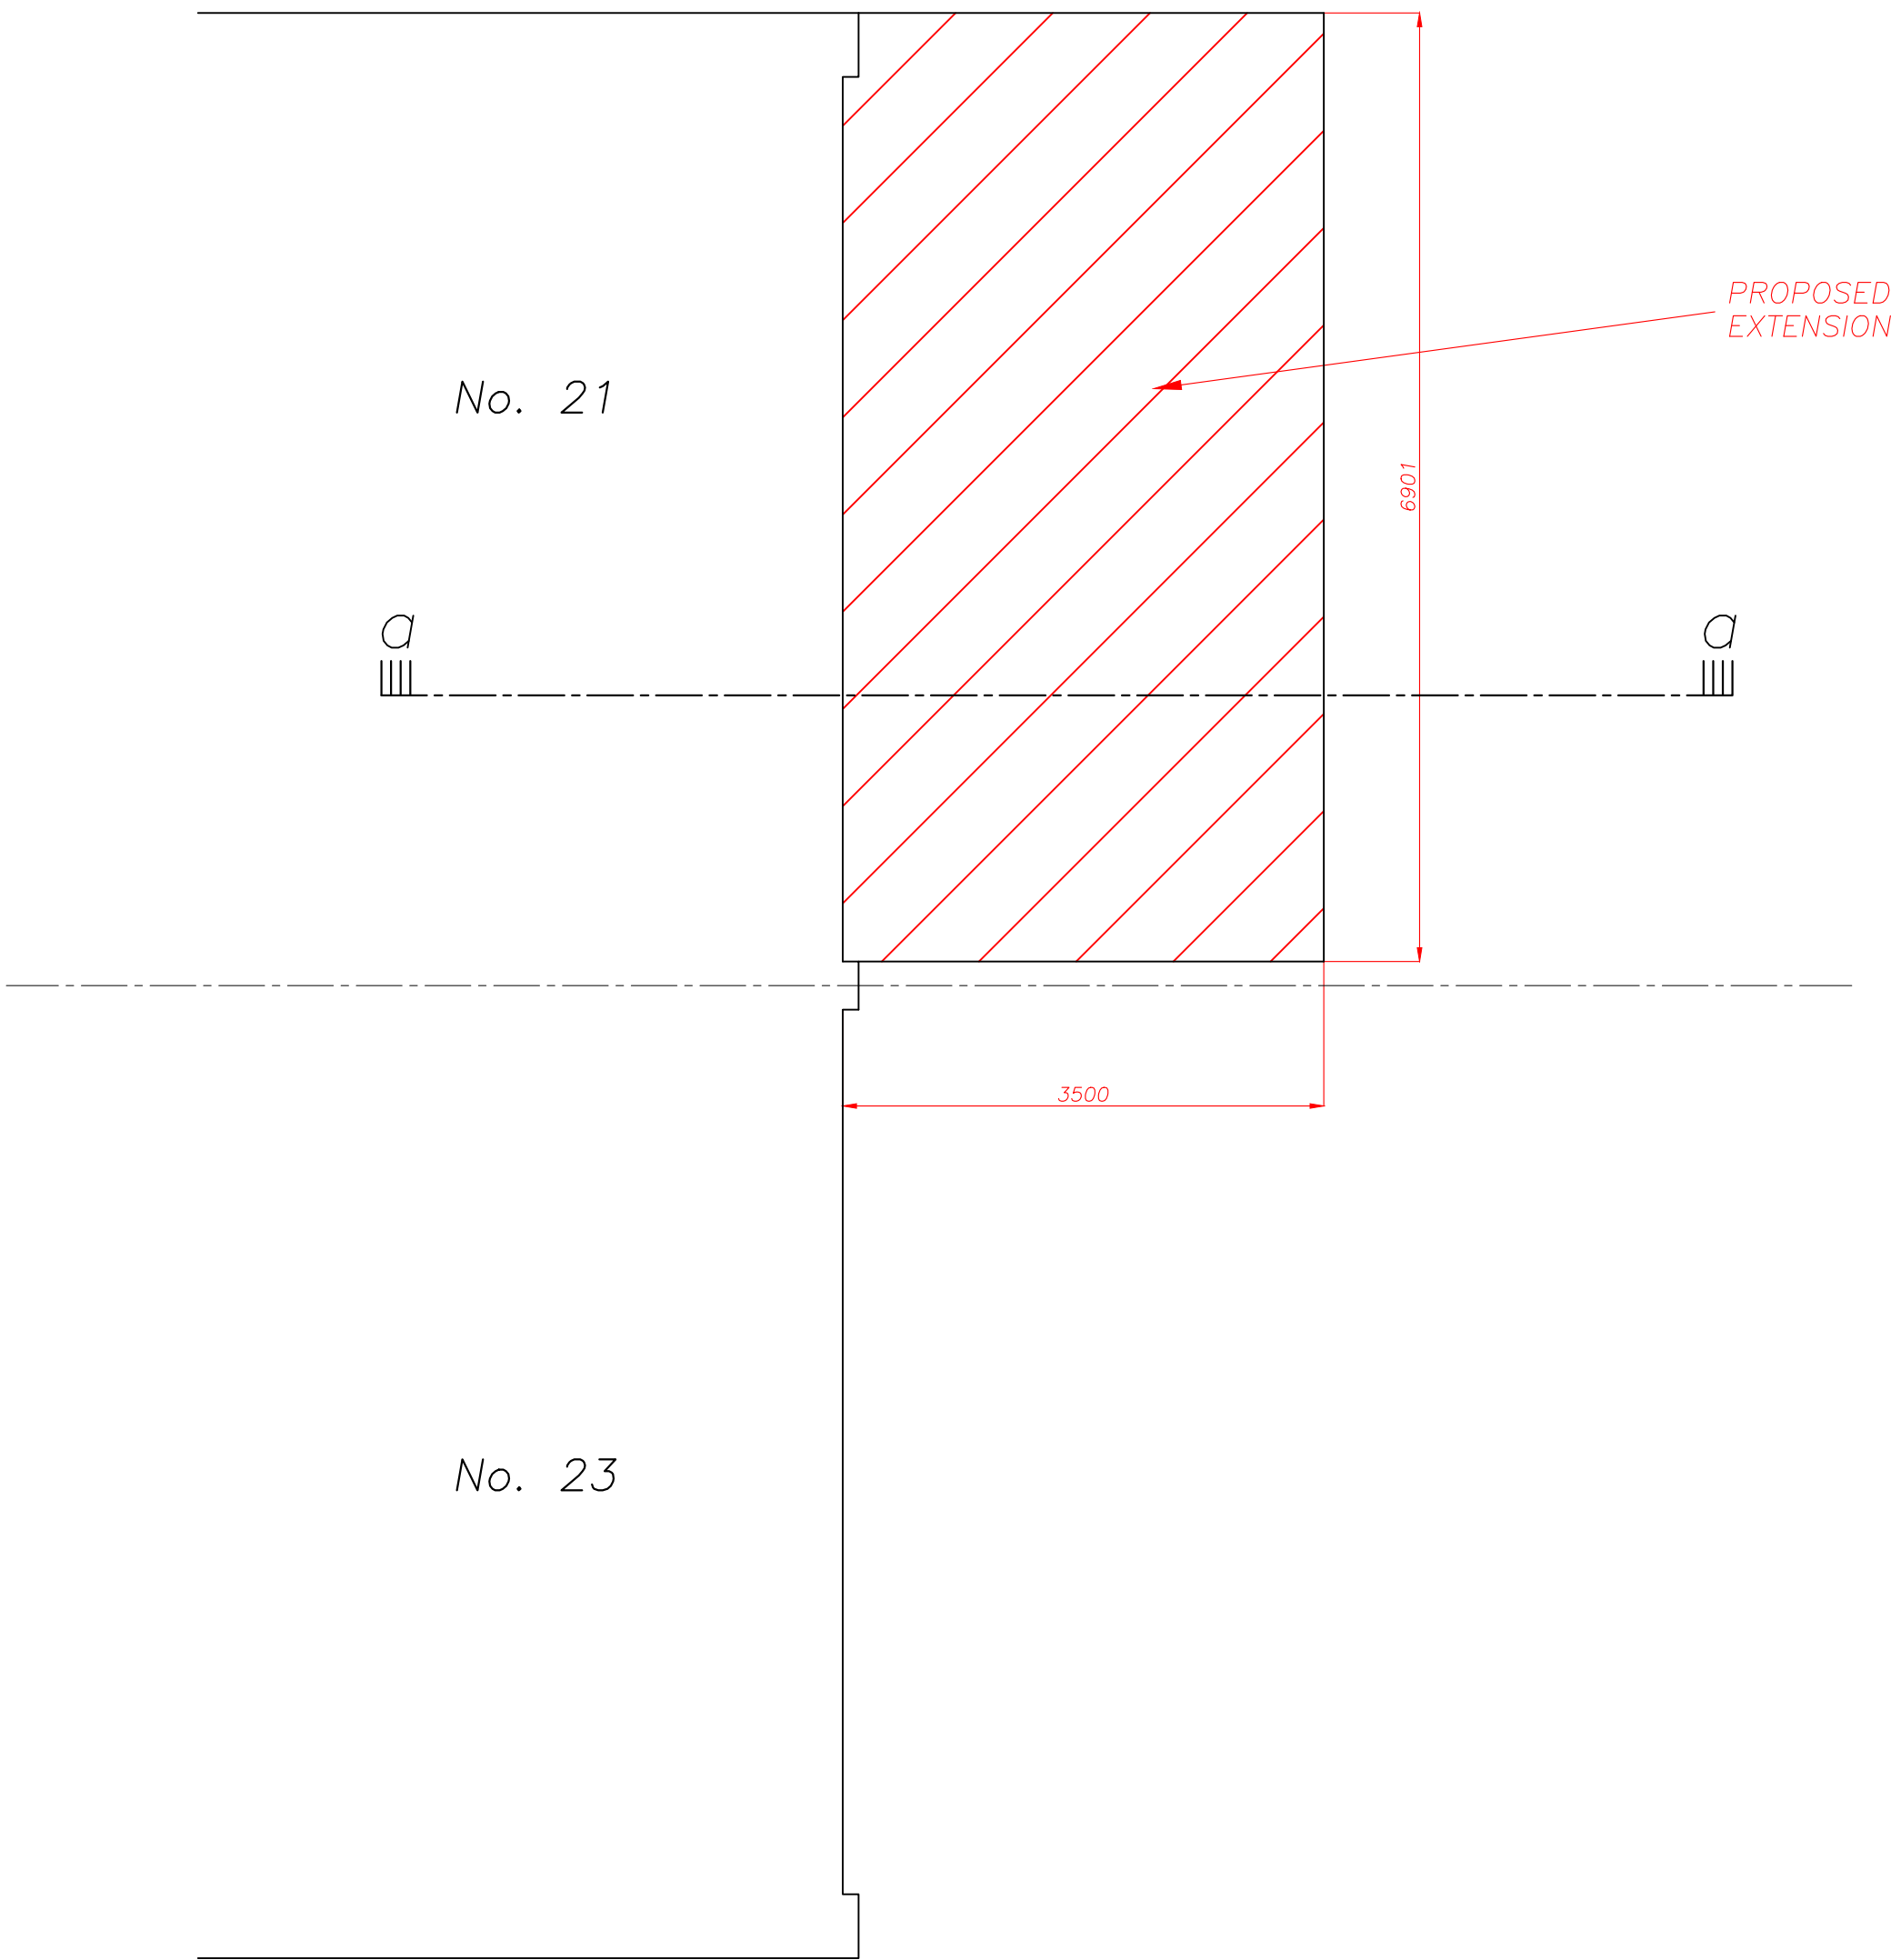

site plan

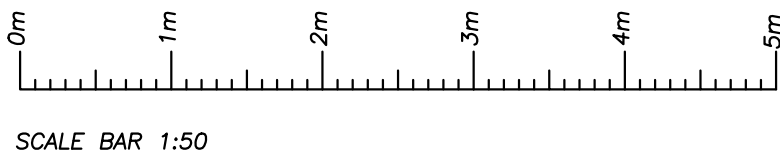

SCALE BAR 1:50

REVISION	BY	DATE	DETAILS
A	DJB	09-04-2026	DEPTH REDUCED TO 3.5m

db drawings 
dbdrawings@gmx.com

PROJECT ADDRESS
**21 Brendon Road
Worthing
West Sussex
BN13 2PS**

DRAWING TITLE
**Proposed Site Plan,
South Elevation and Section a-a**

DRAWN BY		Scales (original on A1 to crop marks):	
DJB		Site Plan	1 : 50
DATE		Elevation	1 : 50
April 2026		Section	1 : 50

DRAWING No.	REV		Protected By the Copyright, Designs & Patents ACT 1988
26-010-P2	a		