



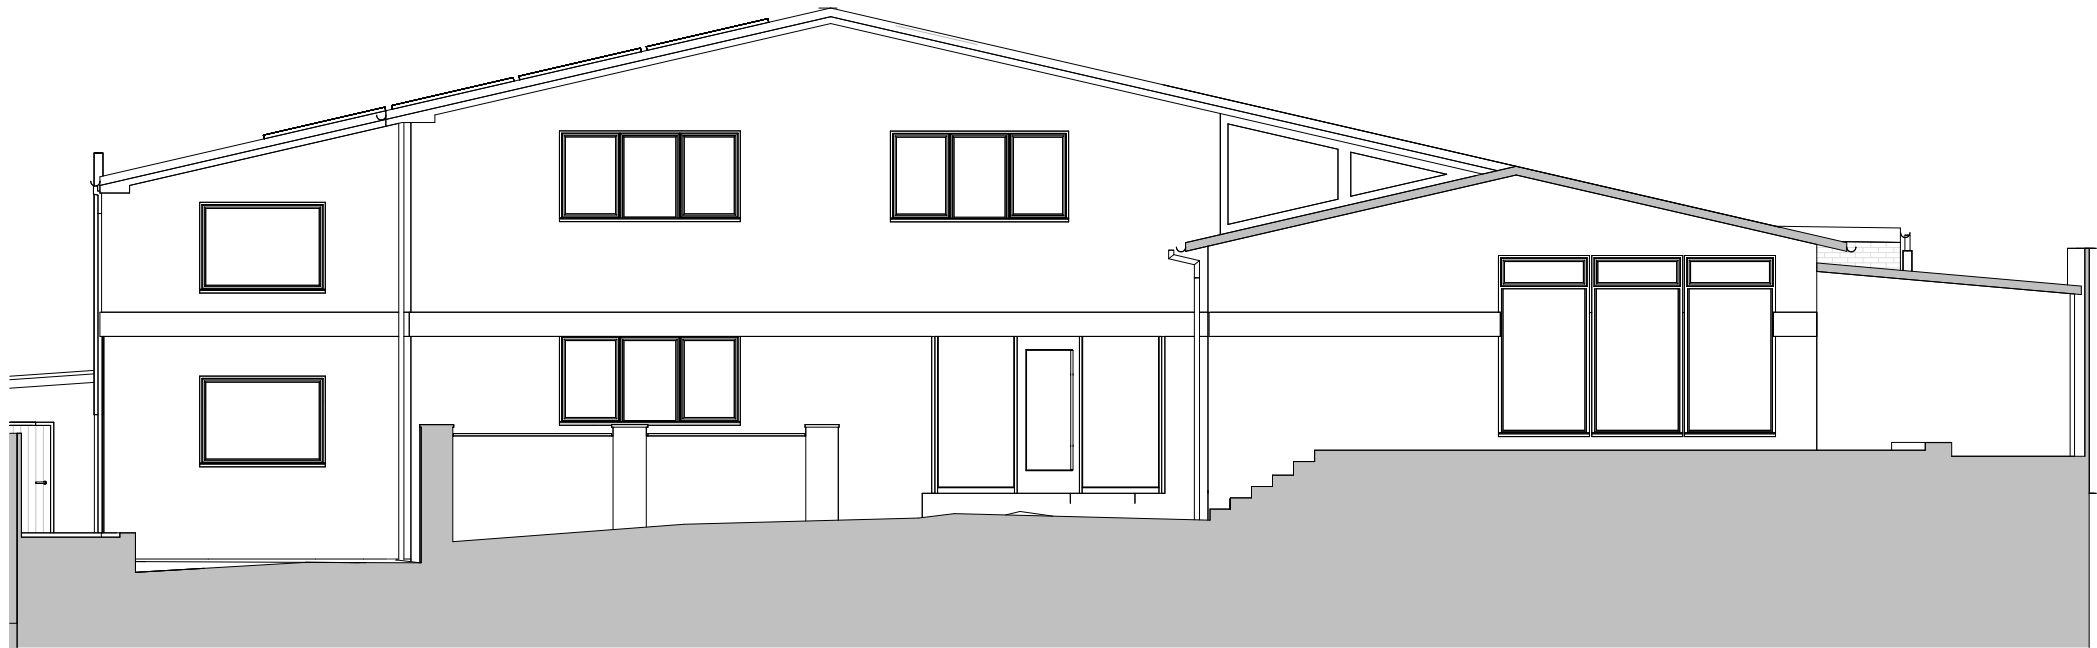

Proposed East Elevation
1 : 100

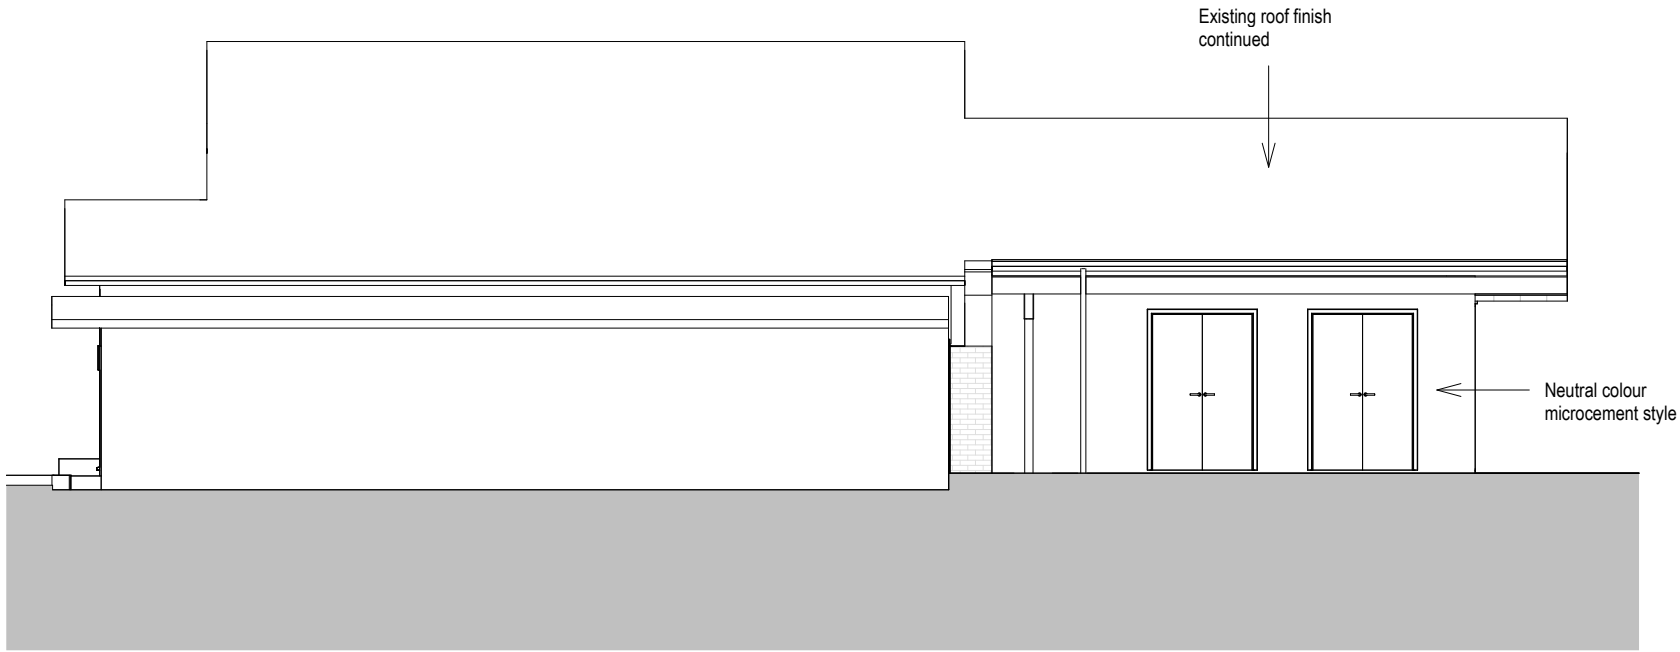

Proposed North Elevation
1 : 100

Revisions			
No.	Description	Date	By
1	Planning	15-12-25	

Notes:

GENERAL NOTES:

All dimensions & levels are preliminary and approximate and subject to utilities search, legal boundaries and detailed layouts/ design development through consultation.

Dimensions are to be checked on site by contractor & sub contractors prior to commencement of work, any discrepancies are to be highlighted immediately to the architects.



Project No. Project Name:
660 1A Mill Hill

Drawing Name:
Proposed Elevations

Drawing No.	Revision:	Suitability Description:
P011	P1	PLANNING
Drawn: MS	Checked: GF	Orig Paper Size: A3