
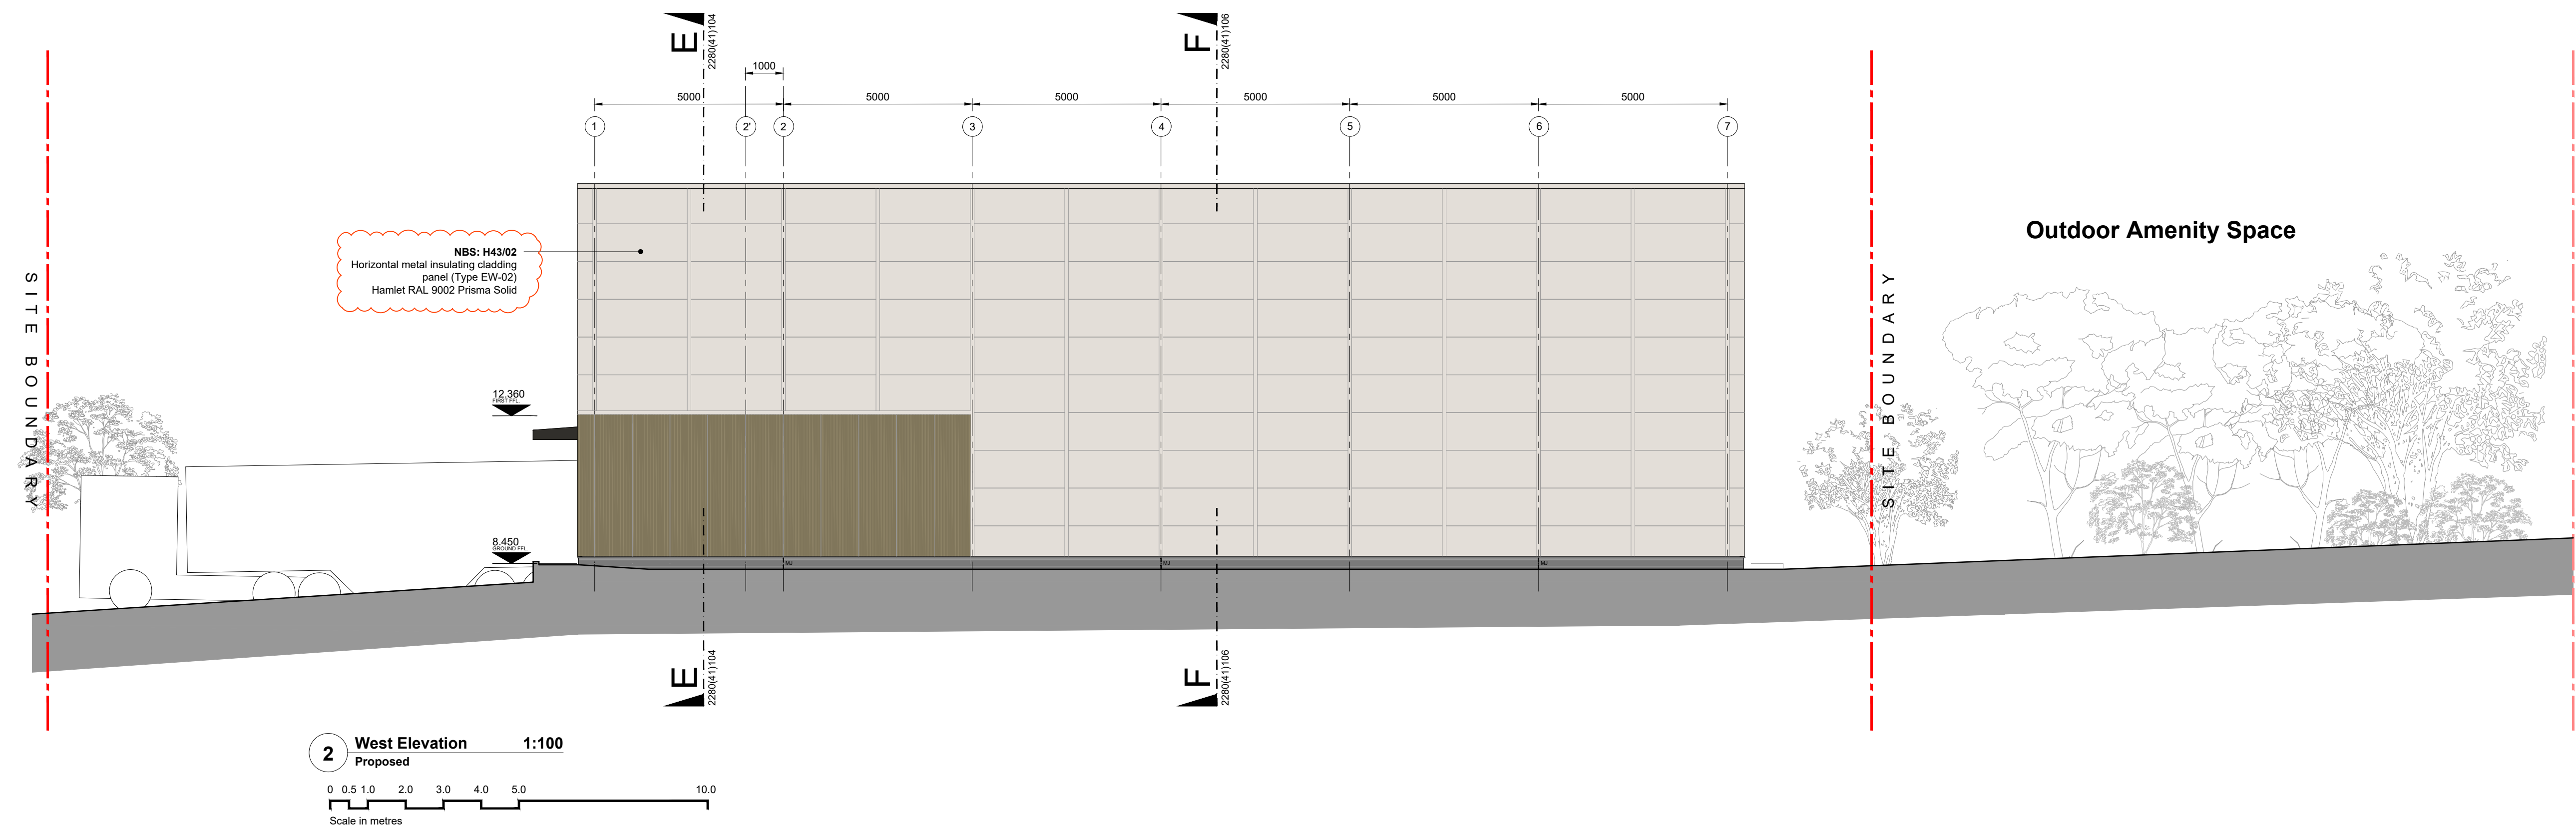


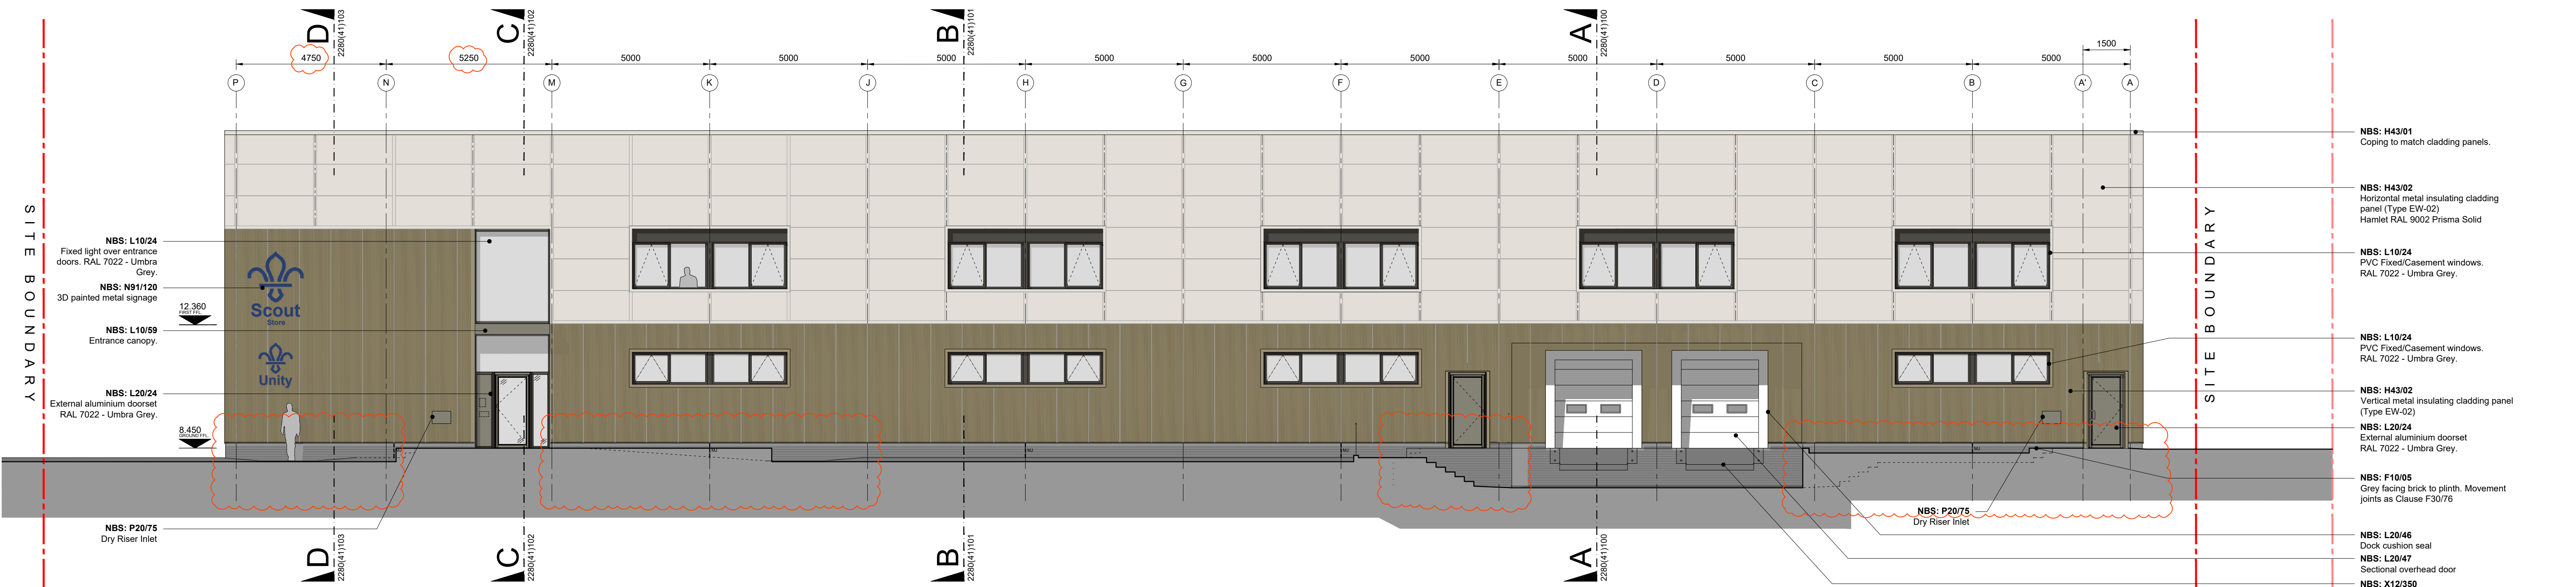

Outdoor Amenity Space

C	12/12/2025	Cladding specification updated. Landscaping amended. Grid adjusted.	TL	CM
B	19/01/2024	Issued for Tender.	BM	CM
A	12/01/2024	Issued for Tender.	BM	CM
/	27/11/2023	Issued for Comment.	BM	CM
Rev. Date	Notes	Drawn	Checked	

MS MortonScarr

47 Middle Street | Brighton | East Sussex | BN1 1AL
tel. 01273 220407 info@mortonscarr.com www.mortonscarr.com

Client:
Scout Store Ltd

Project:
75 Marlborough Road
Lancing, BN15 8UG

Drawing:
**Proposed
North & West Elevation**

Scale 1:100@A1	Drawn By CM	Checked By MS	Issued For TENDER
Drawing No.			Revision

2280(31)101

C