


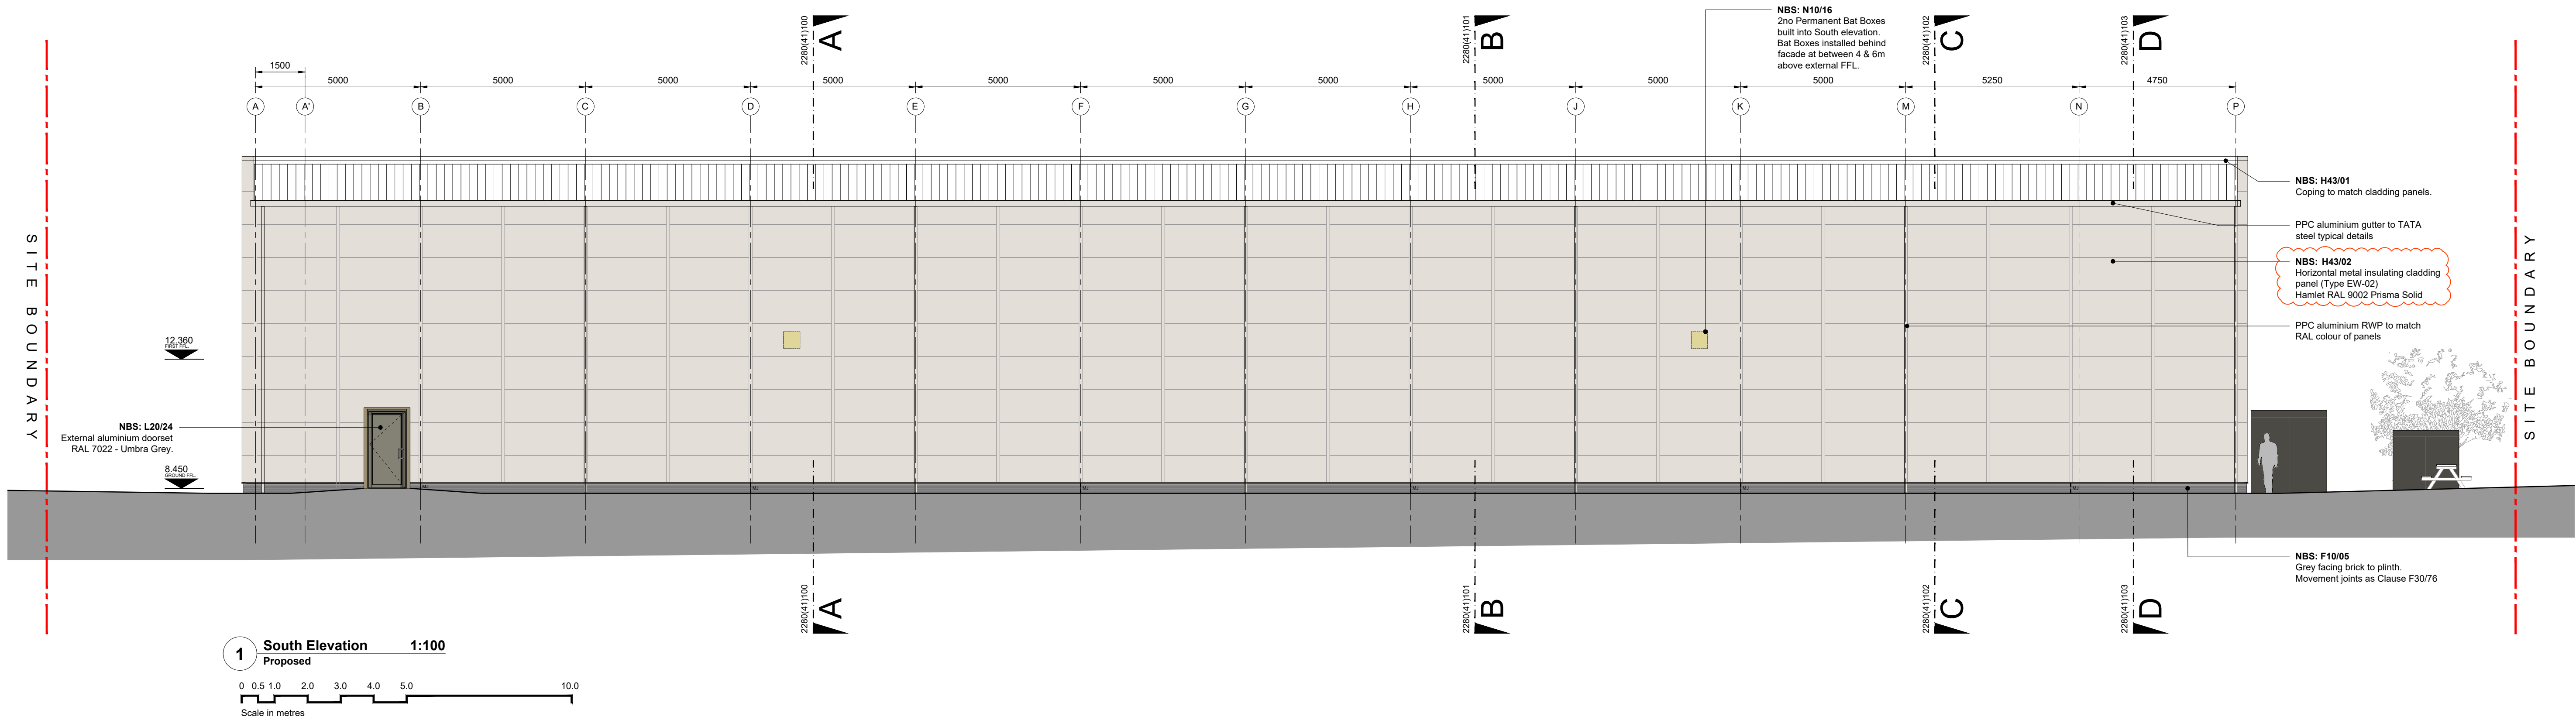

D	12/12/2025	Cladding specification updated	TL	CM
C	01/04/2024	Parapet omitted to south elevation, RWPs and gutter added.	CM	MS
B	19/01/2024	Issued for Tender	BM	CM
A	12/01/2024	Issued for Tender	BM	CM
/	27/11/2023	Issued for Comment	BM	CM
Rev. Date	Notes		Drawn	Checked

MS MortonScarr
47 Middle Street | Brighton | East Sussex | BN1 1AL
tel. 01273 220407 info@mortonscarr.com www.mortonscarr.com

Client:
Scout Store Ltd
Project:
75 Marlborough Road
Lancing, BN15 8UG

Drawing:
**Proposed
South and East Elevation**

Scale 1:100@A1	Drawn By CM	Checked By MS	Issued For TENDER
Drawing No.	Revision		
2280(31)102	D		