


- Electric Charging Point
- 3no. for disabled parking spaces
- 1no. for the delivery vans
- 1no. for the Car sharing Club parking space

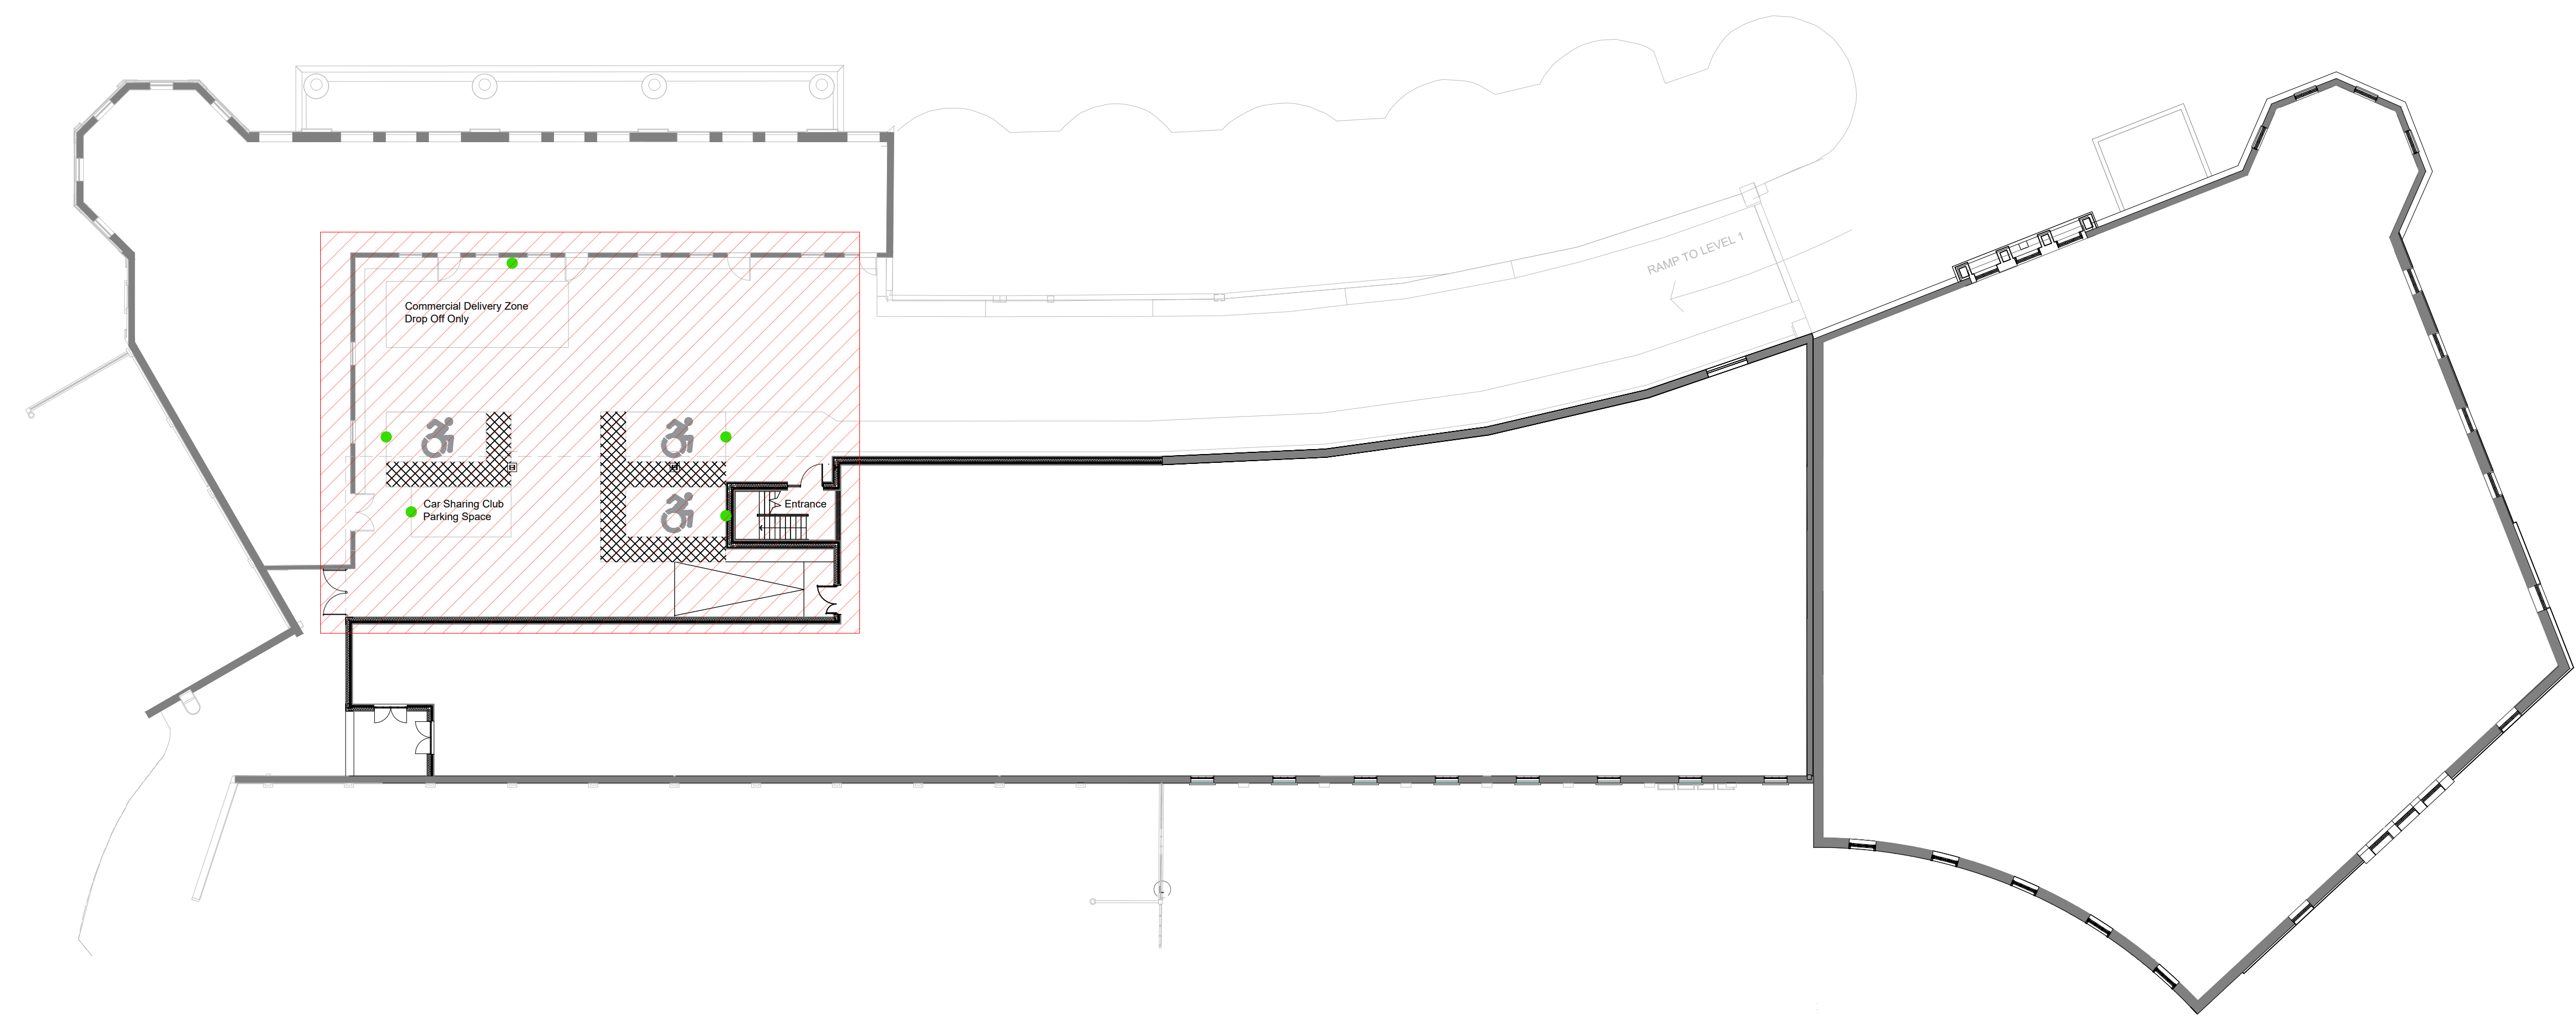

Proposed First Floor Plan



Note
The substation does NOT form part
of the NMA application

A	07.04.26	Car sharing club parking space added with EVC
13.05.25	First Issue	
Rev	Date	Description
ACCEL CONSULTING LTD		
20 Southwick Street		
Southwick		
West Sussex, BN42 4TB		
Tel: 01273 594921		
www.accelconsulting.co.uk		
Client:		
CAVUGA 013 LLP		
Project:	No.	
MONTAGUE QUARTER, WORTHING	1983	
Drawing Title		
PROPOSED FIRST FLOOR PLAN		
Drawing No.	Rev	Rev Date
SUB-21	A	07 APR 2026
		Scale
		1:200@A1

PLANNING ISSUE

