




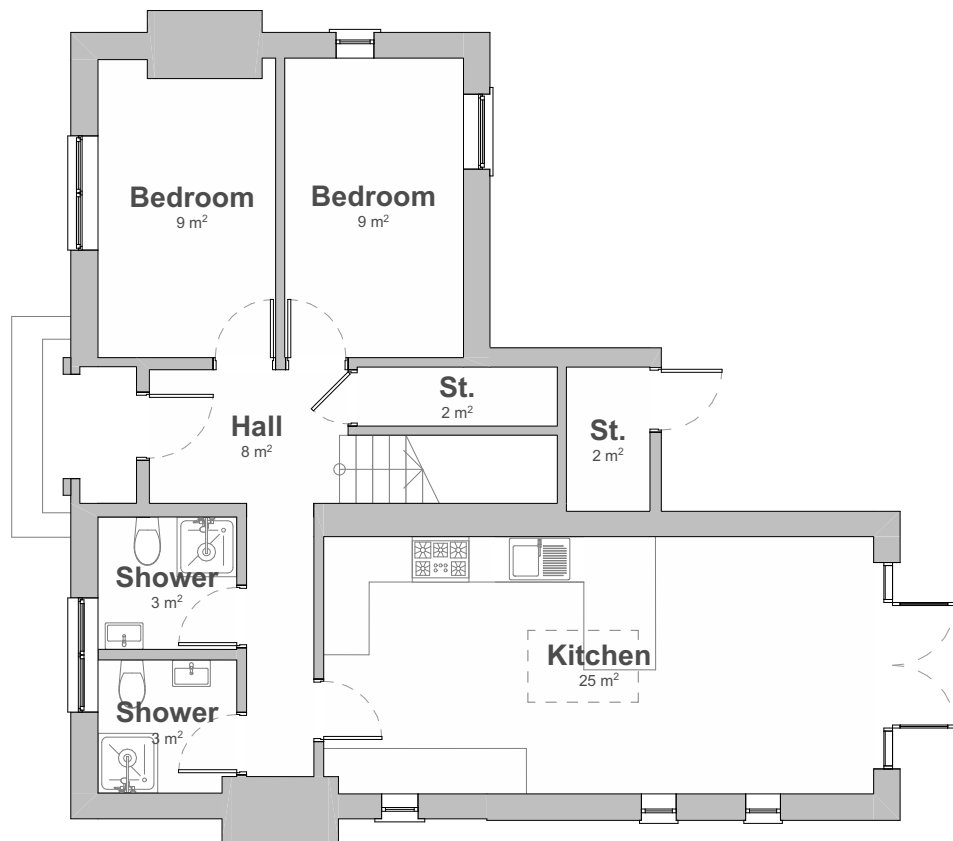

Existing Ground Floor Plan
Scale 1:100 @ A3

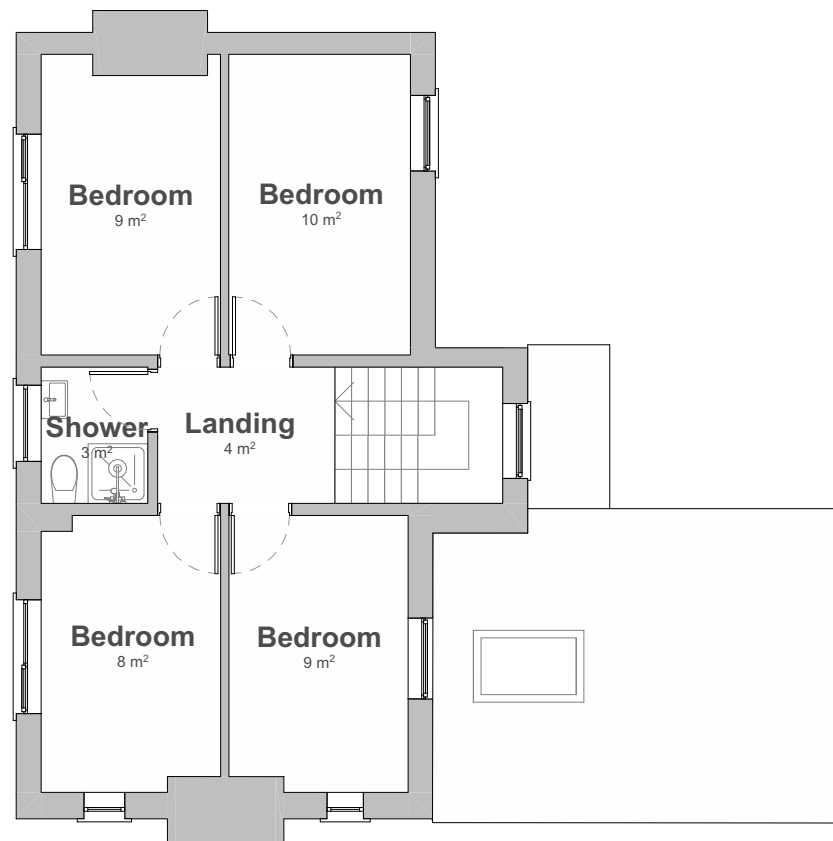

Existing First Floor Plan
Scale 1:100 @ A3

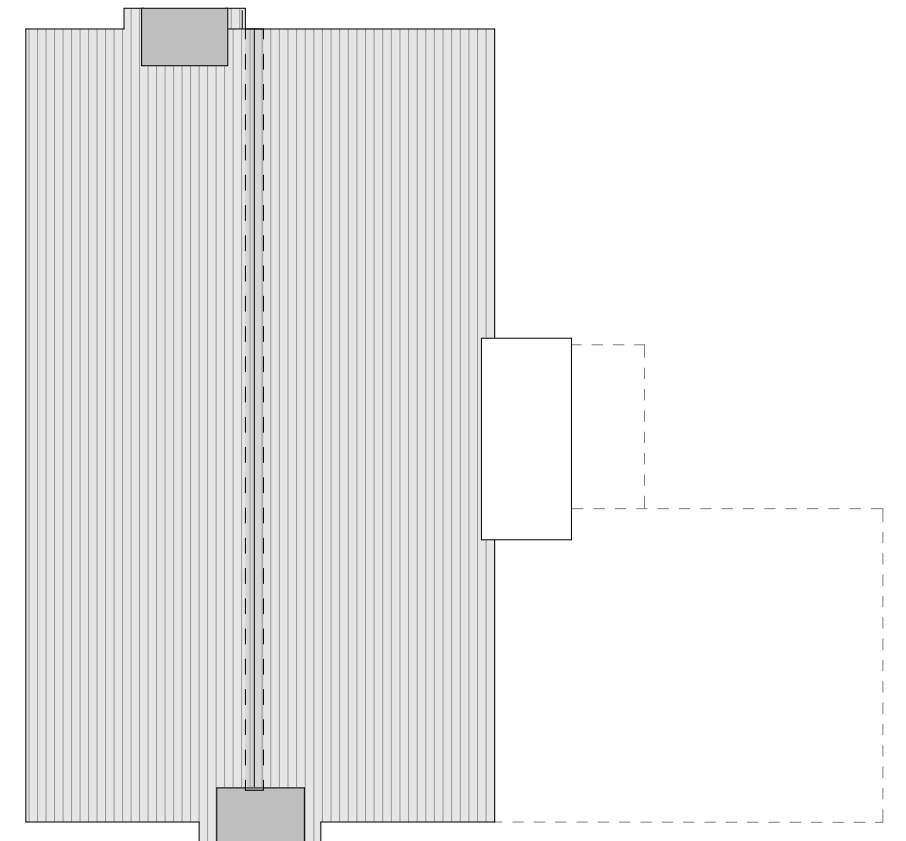

Existing Roof Plan
Scale 1:100 @ A3



Sheridan House
112 - 116 Western Road
Hove, BN3 1DD

01273 980820
brighton@pmr-architecture.co.uk
www.pmr-architecture.co.uk

Client: Stylo Living
Project: 15 South Street, Lancing, BN15 8AE
Drawing Title: Existing Floor Plans
Drawing No: 25.46_PL_002
Revision:
Date: November 2025
Status: PLANNING
Scale: 1:100 @ A3



Floor Level	Area (m2)
Ground Floor	69.09
First Floor	44.65
	113.74 m²

0 1 2 3 4 5