




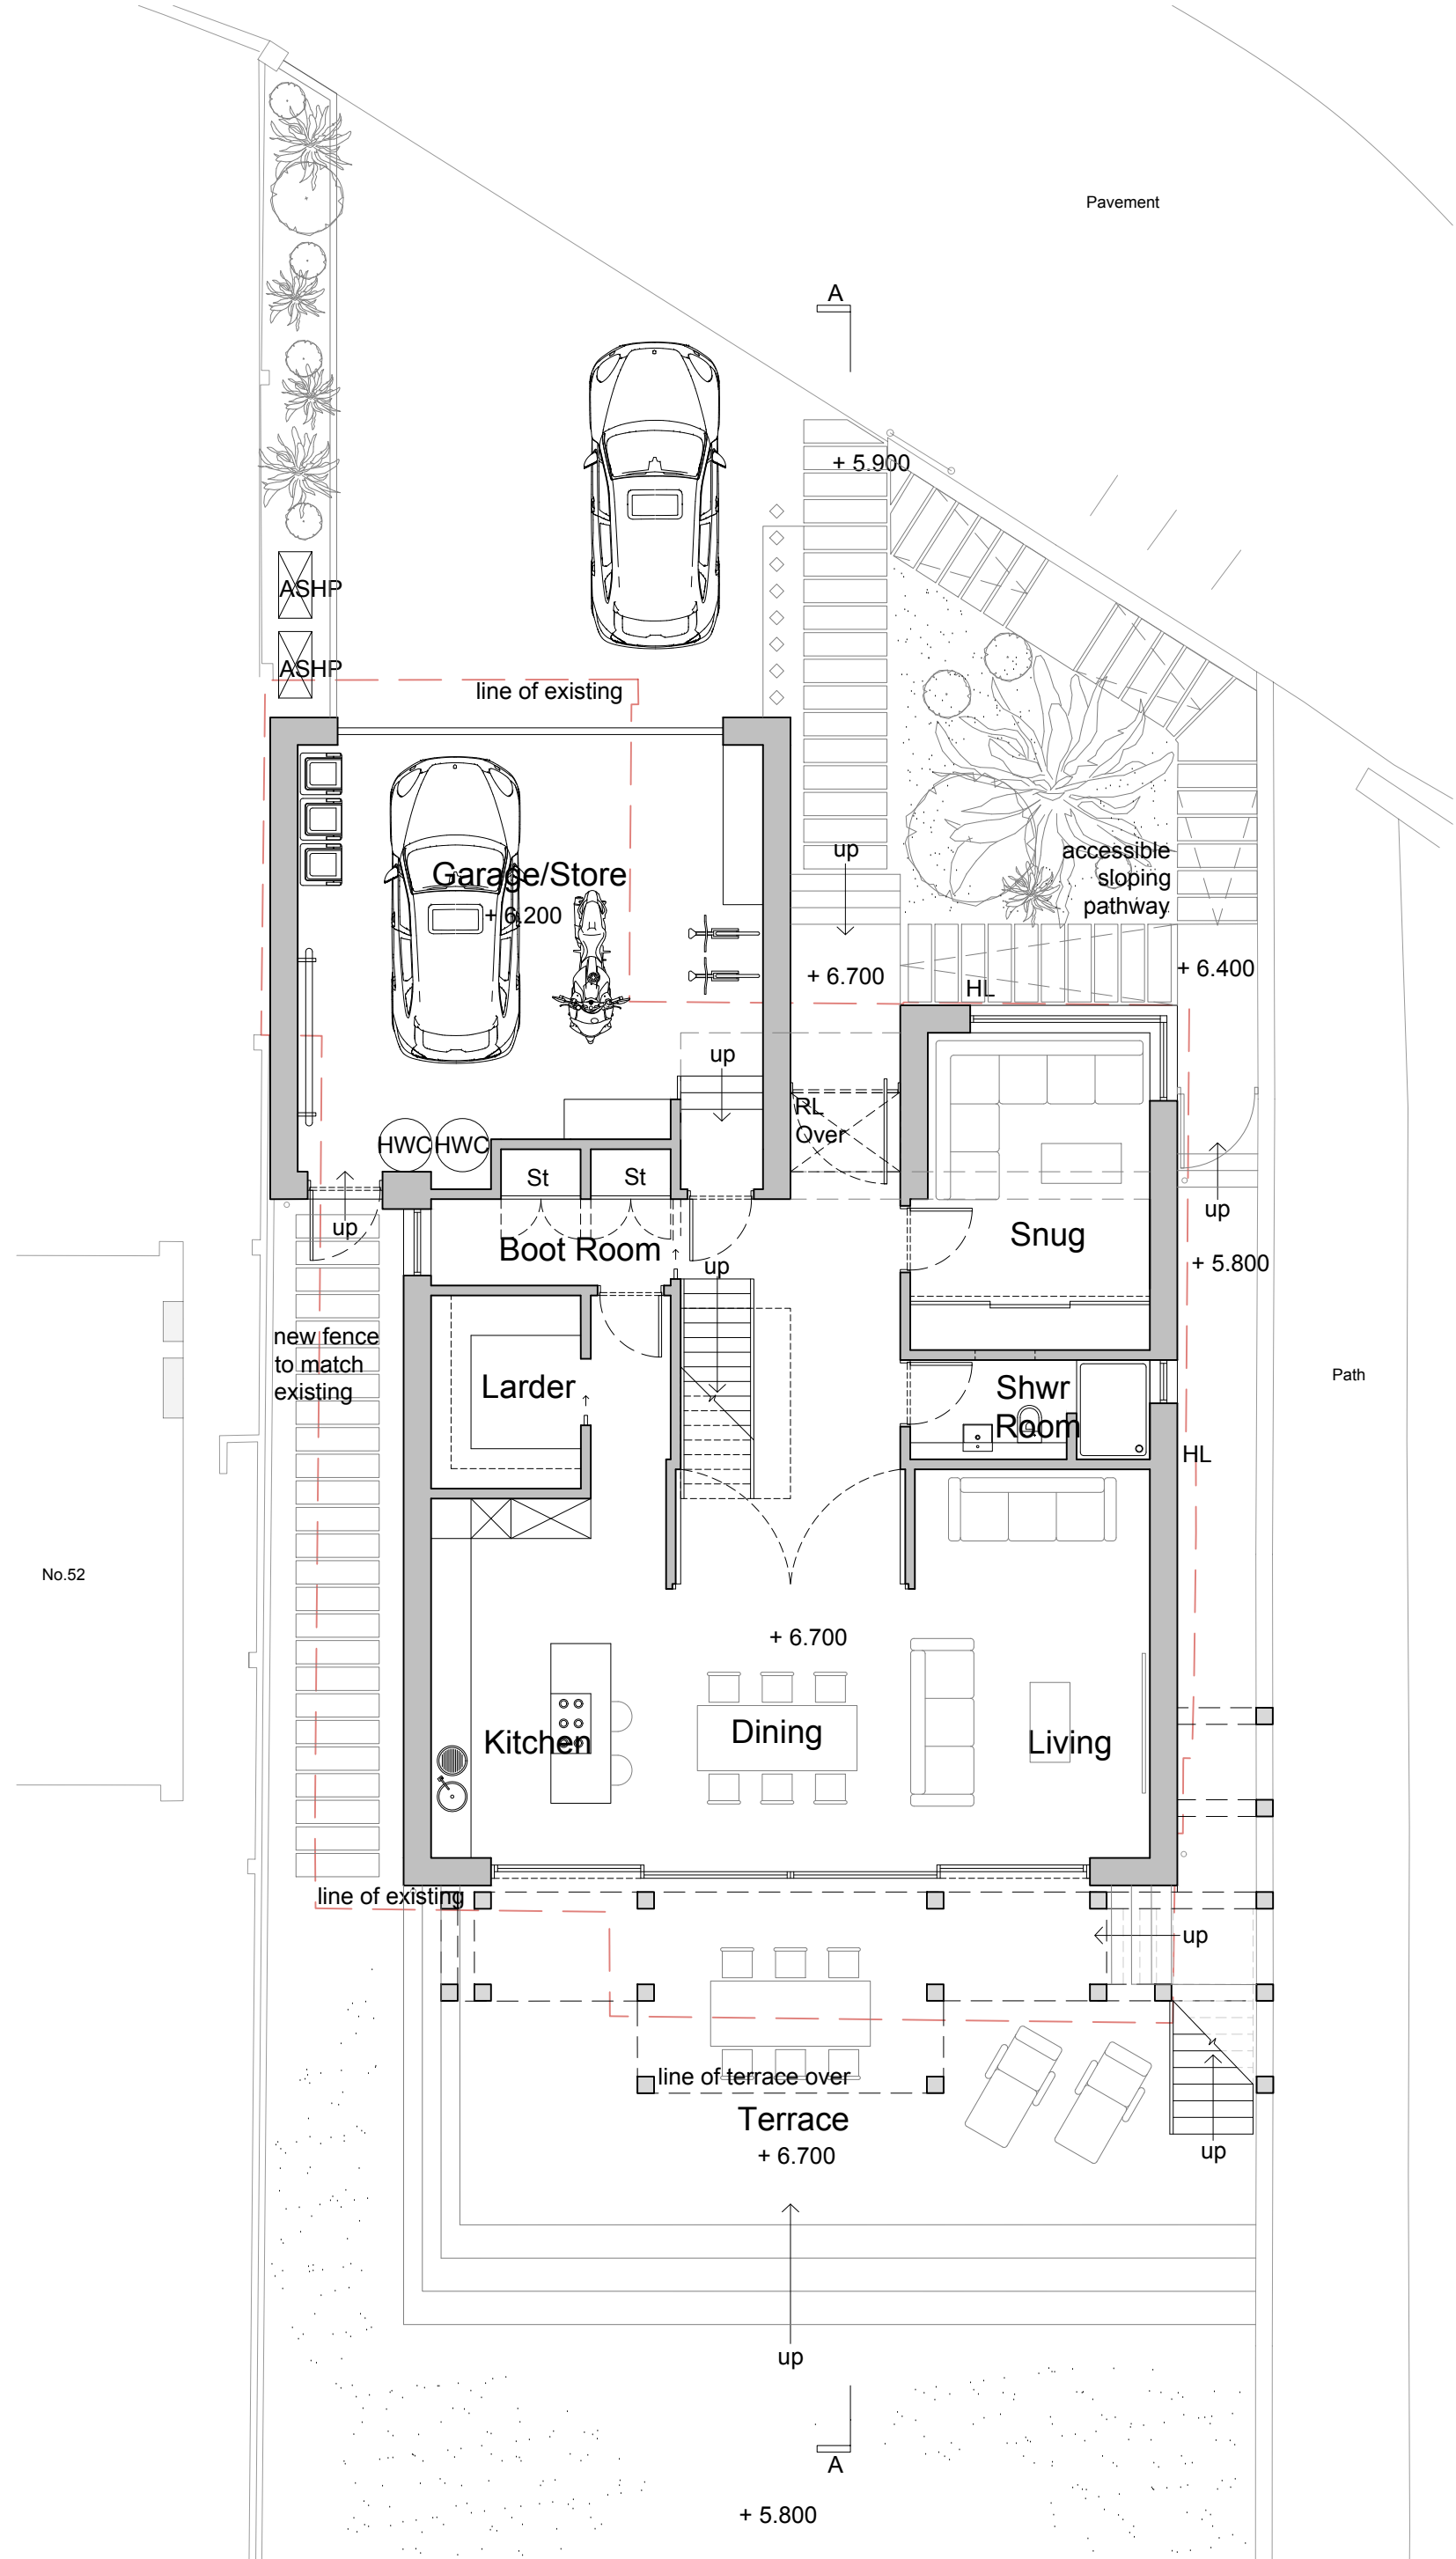

Ground Floor Plan

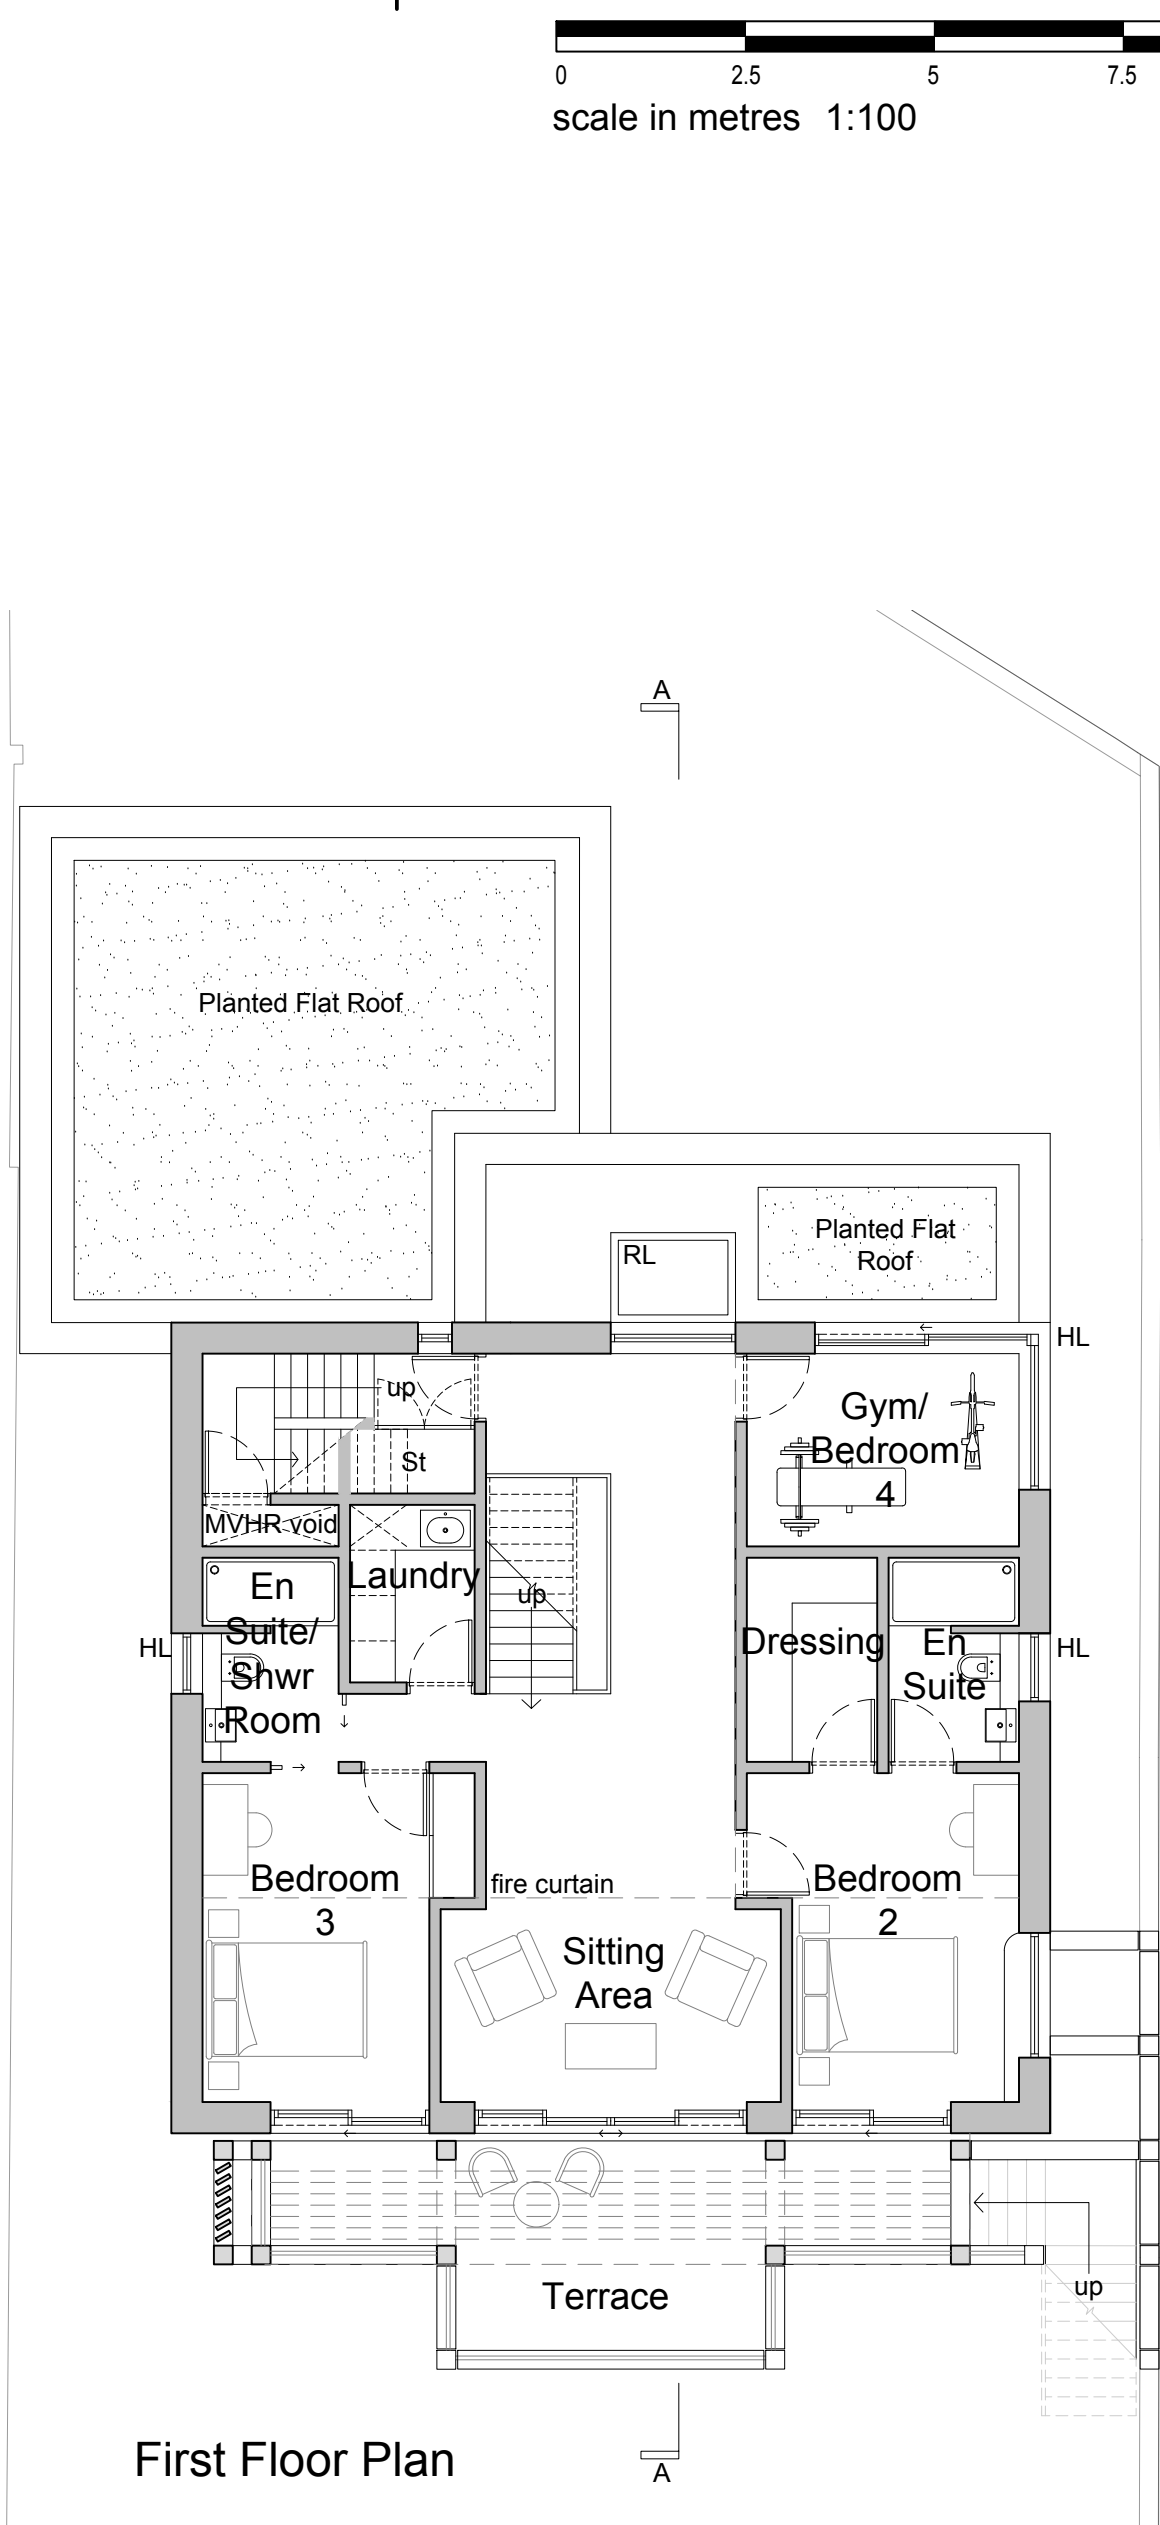


First Floor Plan

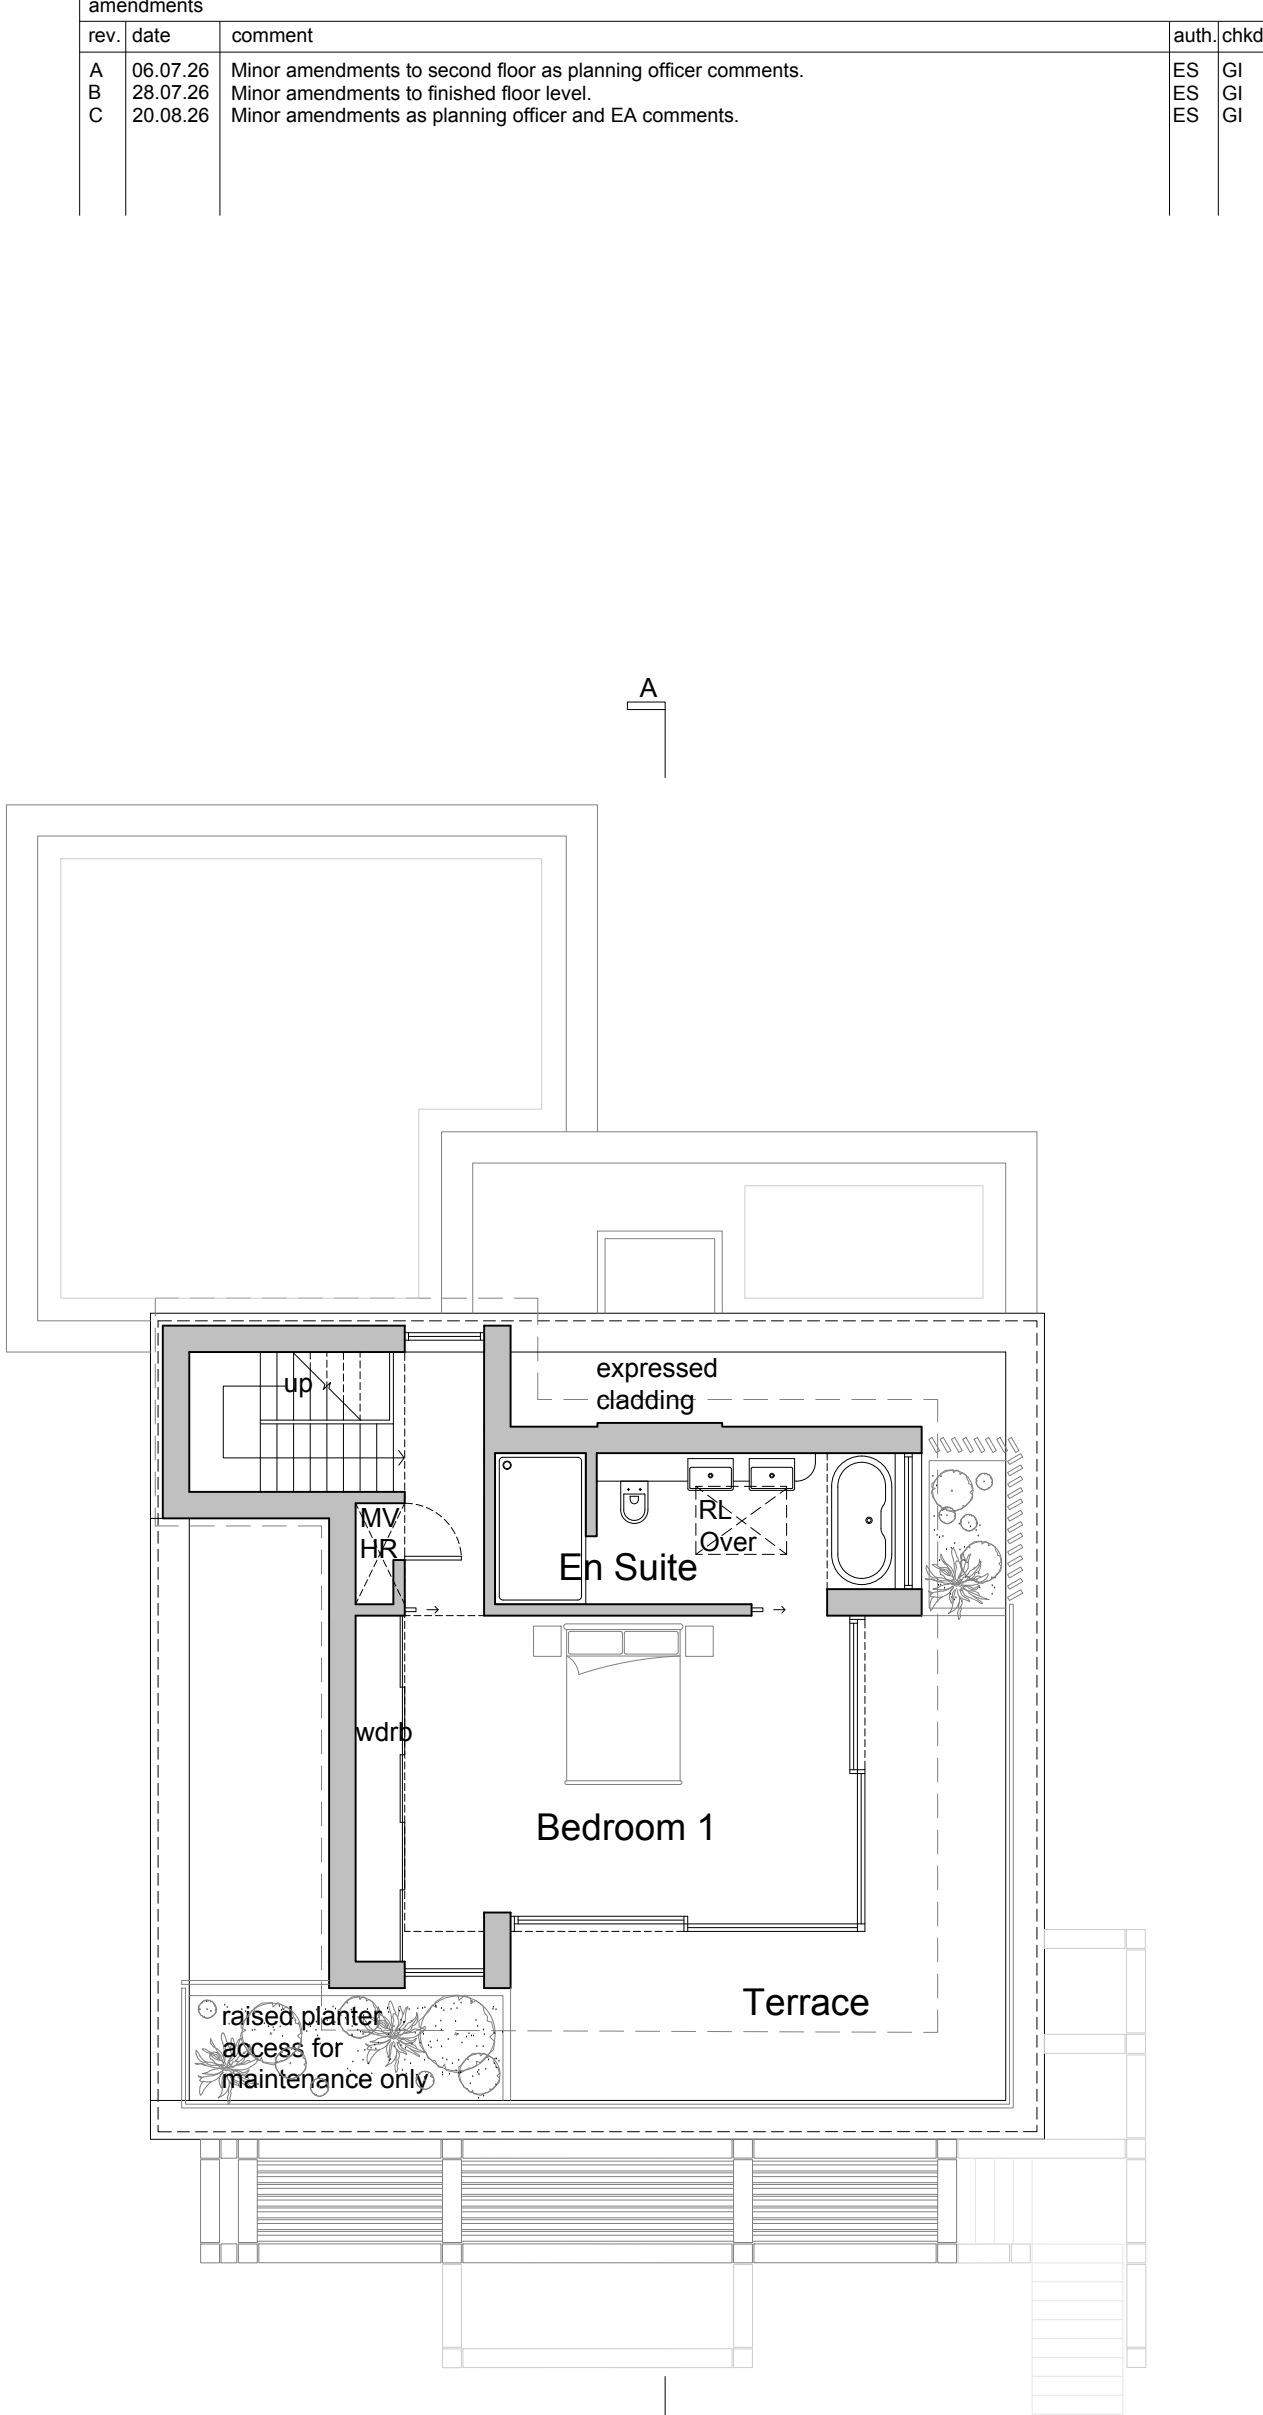

Second Floor Plan

Line of existing to be demolished

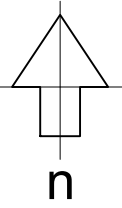

client	Mr Knott	drawing number	0766.PL.001	revision	C
project	54 Old Fort Road Shoreham-by-Sea BN43 5RJ	drawing title	Proposed Floor Plans		
			PLANNING		
drawn by	checked by	riba work stage	date	scale/original sheet size	
ES	GI	3	May '26	1:100 @ A2	
www.abir.co.uk studio@abirarchitects.co.uk Unit 1, Beta House, St John's Road, Hove, BN3 2FX, United Kingdom Hove +44 (0)1273 724 384 Company No 06877117 VAT No 971 4147 17			© ABIR Architects Ltd. Check all dimensions on site before work is undertaken. All goods, materials and workmanship to conform with current building regulations, BSS and COP's.		

ABIR architects

RIBA
Chartered Practice