


This drawing is copyright and may not be copied or reproduced without the written consent of Finola Brady Architectural Services.

The contractor is responsible for setting out and must check all levels and dimensions prior to work being put in hand.


Responsibility is not accepted for errors made by others in scaling from this drawing. All construction information should be taken from figured dimensions.

The designer is to be immediately notified of any suspect omissions or discrepancies.

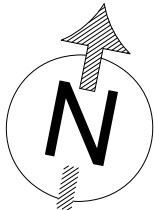


Indicates demolished construction

Indicates new walls

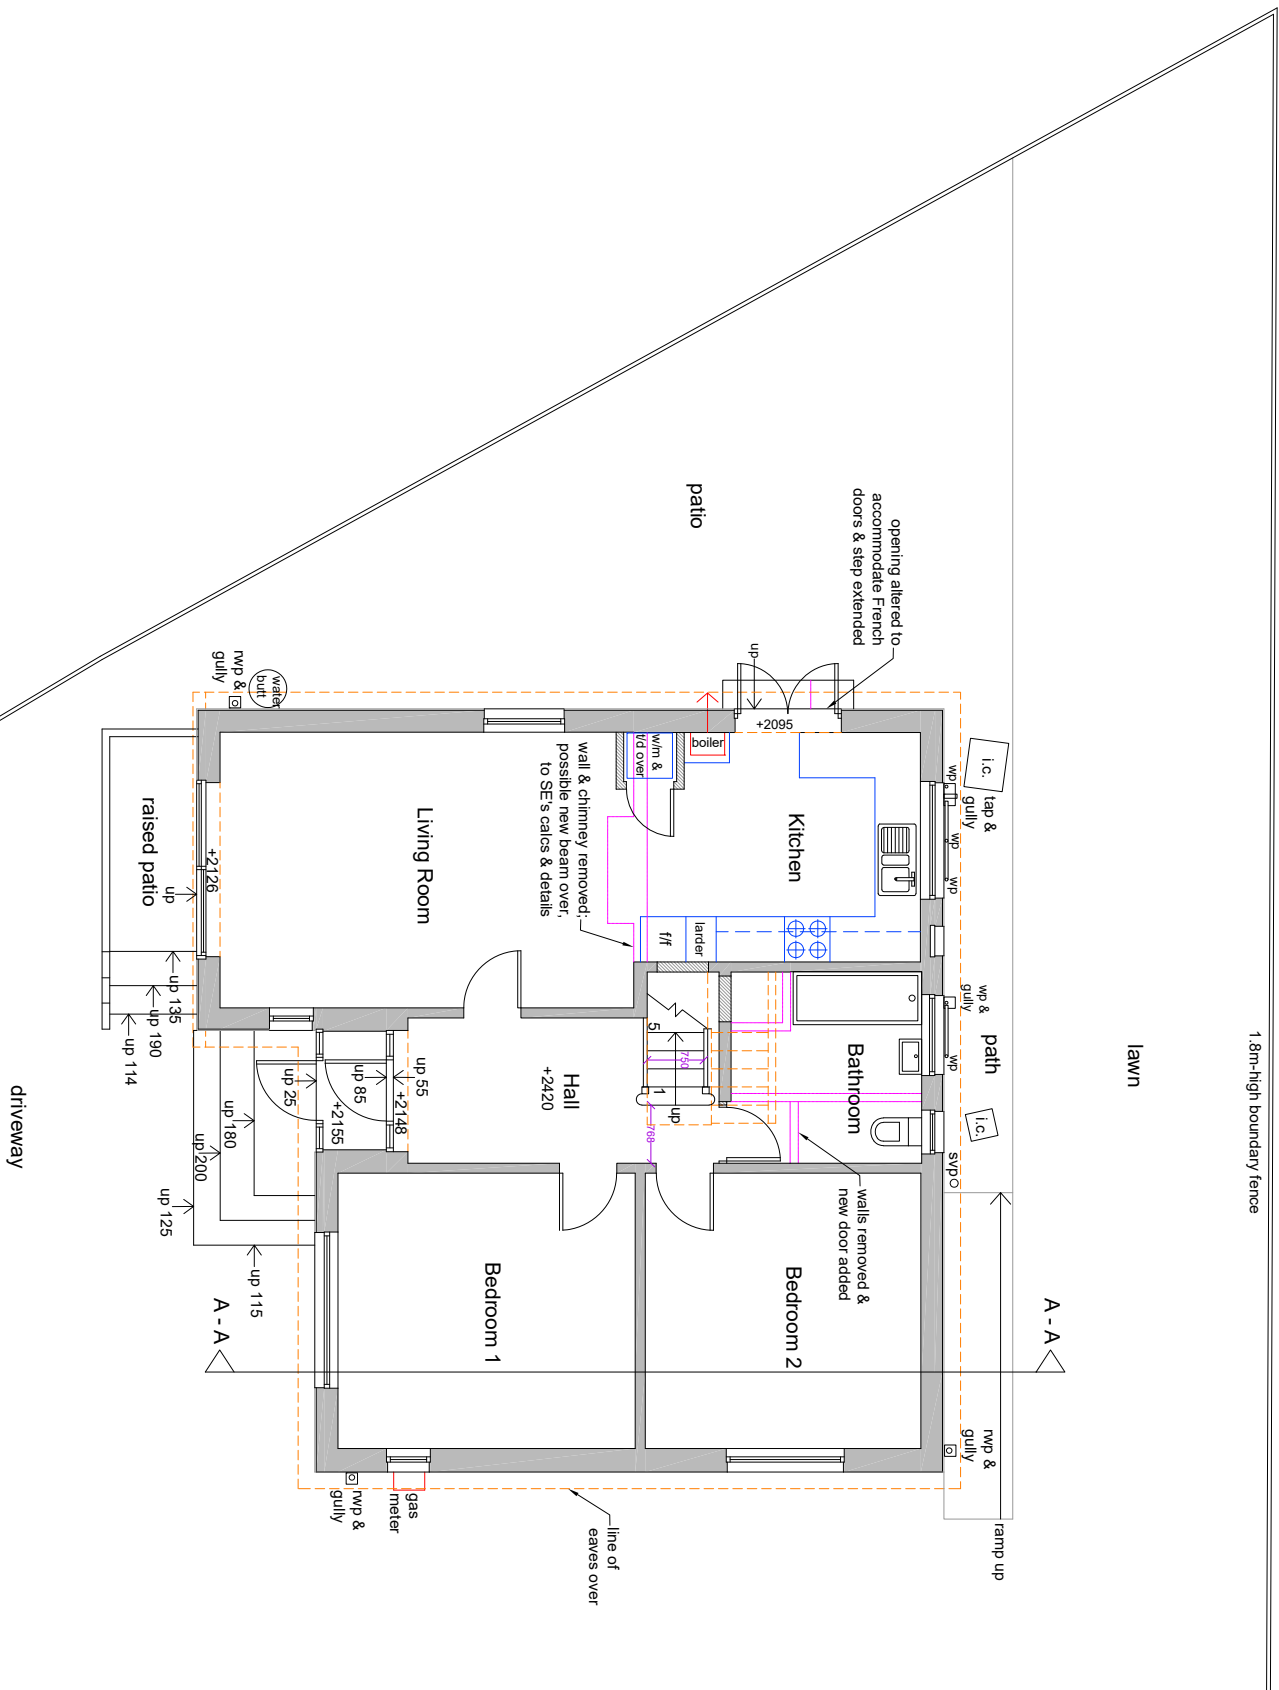

Proposed Ground-Floor Plan @ 1 : 100

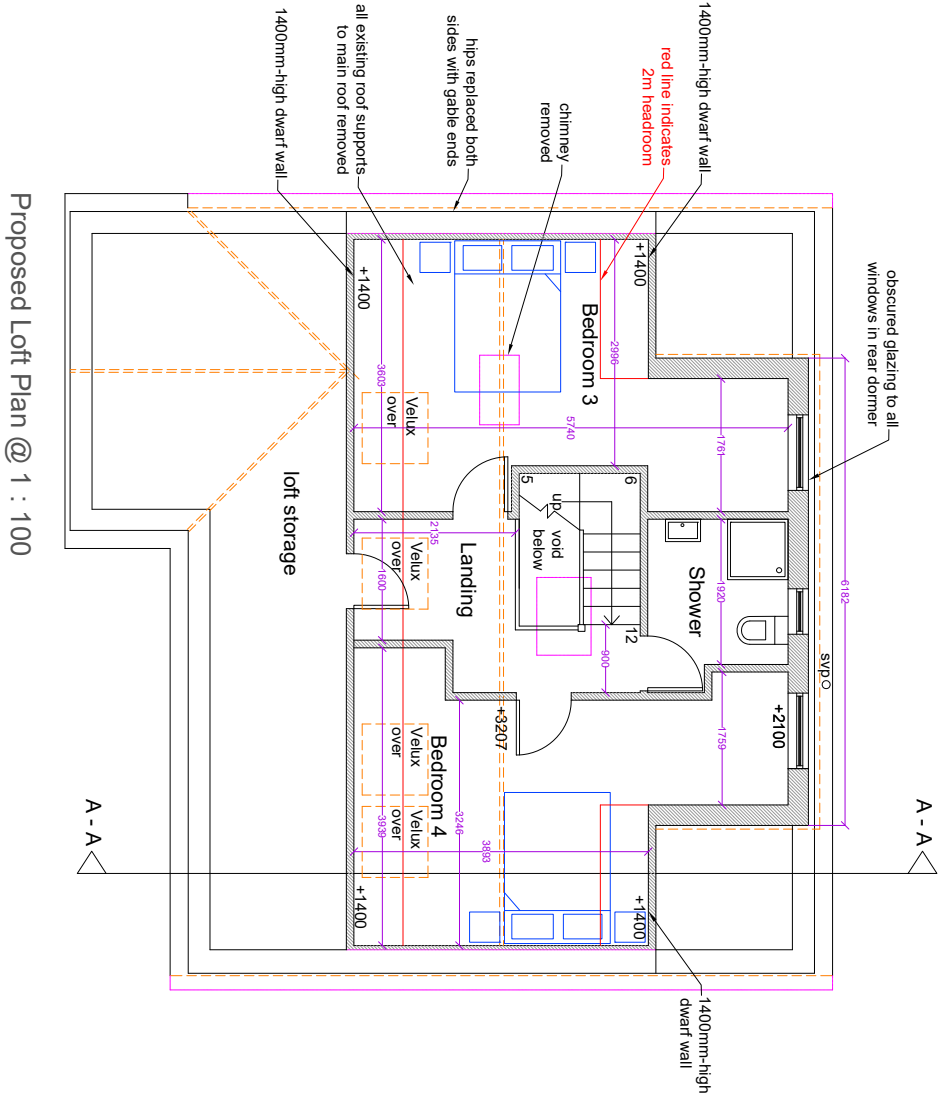

Proposed Loft Plan @ 1 : 100

Rev. A	23.07.26	Front dormer removed, rear reduced in size	FB
 F i n o l a B r a d y A r c h i t e c t u r a l S e r v i c e s TEL 07960 235756 www.fbarchitectural.co.uk			
Site Location : 288 Twitten Way, Worthing, BN14 7JX			
Project Name : Loft Conversion			
Drawing Name : Proposed Plans for Planning Submission			
Drawing No: FB26-0304 PL01A			
Date : 8th June 2026			
Scale : 1 : 100 @ A3			