

This drawing is copyright and may not be copied or reproduced without the written consent of Finola Brady Architectural Services.


The contractor is responsible for setting out and must check all levels and dimensions prior to work being put in hand.

Responsibility is not accepted for errors made by others in scaling from this drawing. All construction information should be taken from figured dimensions.


The designer is to be immediately notified of any suspect omissions or discrepancies.

Indicates demolished construction


Indicates new walls

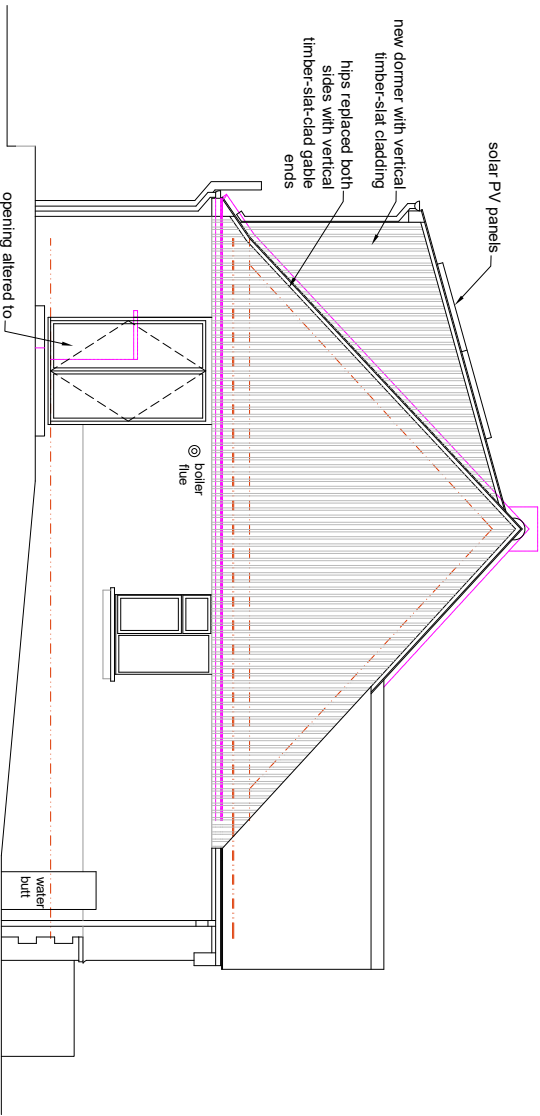


Proposed Side North Elevation @ 1 : 100

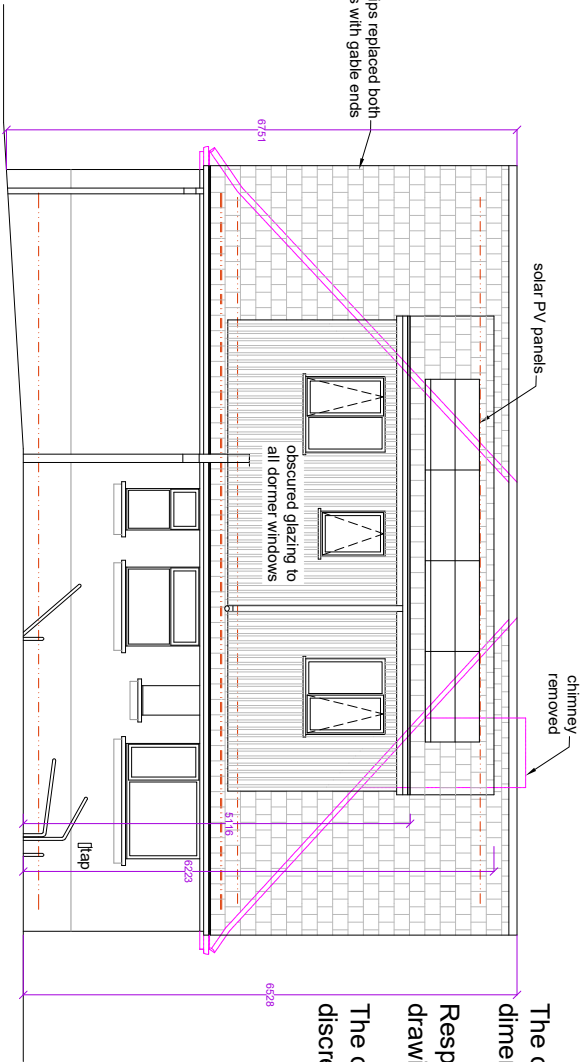


Proposed Rear East Elevation @ 1 : 100

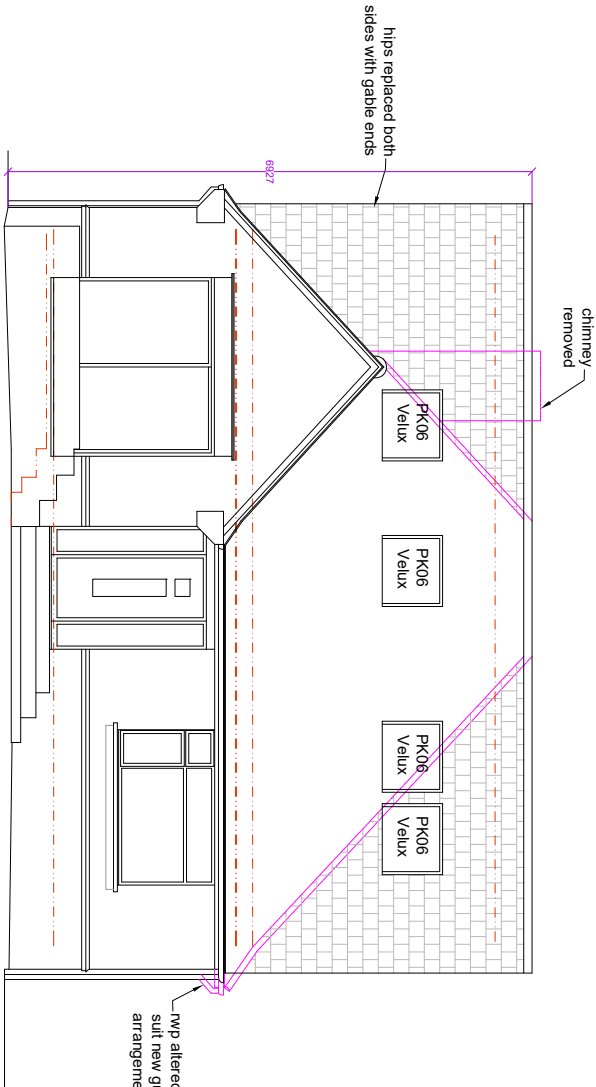

Proposed Front West Elevation @ 1 : 100

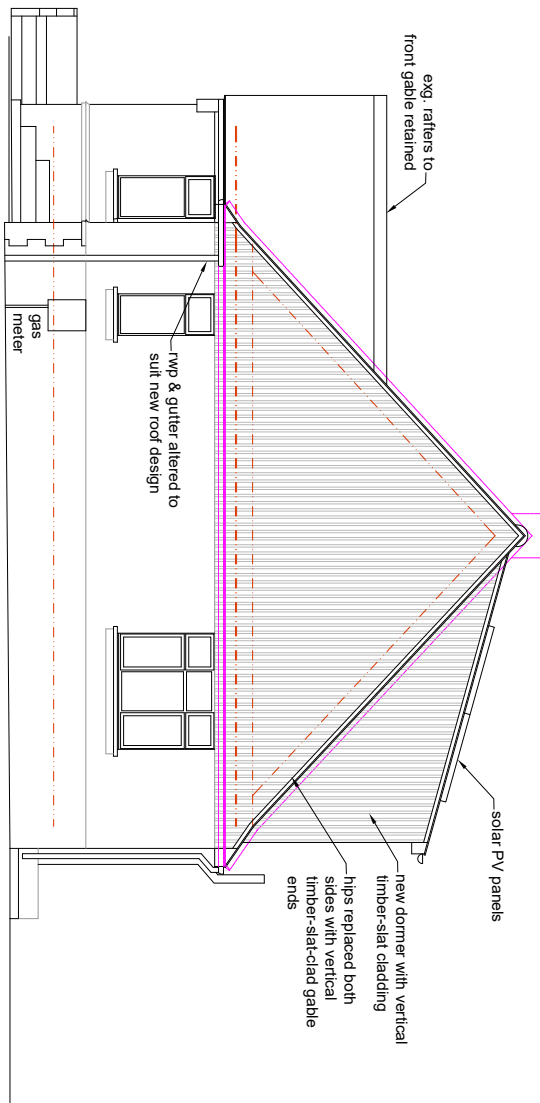

Proposed Side South Elevation @ 1 : 100

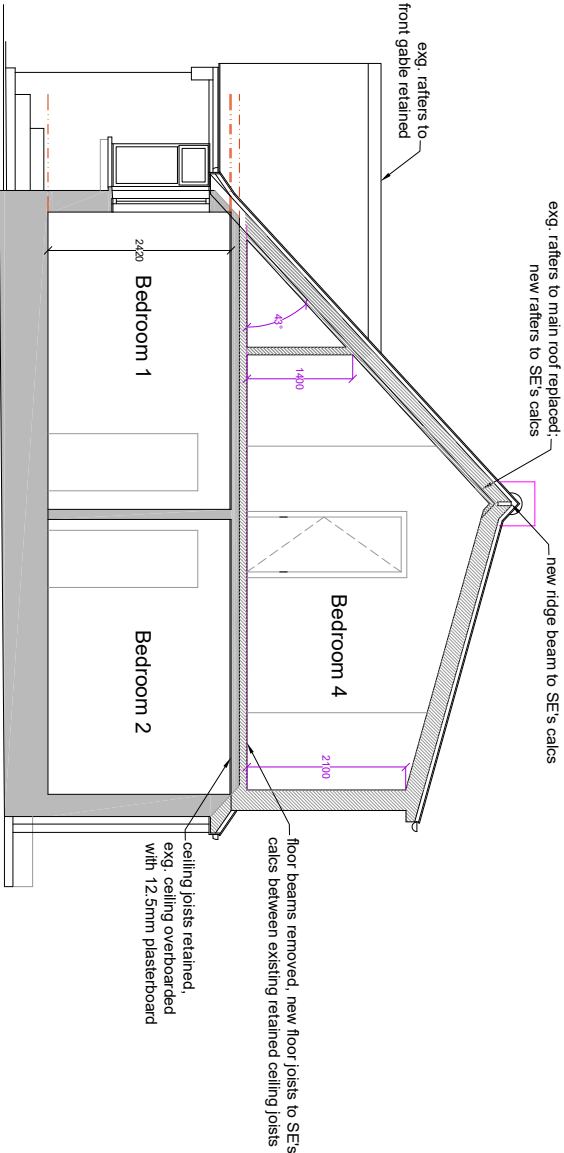

Proposed Section A - A @ 1 : 100



Rev. A 23.07.26 Front dormer removed, rear reduced in size FB

	
Finola Brady Architectural Services TEL. 07960 235756 www.fbachitectural.co.uk	
Site Location :	288 Twitten Way, Worthing, BN14 7JX
Project Name :	Loft Conversion
Drawing Name :	Proposed Elevations for Planning Submission
Drawing No:	FB26-0304 PL02A
Date :	8th June 2026
Scale : 1 : 100 @ A3	