


This drawing is copyright and may not be copied or reproduced without the written consent of Finola Brady Architectural Services.


The contractor is responsible for setting out and must check all levels and dimensions prior to work being put in hand.

Responsibility is not accepted for errors made by others in scaling from this drawing. All construction information should be taken from figured dimensions.

The designer is to be immediately notified of any suspect omissions or discrepancies.

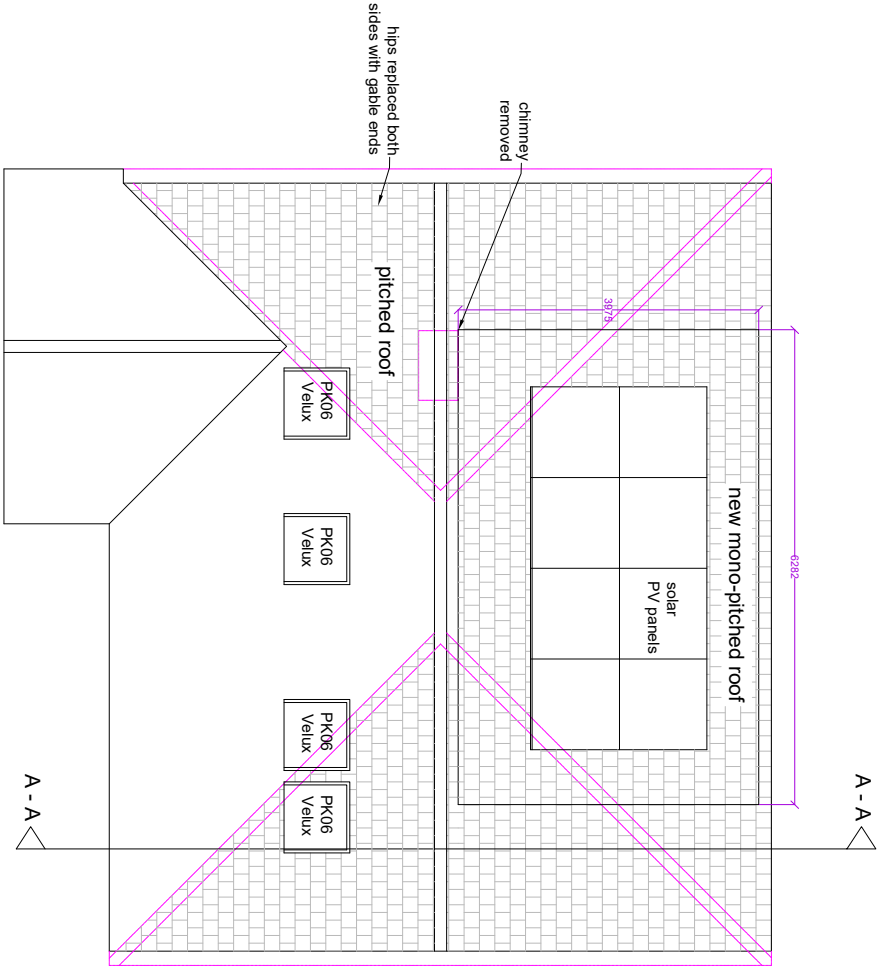



Proposed Roof Plan @ 1 : 100

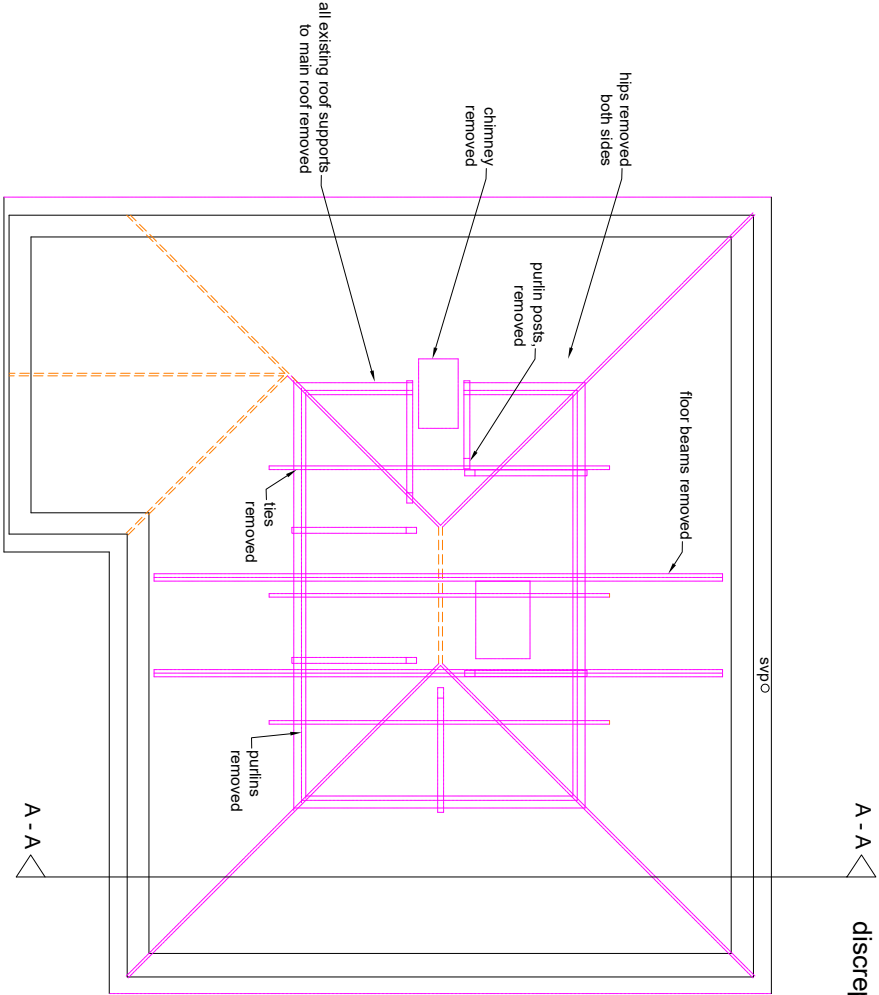

Proposed Loft Demolition Plan @ 1 : 100

Indicates demolished construction

Indicates new walls

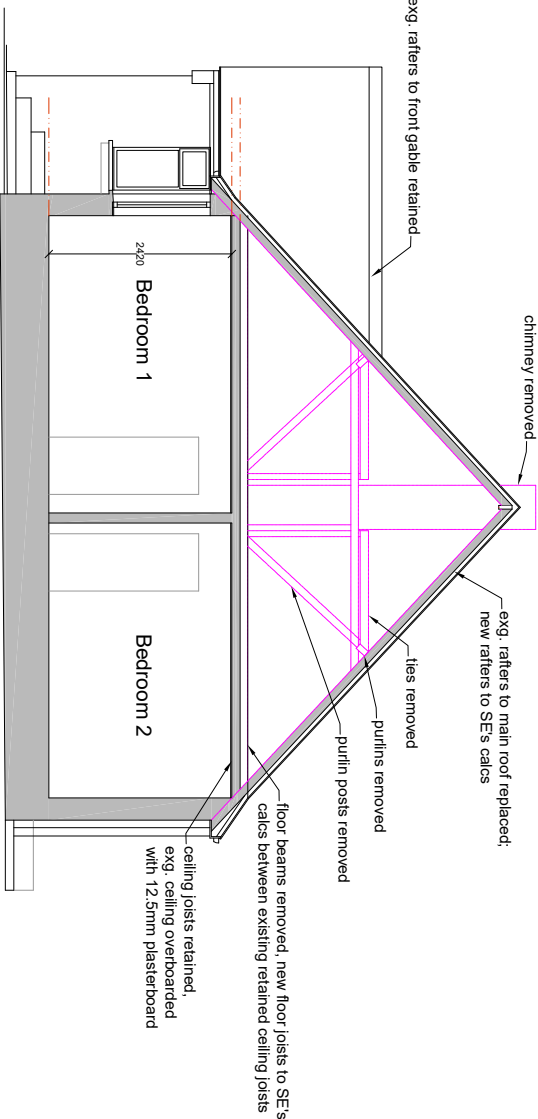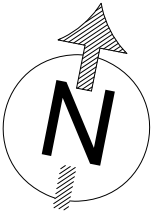

Proposed Demolition Section A - A @ 1 : 100

Rev. A 23.07.26 Front dormer removed, rear reduced in size FB	
	F i n o l a B r a d y A r c h i t e c t u r a l S e r v i c e s TEL 07960 235756 www.fbarchitectural.co.uk
Site Location : 28B Twitten Way, Worthing, BN14 7JX	
Project Name : Loft Conversion	
Drawing Name : Proposed Roof Plan for Planning Submission	
Drawing No: FB26-0304 PL03A	
Date : 8th June 2026	
Scale : 1 : 100 @ A3	