





SCALE BAR - 1:50 - METERS

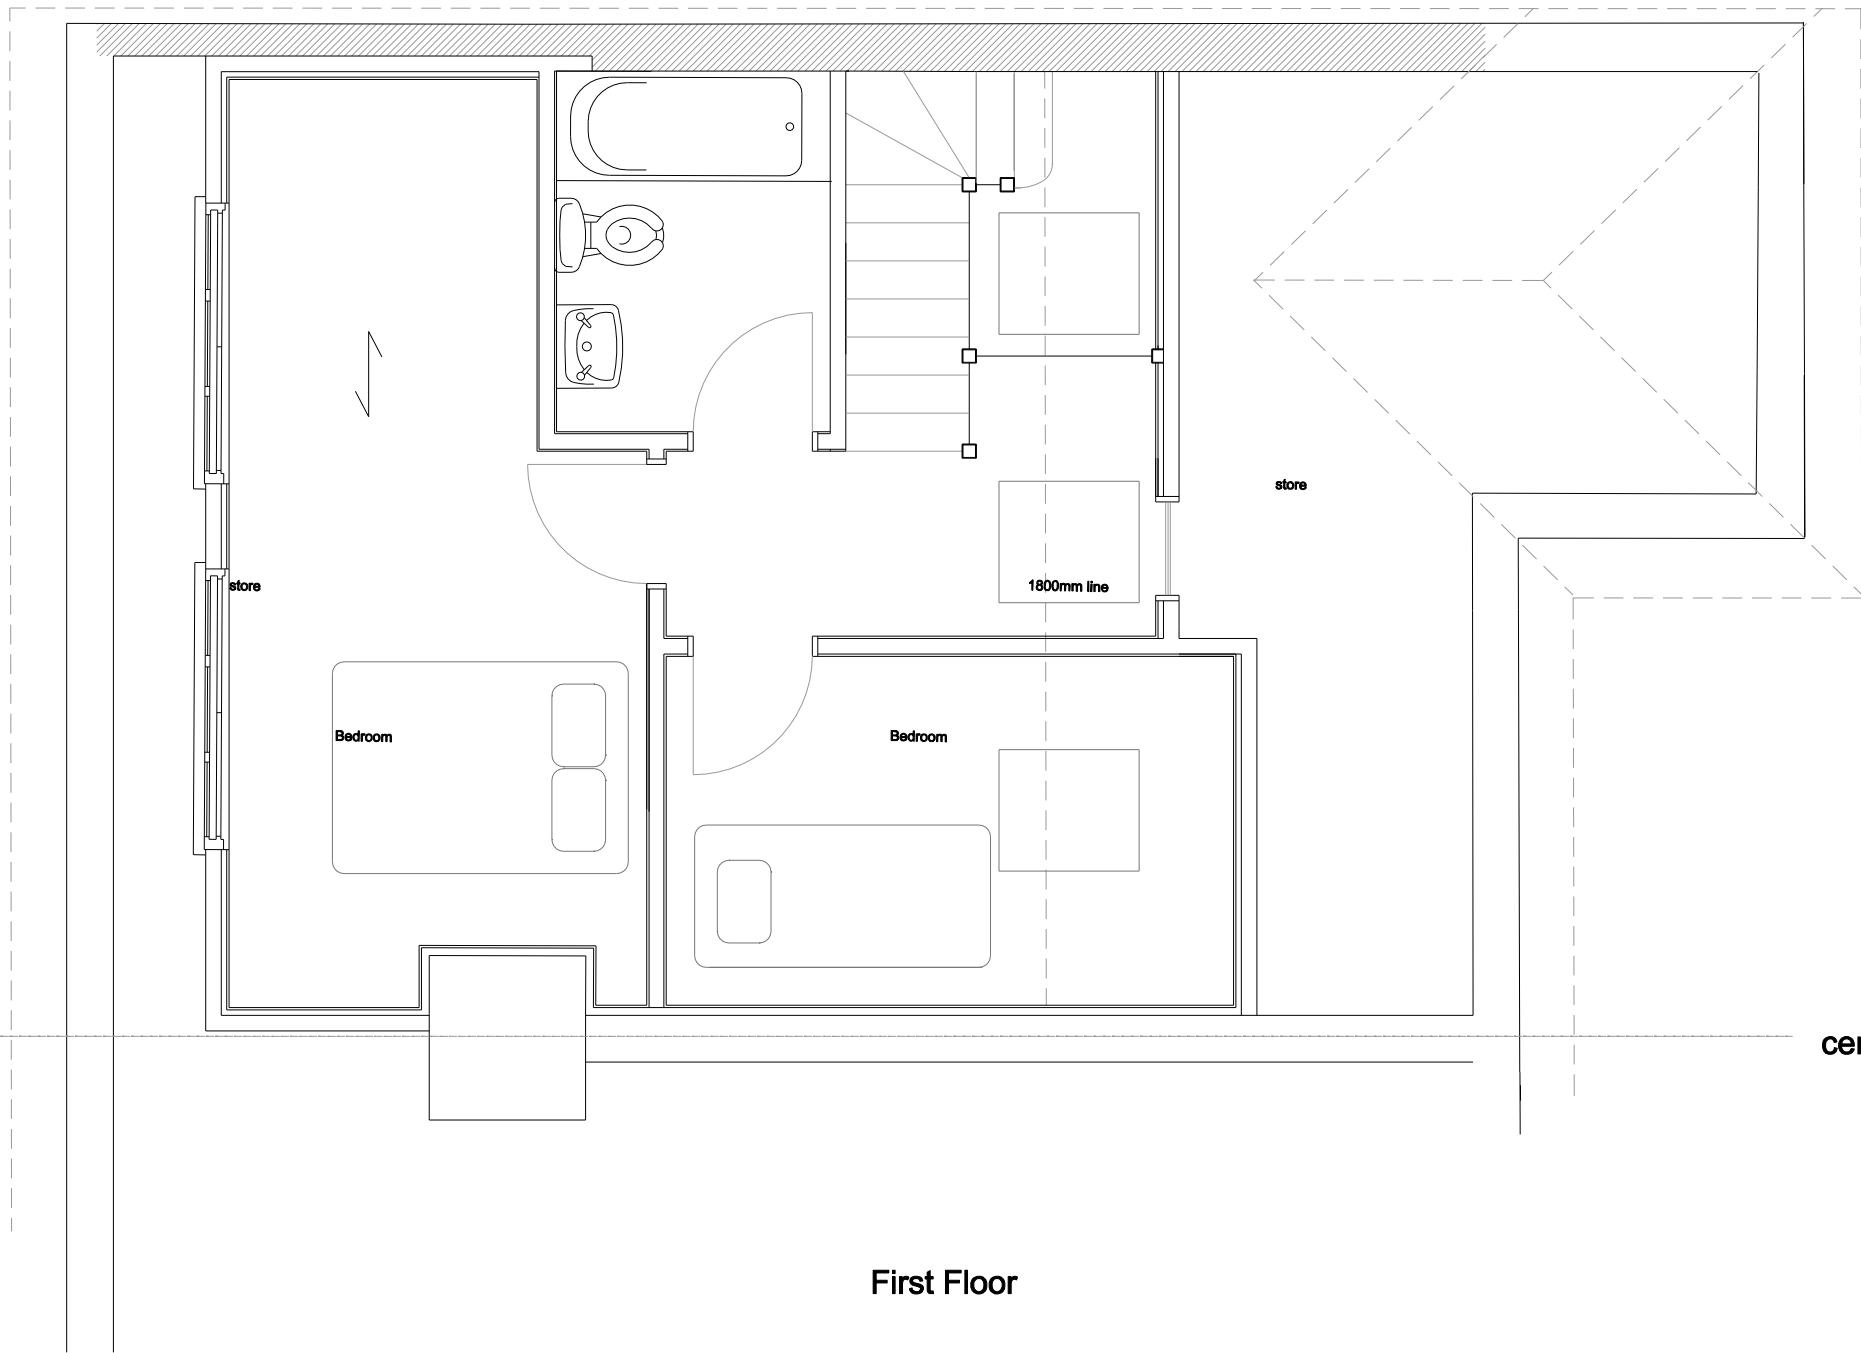


First Floor

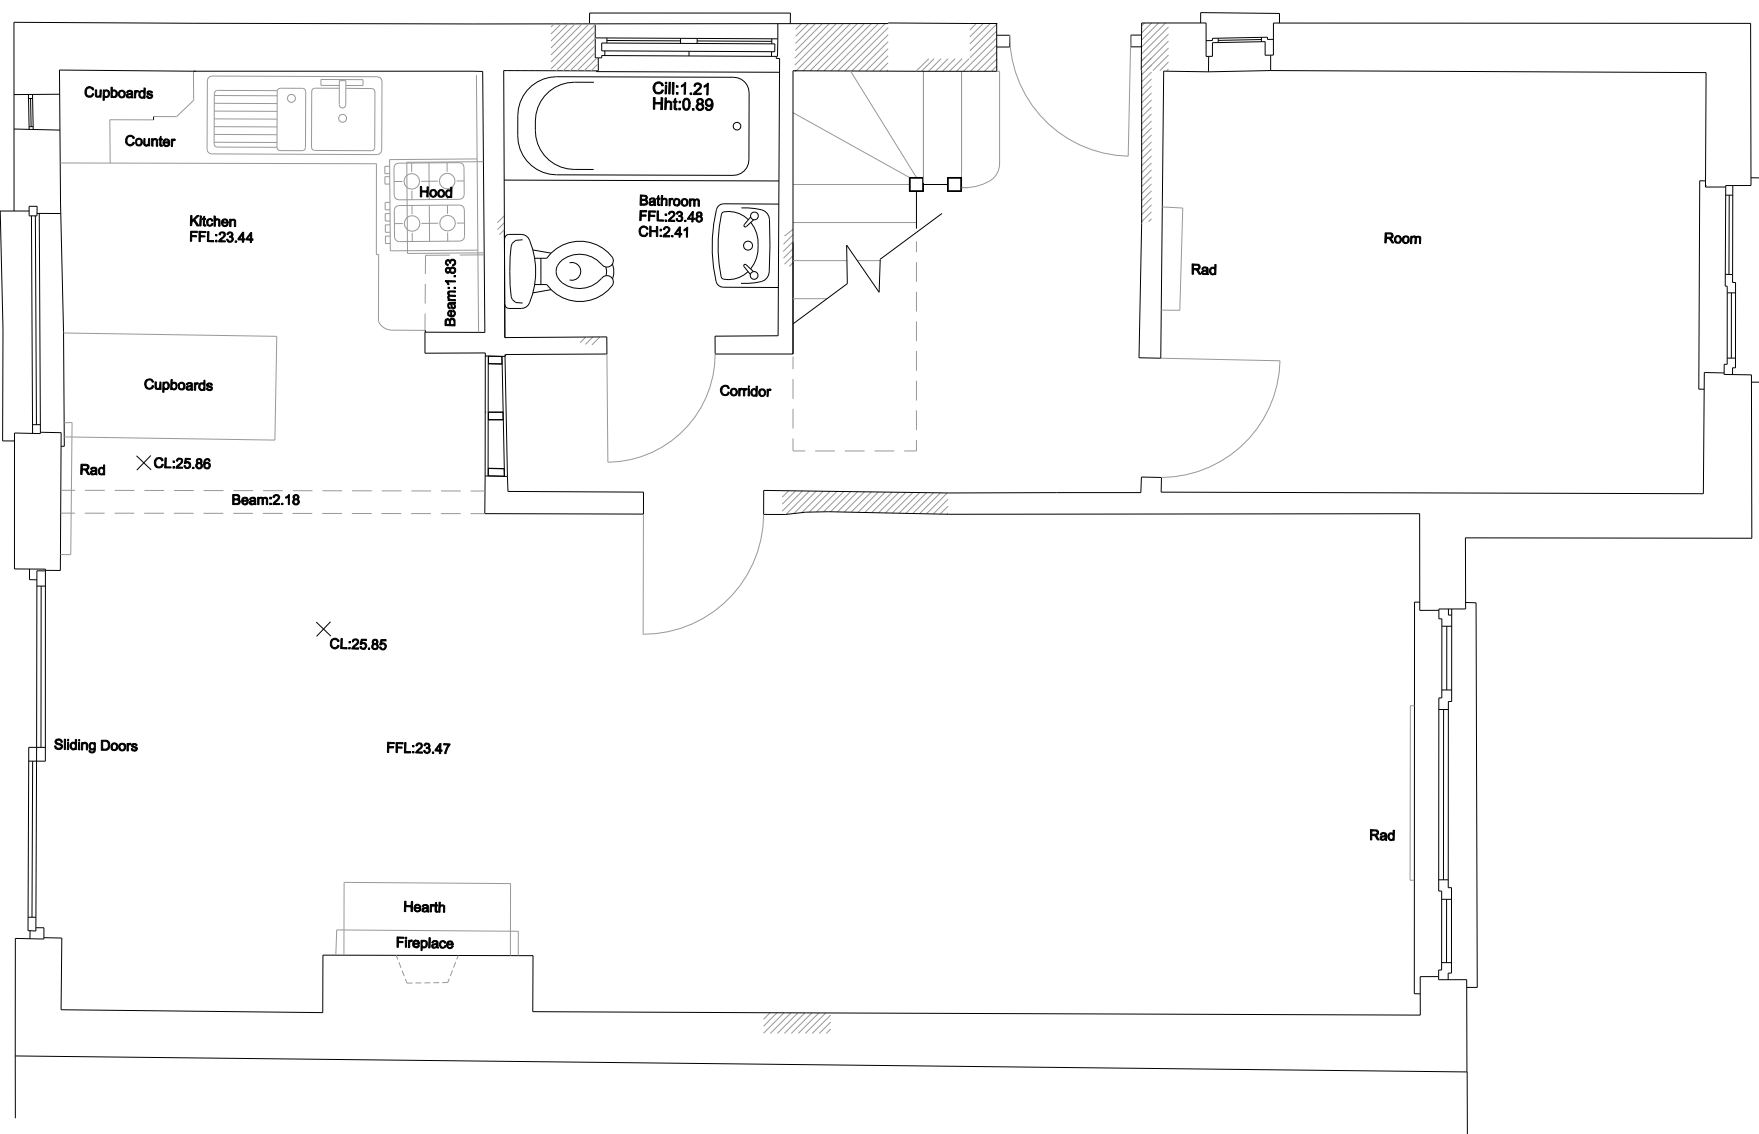

Ground Floor

 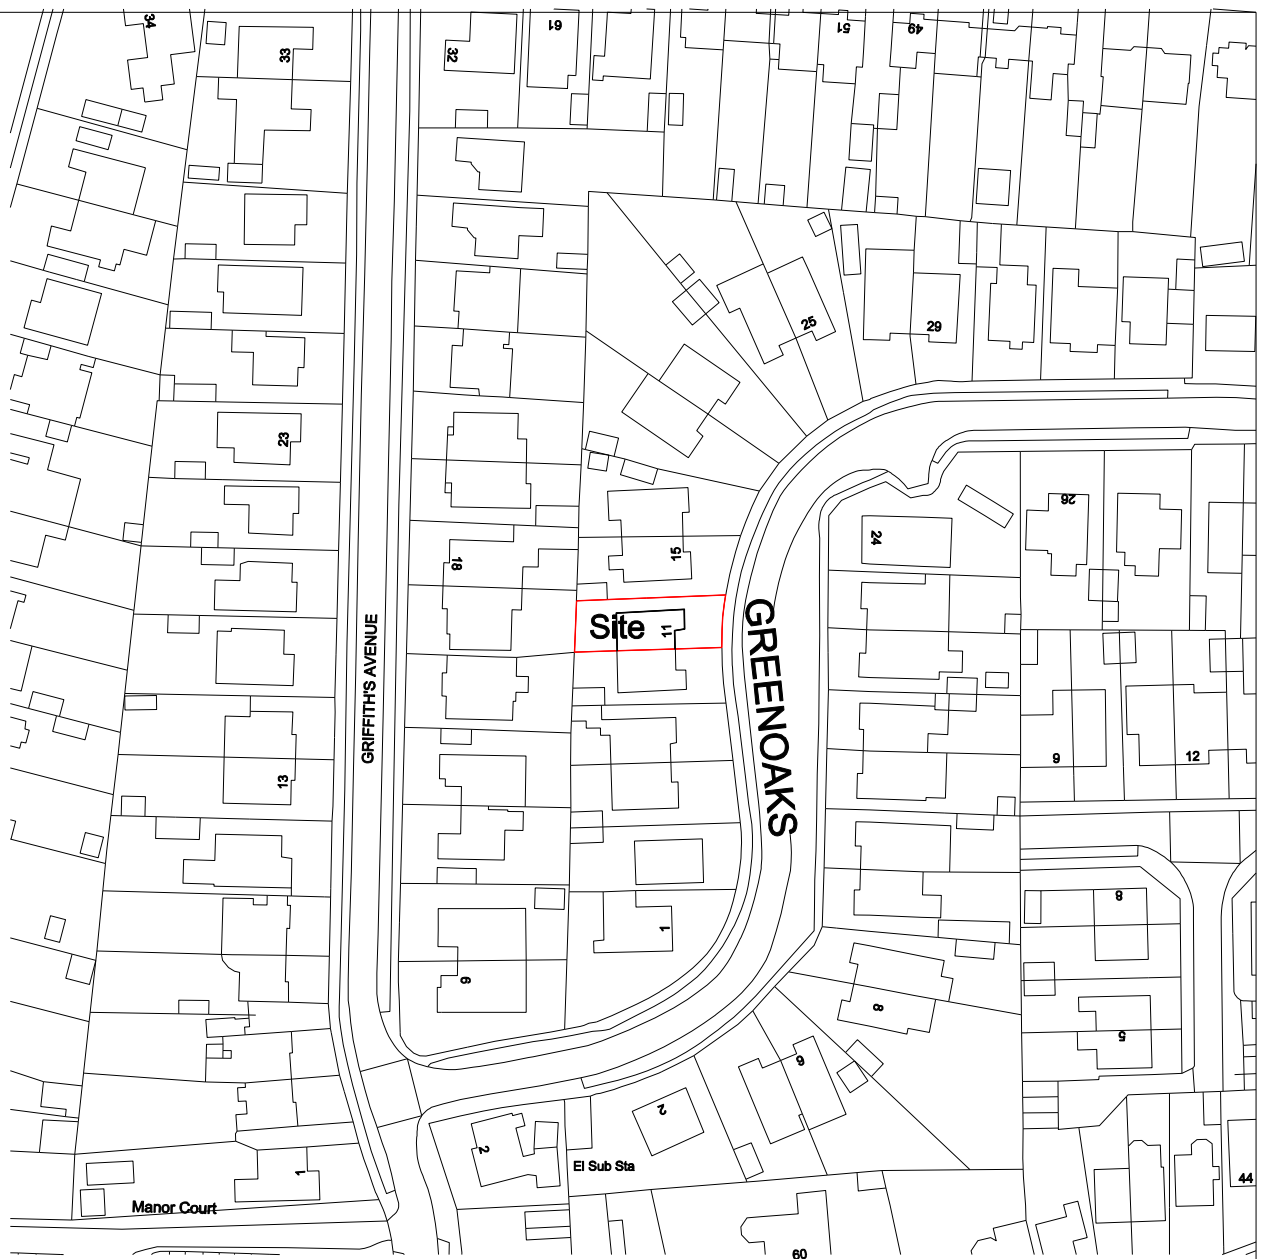

Location Plan 1:1250

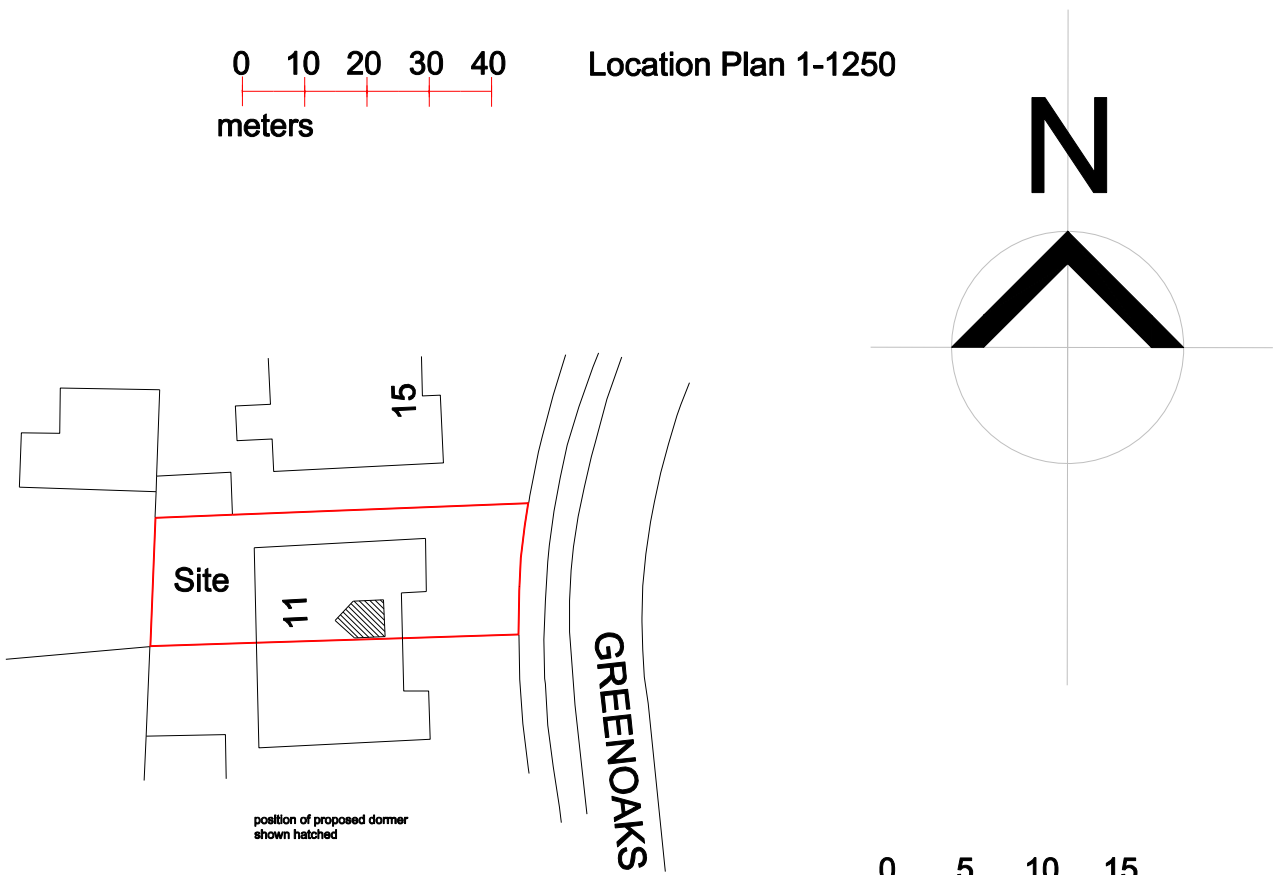


Site Plan 1:500




East Elevation



North Elevation

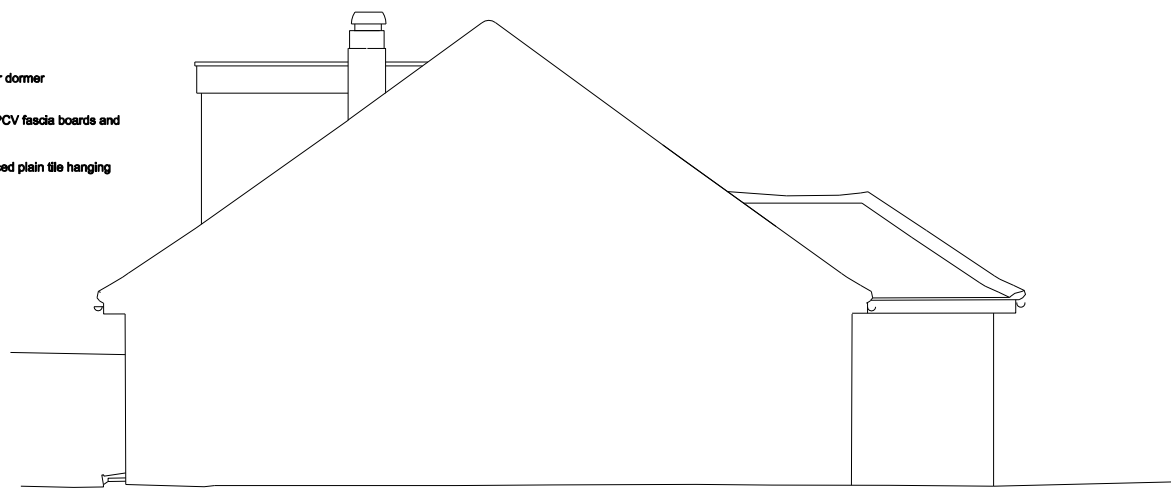

South Elevation

 

SCALE BAR - 1:100 - METERS

A		
August	scale bar and hatched dormer added	
Date	Revisions	
 RE CONSULTANCY Ltd. Construction Technical Services		
22 FERN ROAD STORRINGTON WEST SUSSEX RH20 4LW		
Tel 01903 742551 Fax 019023 742435 Mob 07887 985324 Email Raoul@re-consult.eclipse.co.uk		
Client Mr A Linfield		
11 Greenoaks Lancing West Sussex BN15 0HN		
Drawing Title Existing Survey + Site and Location		
Scale 1:50 1:100 correct @ A1		
Date	Aug 2026	Prints req.
Drg.No 2724/02		Revision A