

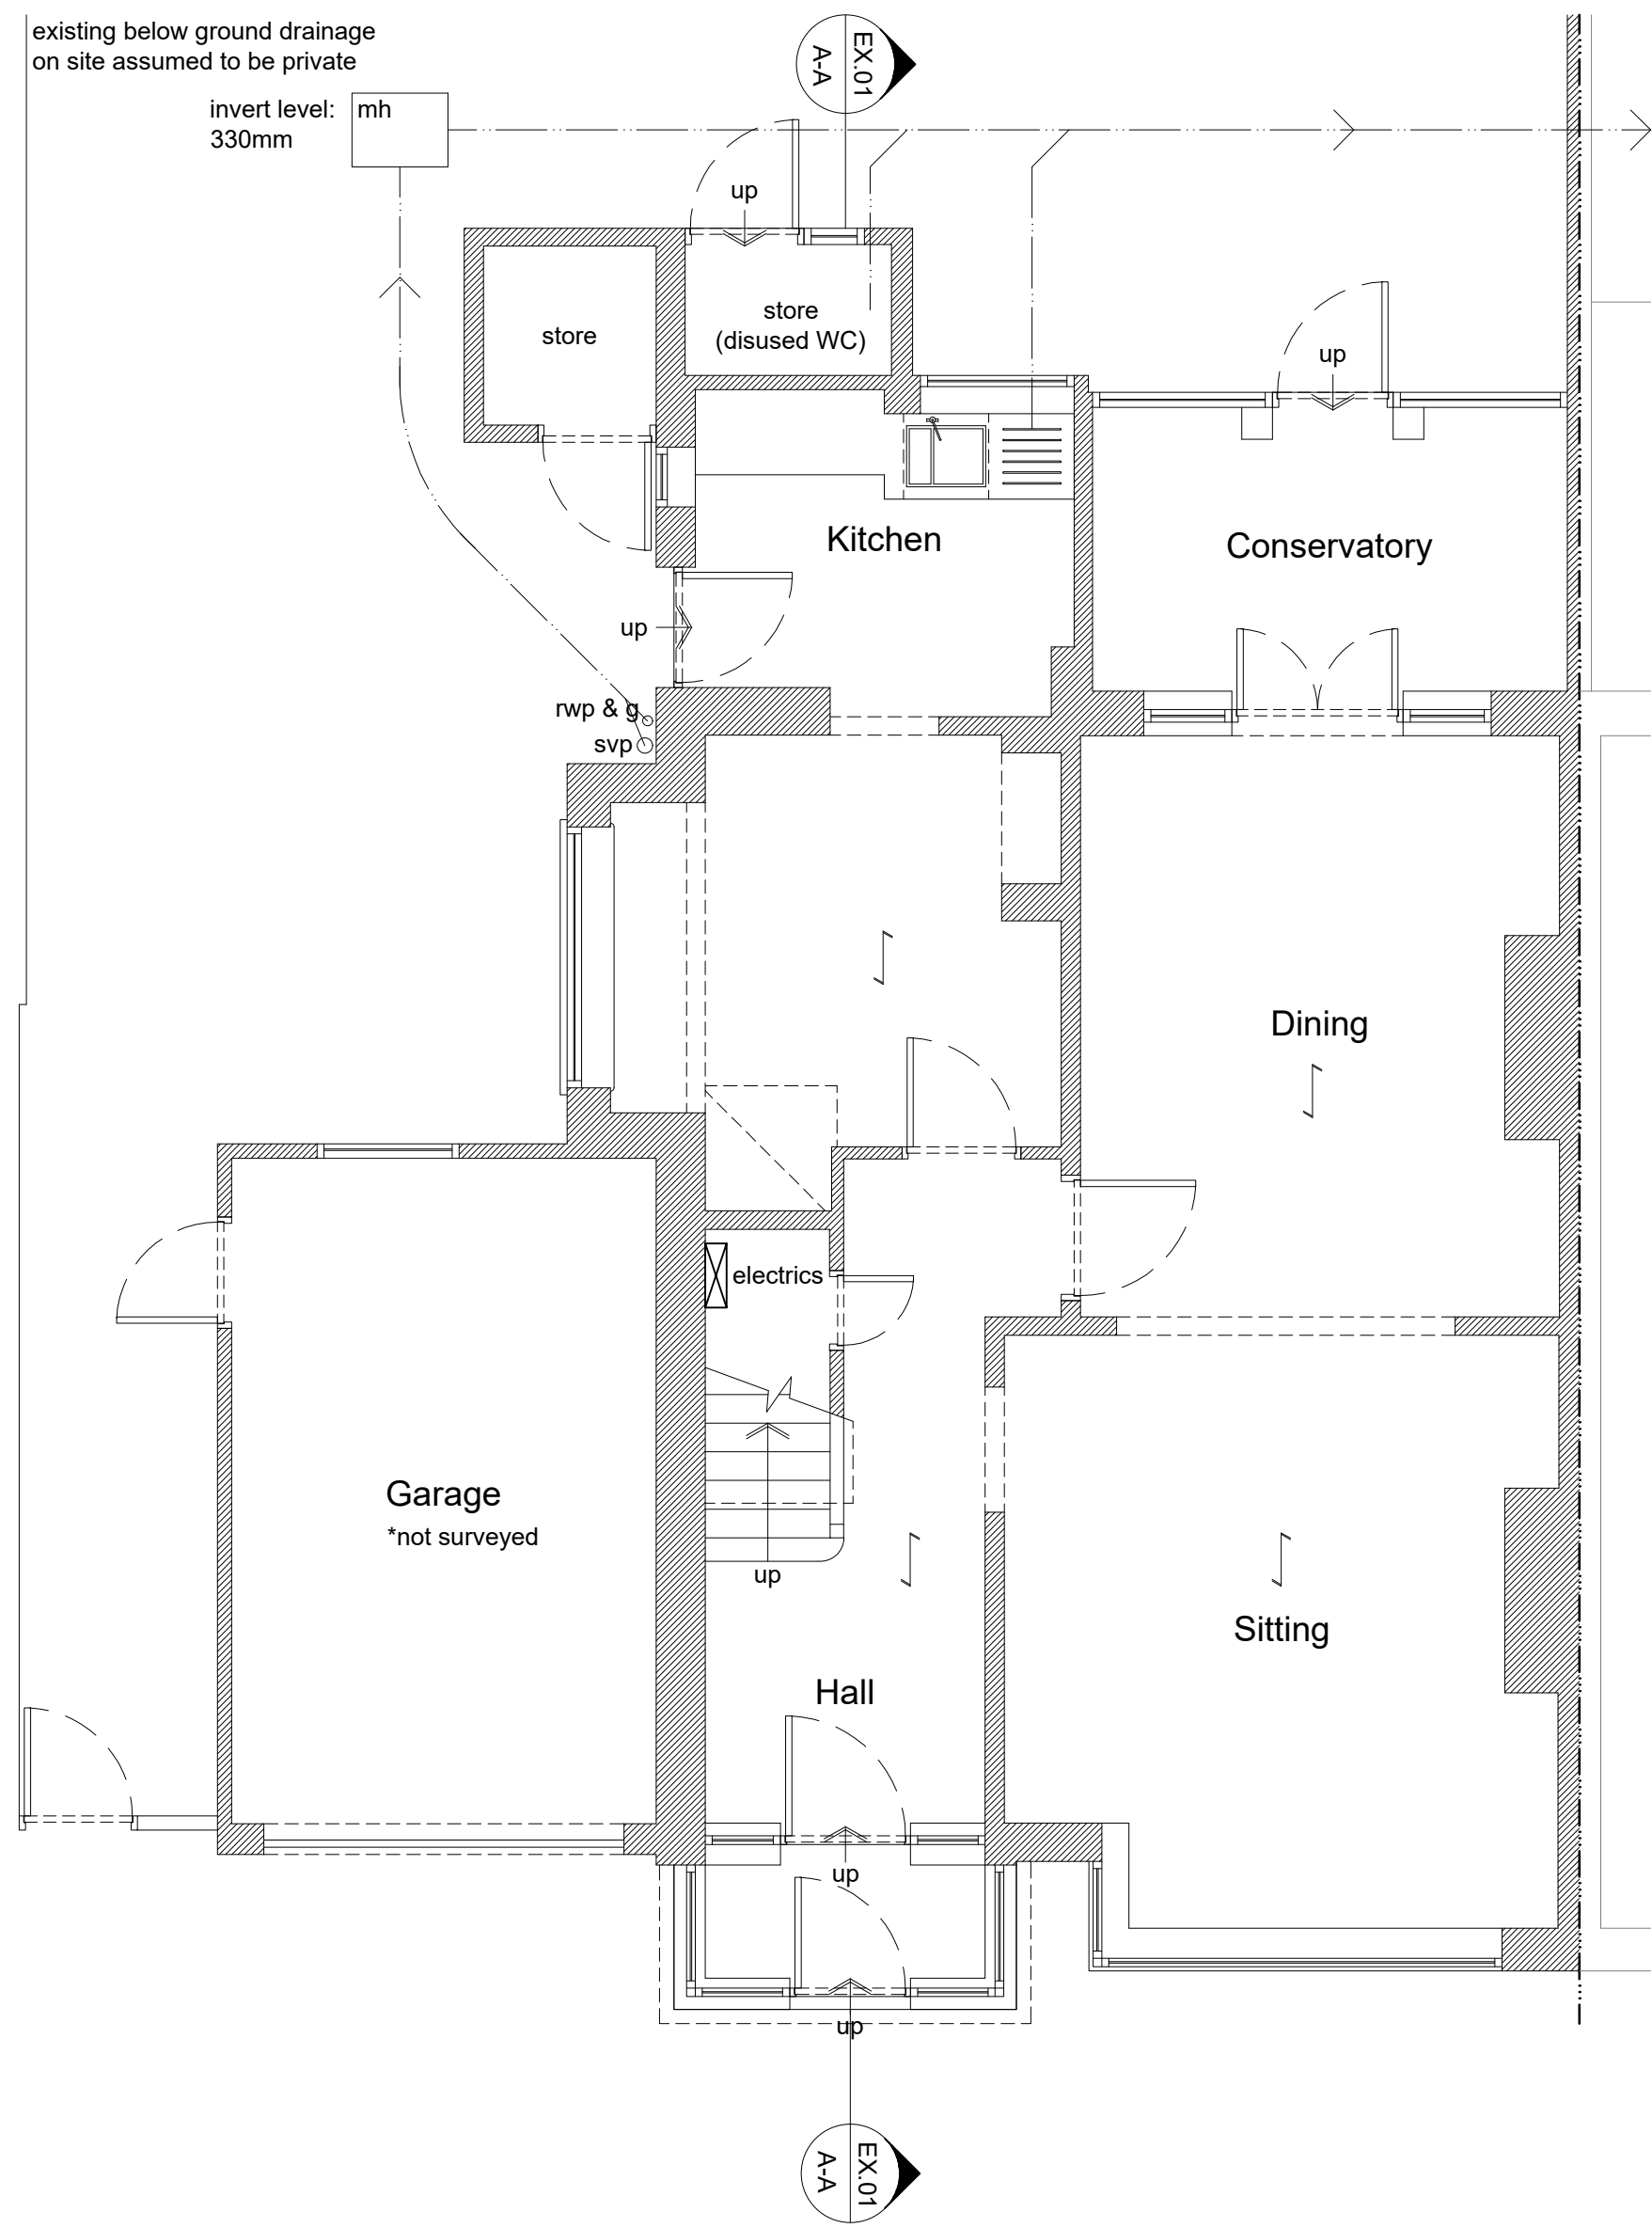


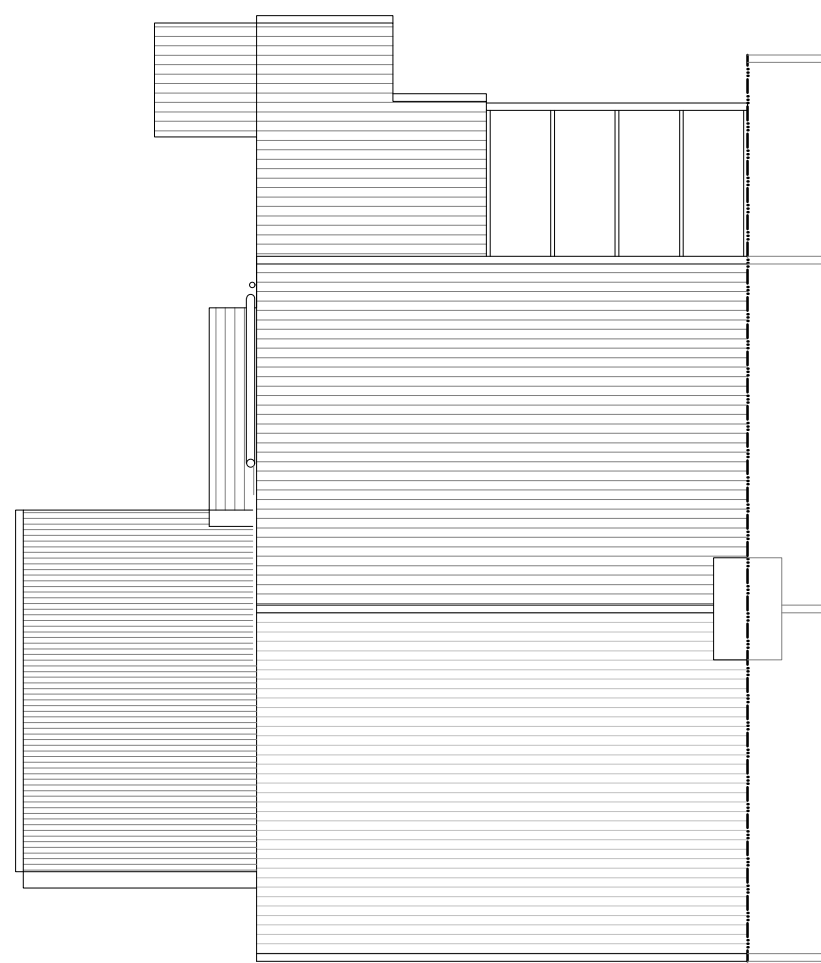


Existing Ground Floor Plan 1:50

GIA: 63.9m²

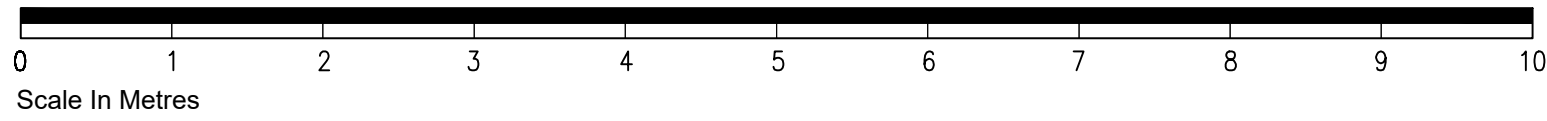


Existing Roof Plan 1:100

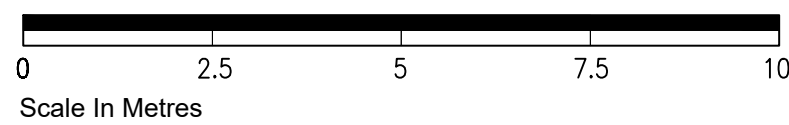

Existing First Floor Plan 1:50

GIA: 48.9m²

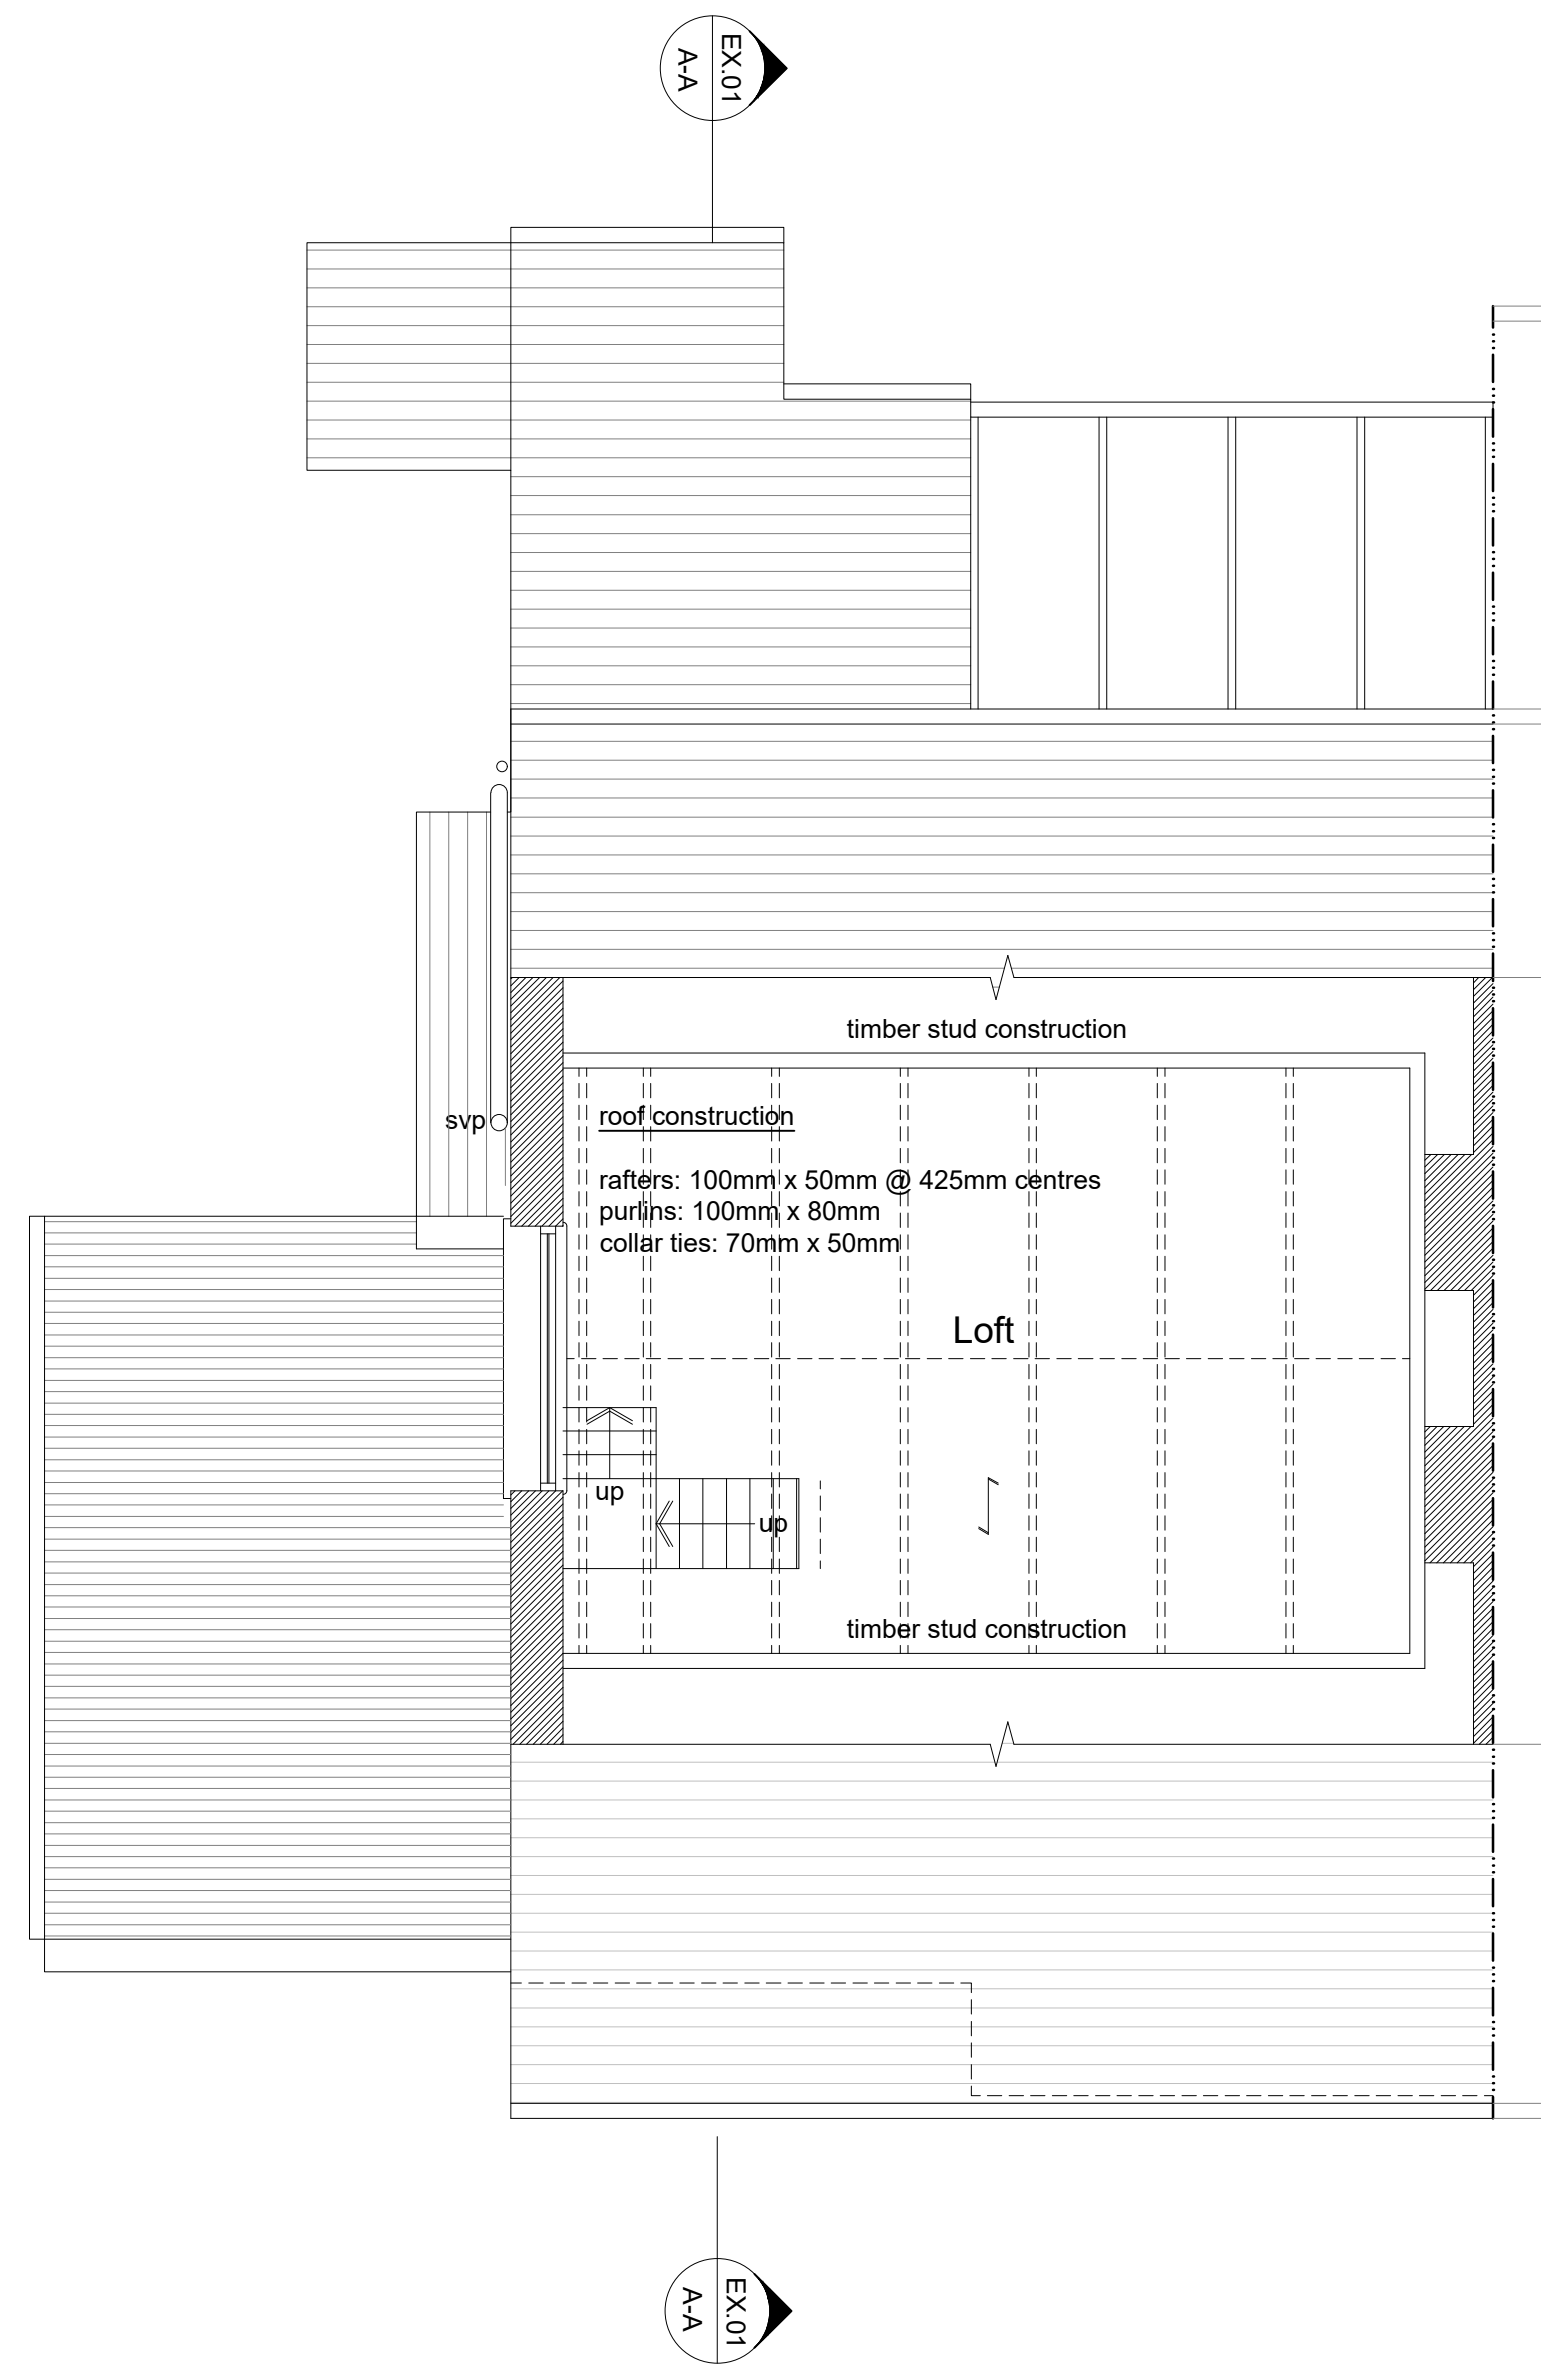


Existing Second Floor Plan 1:50


GIA: 21.7m²



Location Plan 1:1250

 

Site Plan 1:500

 

TIMDEACON.
architect

timdeacon.architect@gmail.com

rev. date comment
amendments

client Ashley Reuby & Anna Hollingdale;
job 310 Upper Shoreham Rd
Shoreham-by-Sea
West Sussex
BN43 6BA

dwg # 192.EX.01
dwg title Existing Plans

Do not scale off drawing unless solely for Planning purposes.
Check all dimensions on site before work commences.
All work materials workmanship to conform with current building regulations BS5 and COP's
© Copyright Tim Deacon, Architect

MEASURED SURVEY
scale Varies @ A1

date Feb' 2025 RIBA work stage