





Existing Front Elevation (South) 1:100

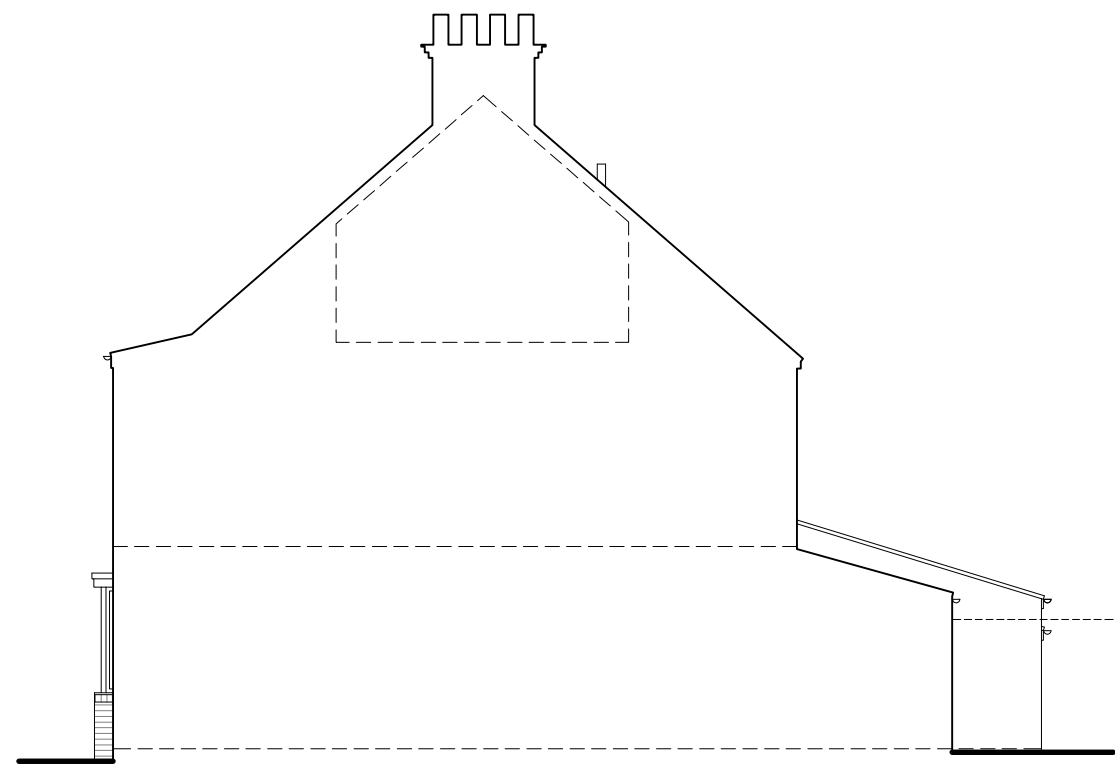

Existing Side Elevation (East) 1:100

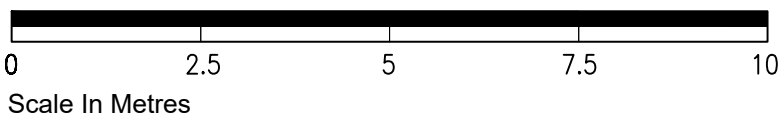


Existing Rear Elevation (North) 1:100



Existing Side Elevation (West) 1:100



Existing Section A-A 1:50

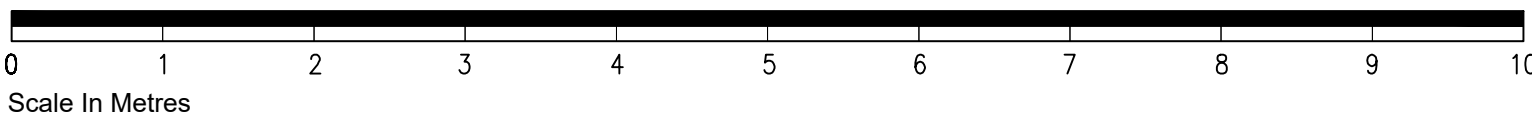

TIMDEACON.
architect

timdeacon.architect@gmail.com

rev.	date	comment
	amendments	

client Ashley Reuby & Anna Hollingdale
job 310 Upper Shoreham Rd
Shoreham-by-Sea
West Sussex
BN43 6BA

dwg # 192.EX.02
dwg title Existing Elevations and
Section A-A

MEASURED SURVEY
scale Varies @ A1

Do not scale off drawing unless solely for Planning purposes.
Check all dimensions on site before work commences.
All goods materials workmanship to conform with current building regulations BBS and CDP's.
© Copyright Tim Deacon, Architect

date Feb' 2025	RIBA work stage
----------------	-----------------