


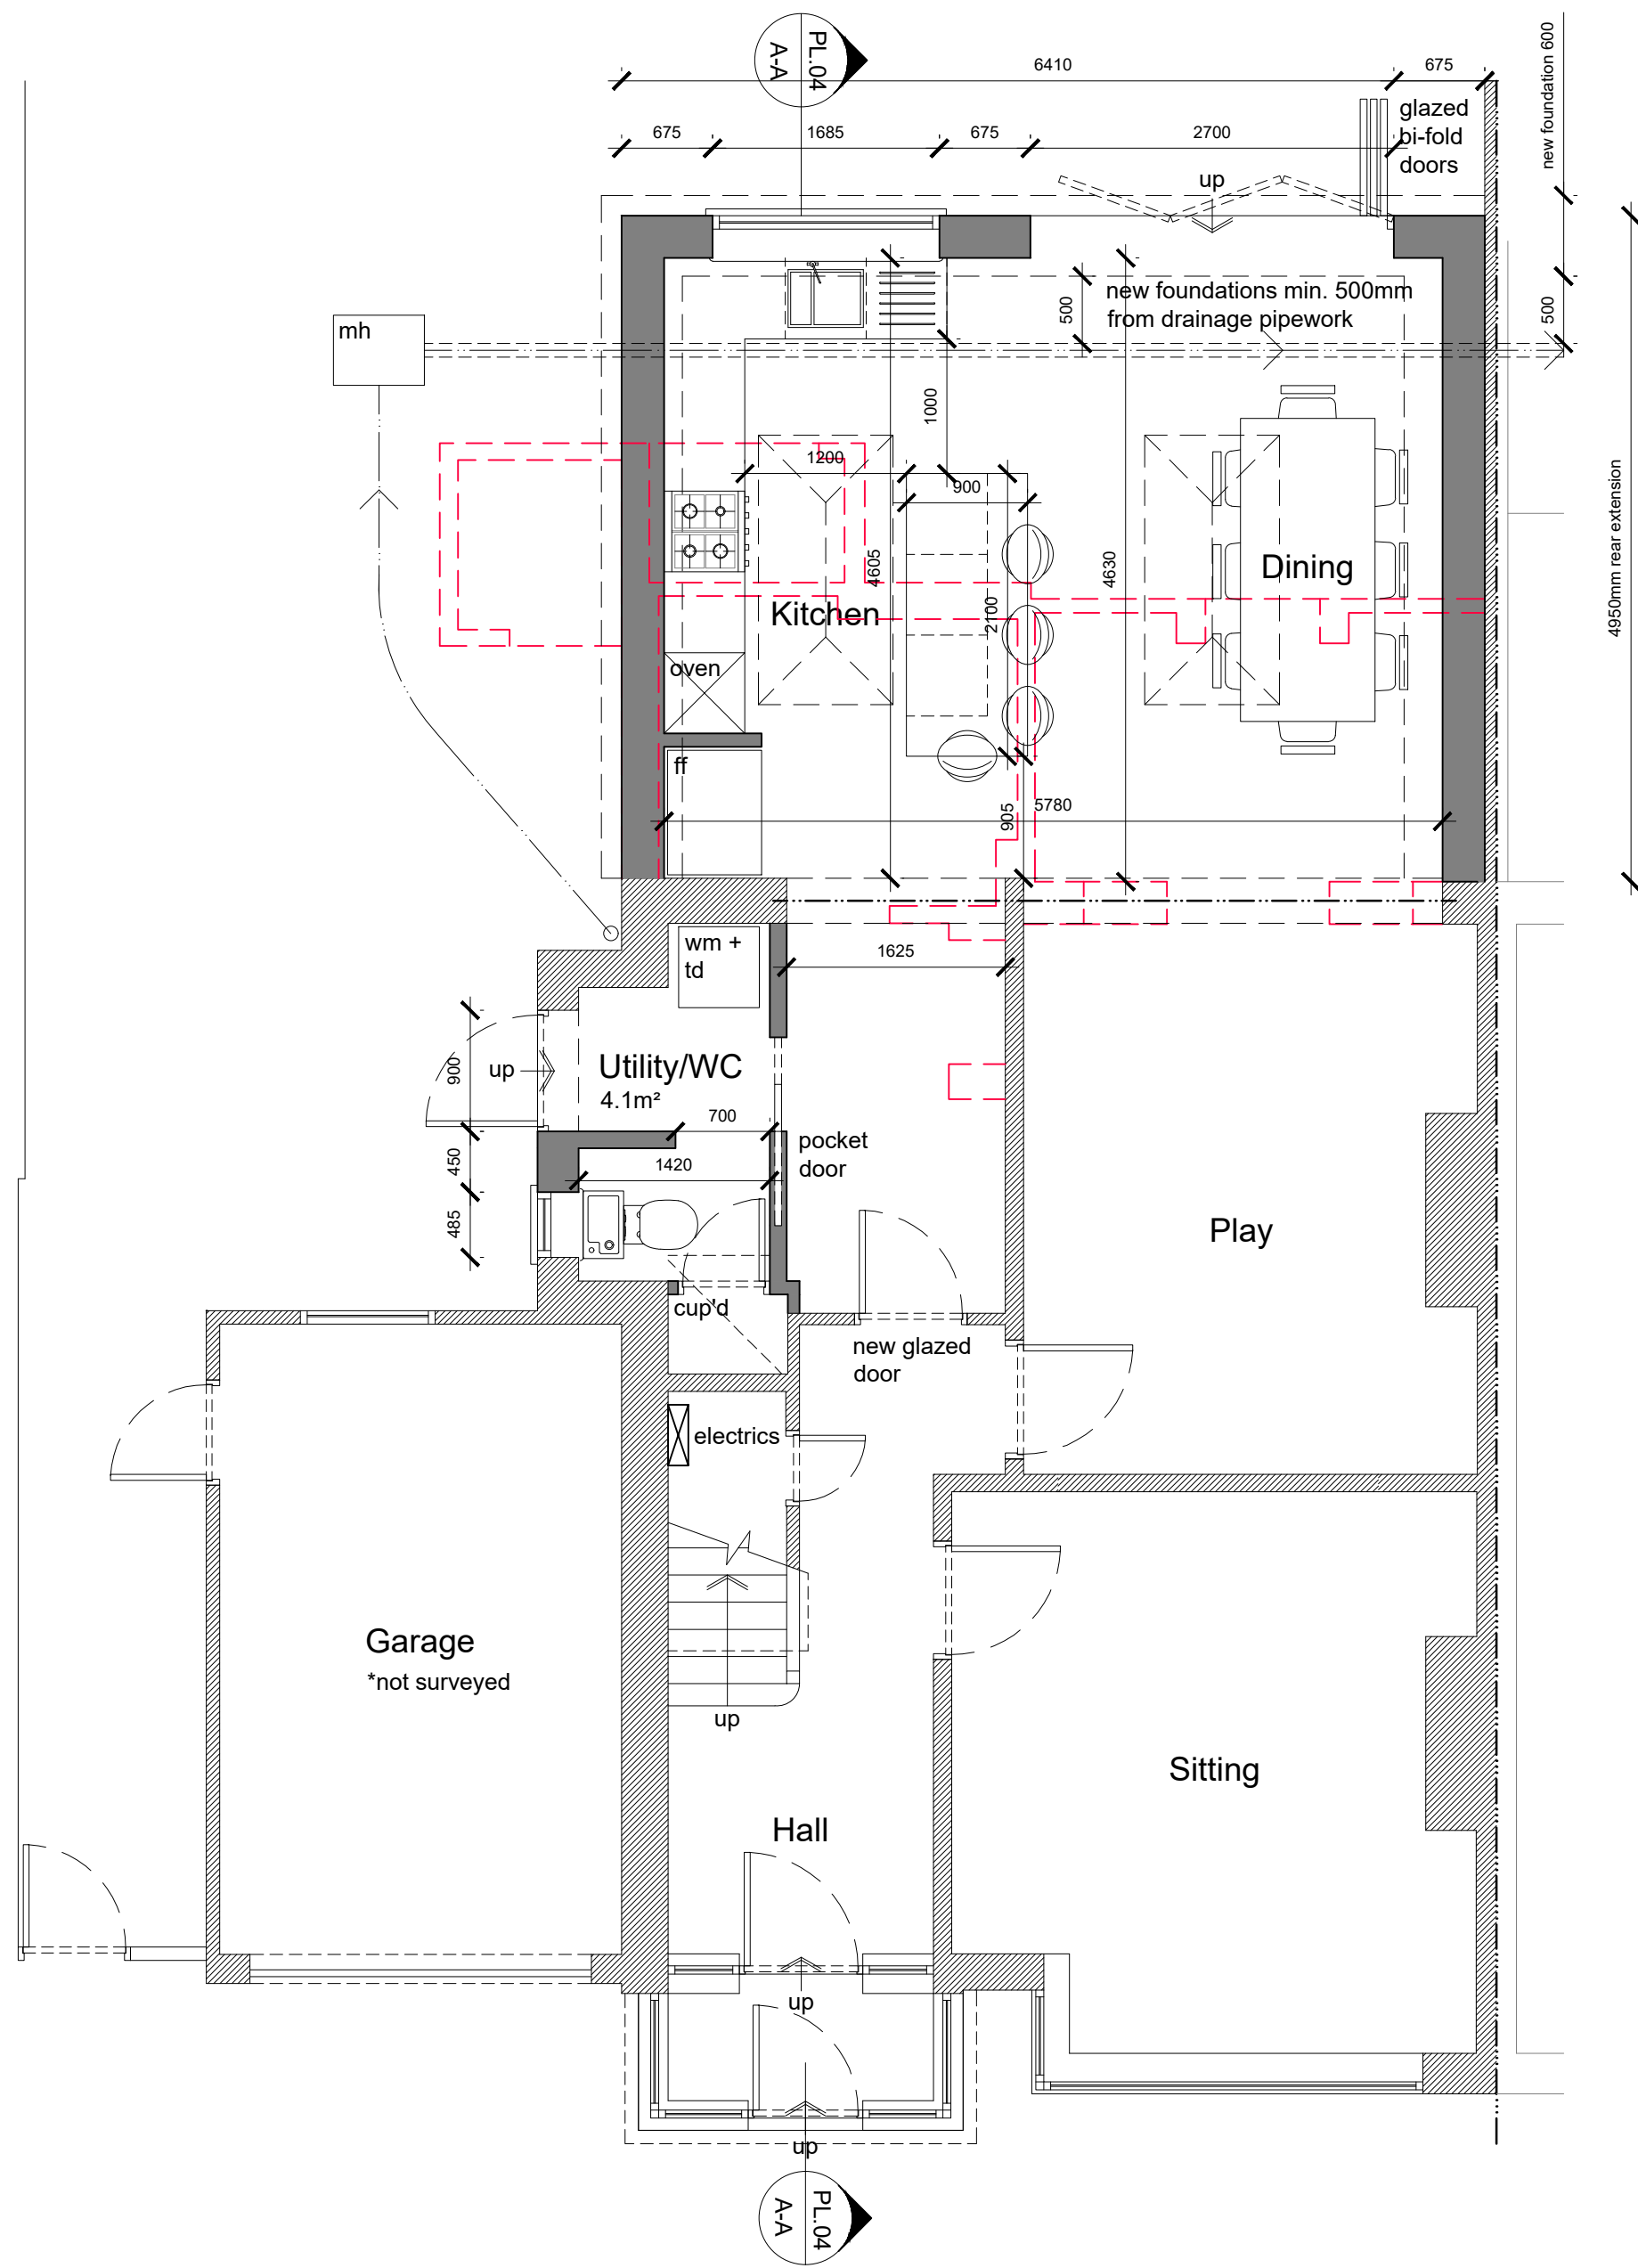


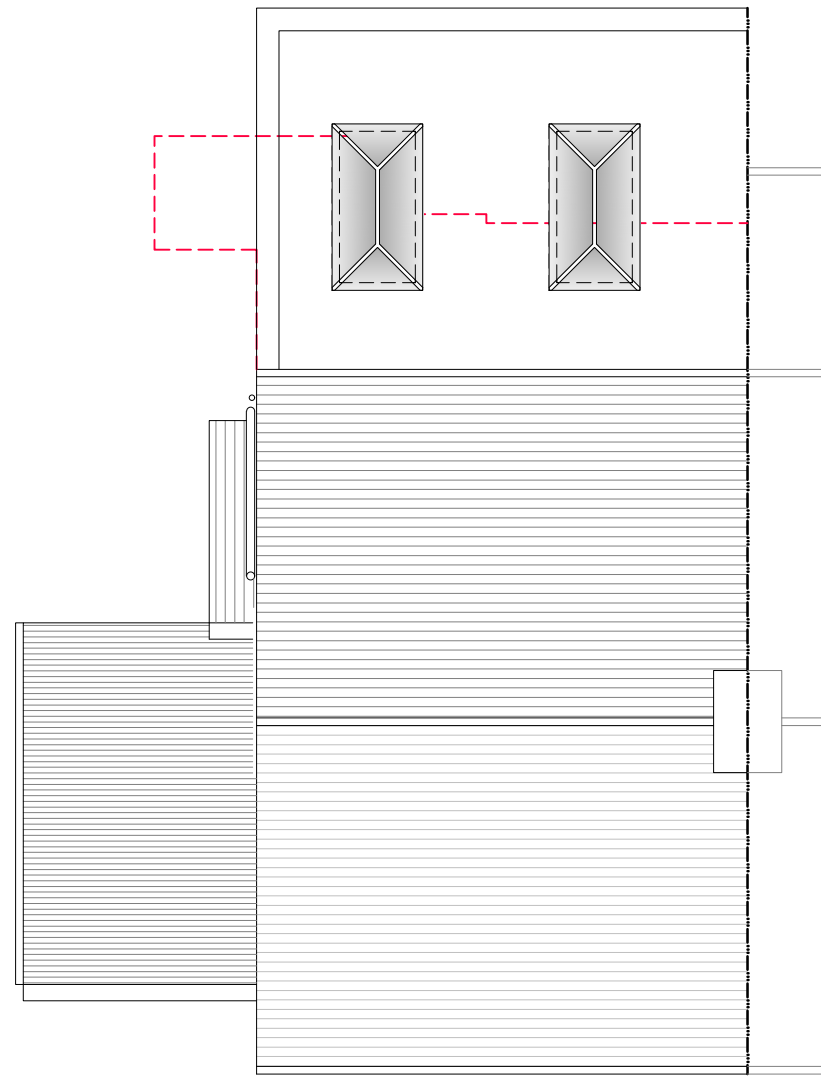



Proposed Ground Floor Plan 1:50
Single Storey Rear Extension: 31.6m² (previously approved 25.6m² AWDM/0367/25)
Proposed GIA: 80.3m² (Existing 66.0m²)

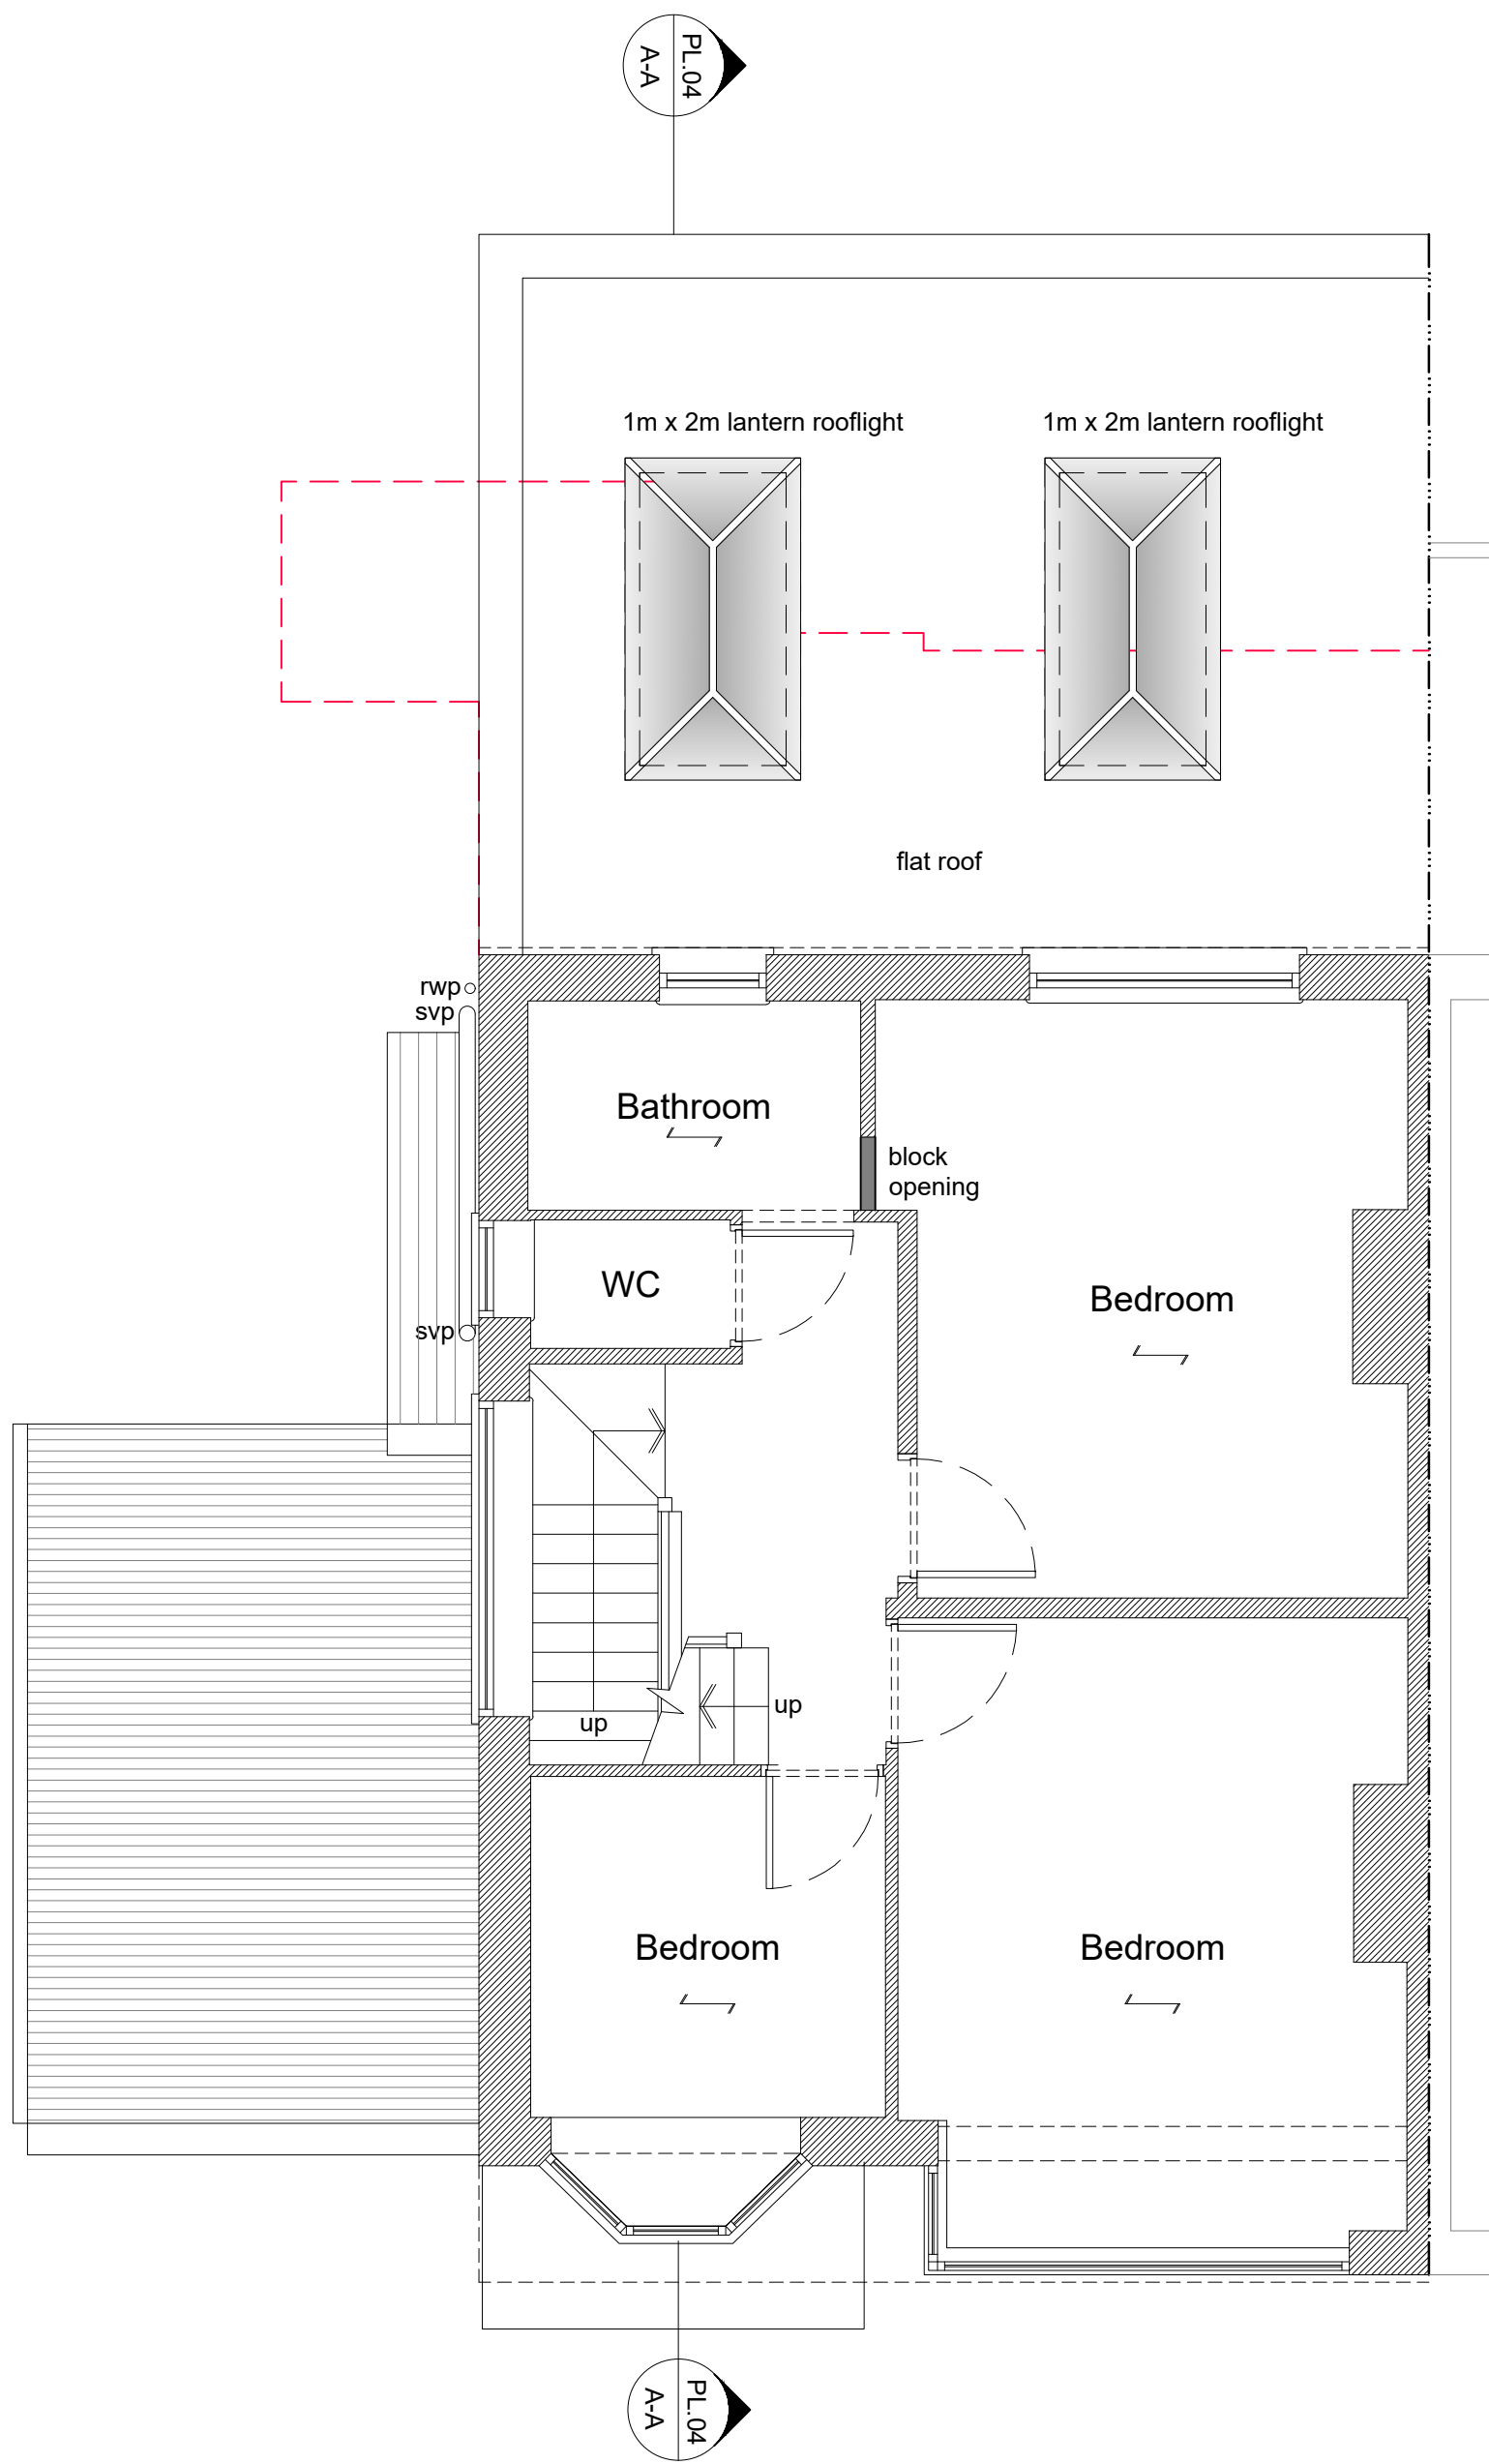

Proposed Roof Plan 1:100

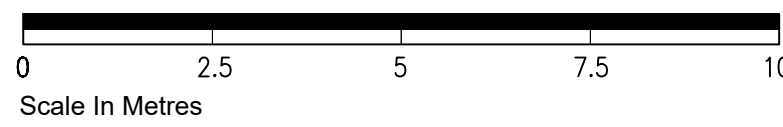


Proposed First Floor Plan 1:50

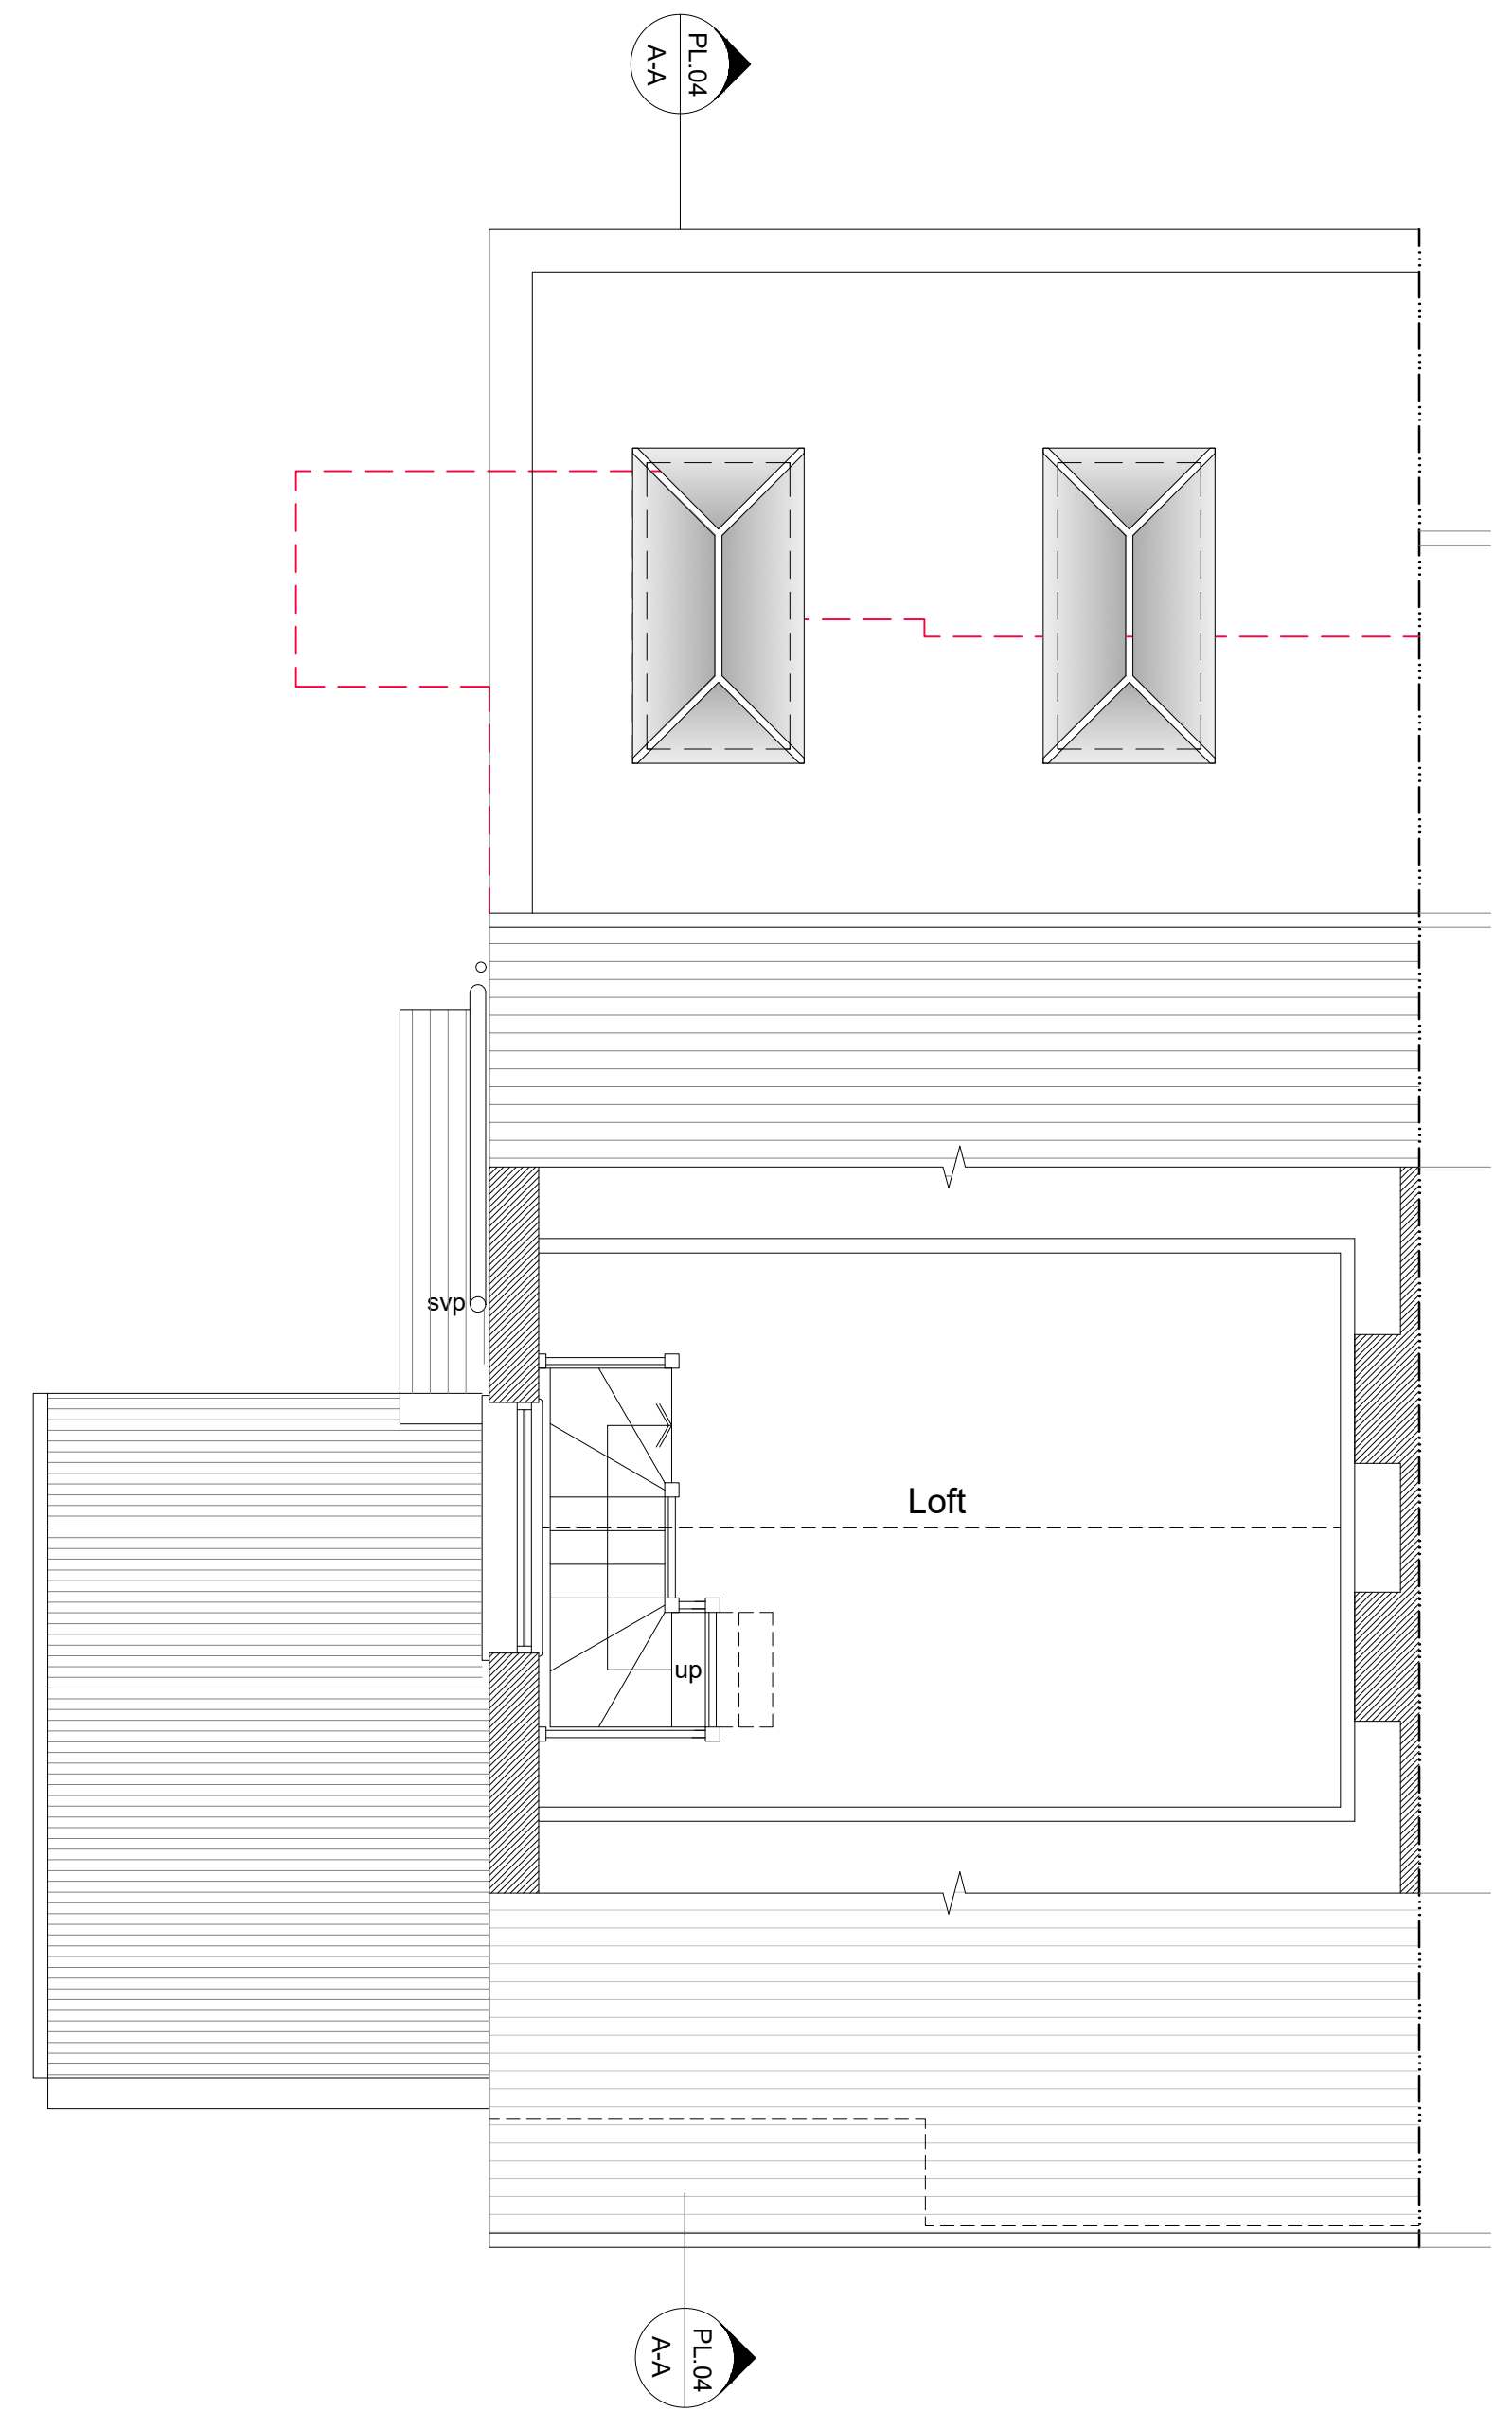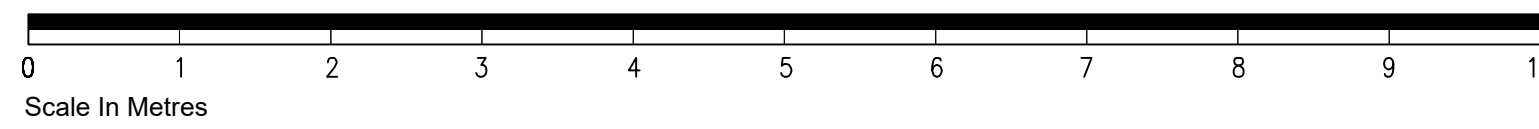


Proposed Second Floor Plan 1:50



Location Plan 1:1250

 

Site Plan 1:500

 

- Existing Walls
- Proposed Walls
- Demolition
- New Structure

TIM DEACON.
architect

timdeacon.architect@gmail.com

client Ashley Reuby & Anna Hollingdale; dwg # 192.PL.03
job 310 Upper Shoreham Rd; dwg title Proposed Plans
Shoreham-by-Sea
West Sussex
BN43 6BA

Do not scale off drawing unless solely for Planning purposes.
Check all dimensions on site before work commences.
All work materials working drawings to conform with current building regulations BS5 and COP's.
© Copyright Tim Deacon, Architect

rev. date comment
amendments

scale PLANNING
Varies @ A1

date Feb' 2026

RIBA work stage D