





Proposed Front Elevation (South) 1:100

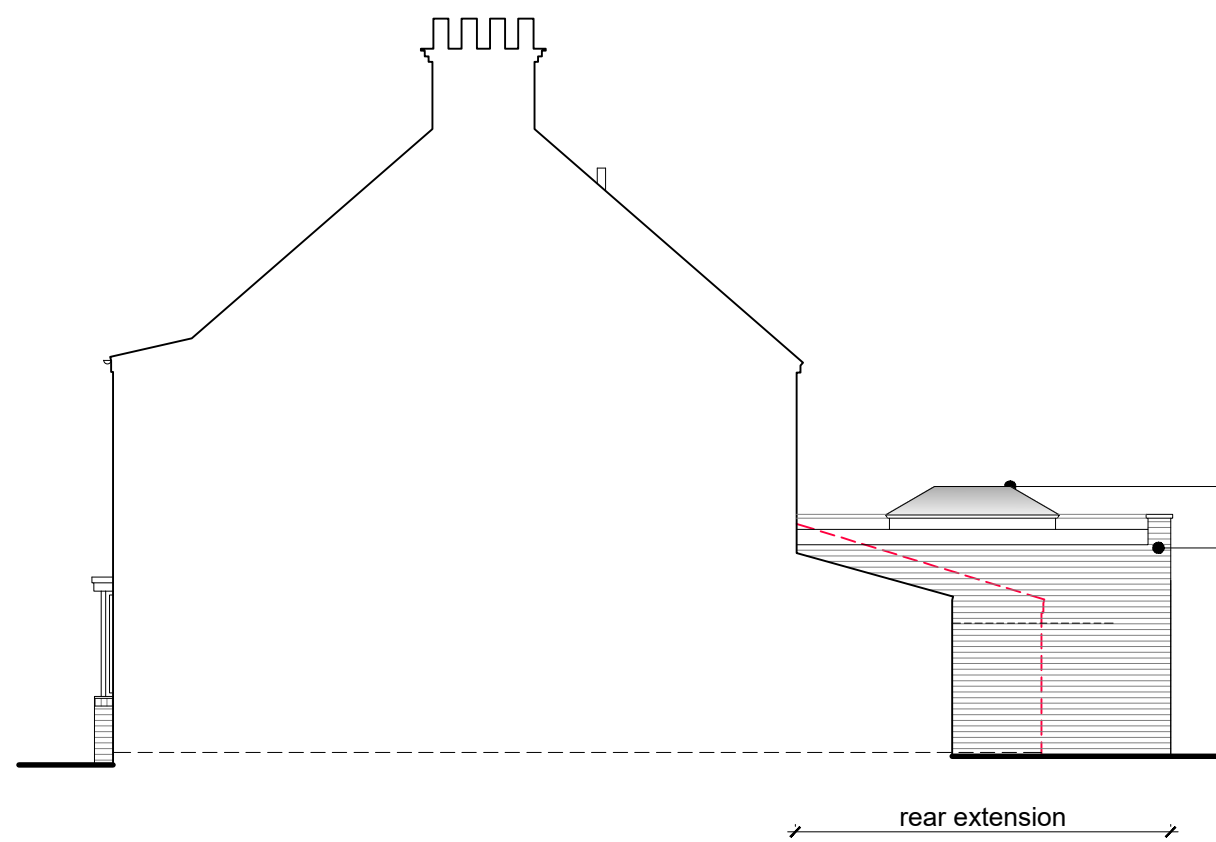



Proposed Side Elevation (East) 1:100

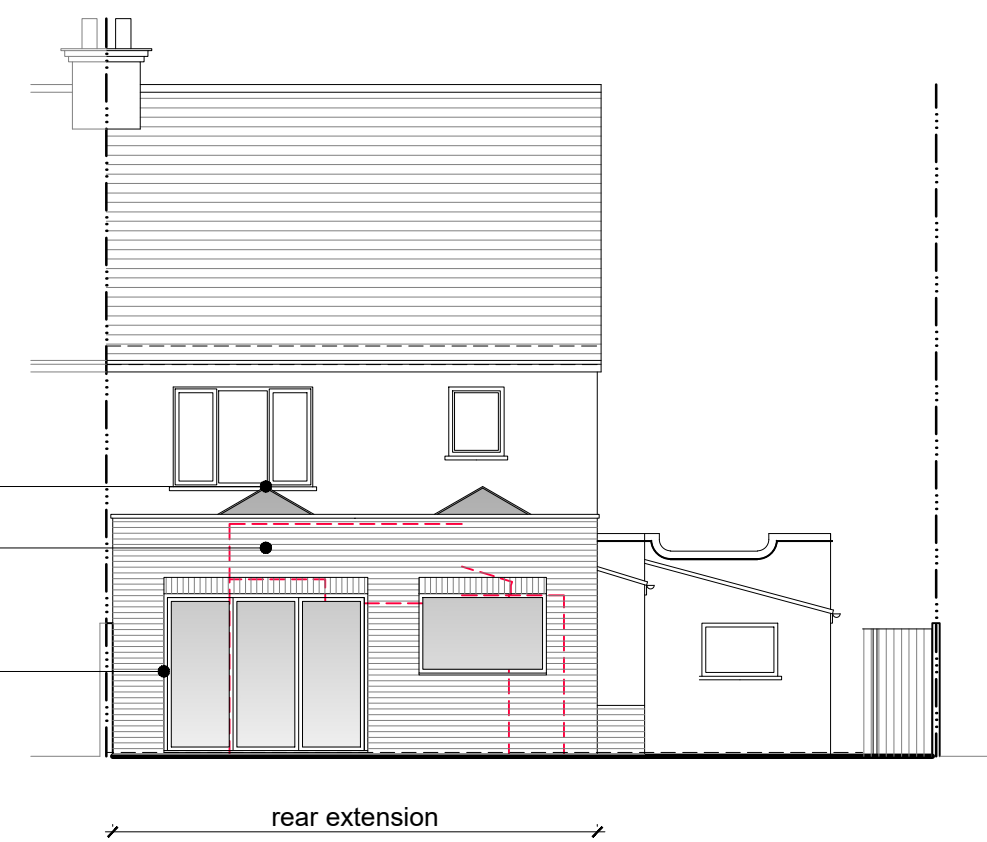


Proposed Rear Elevation (North) 1:100



Proposed Side Elevation (West) 1:100

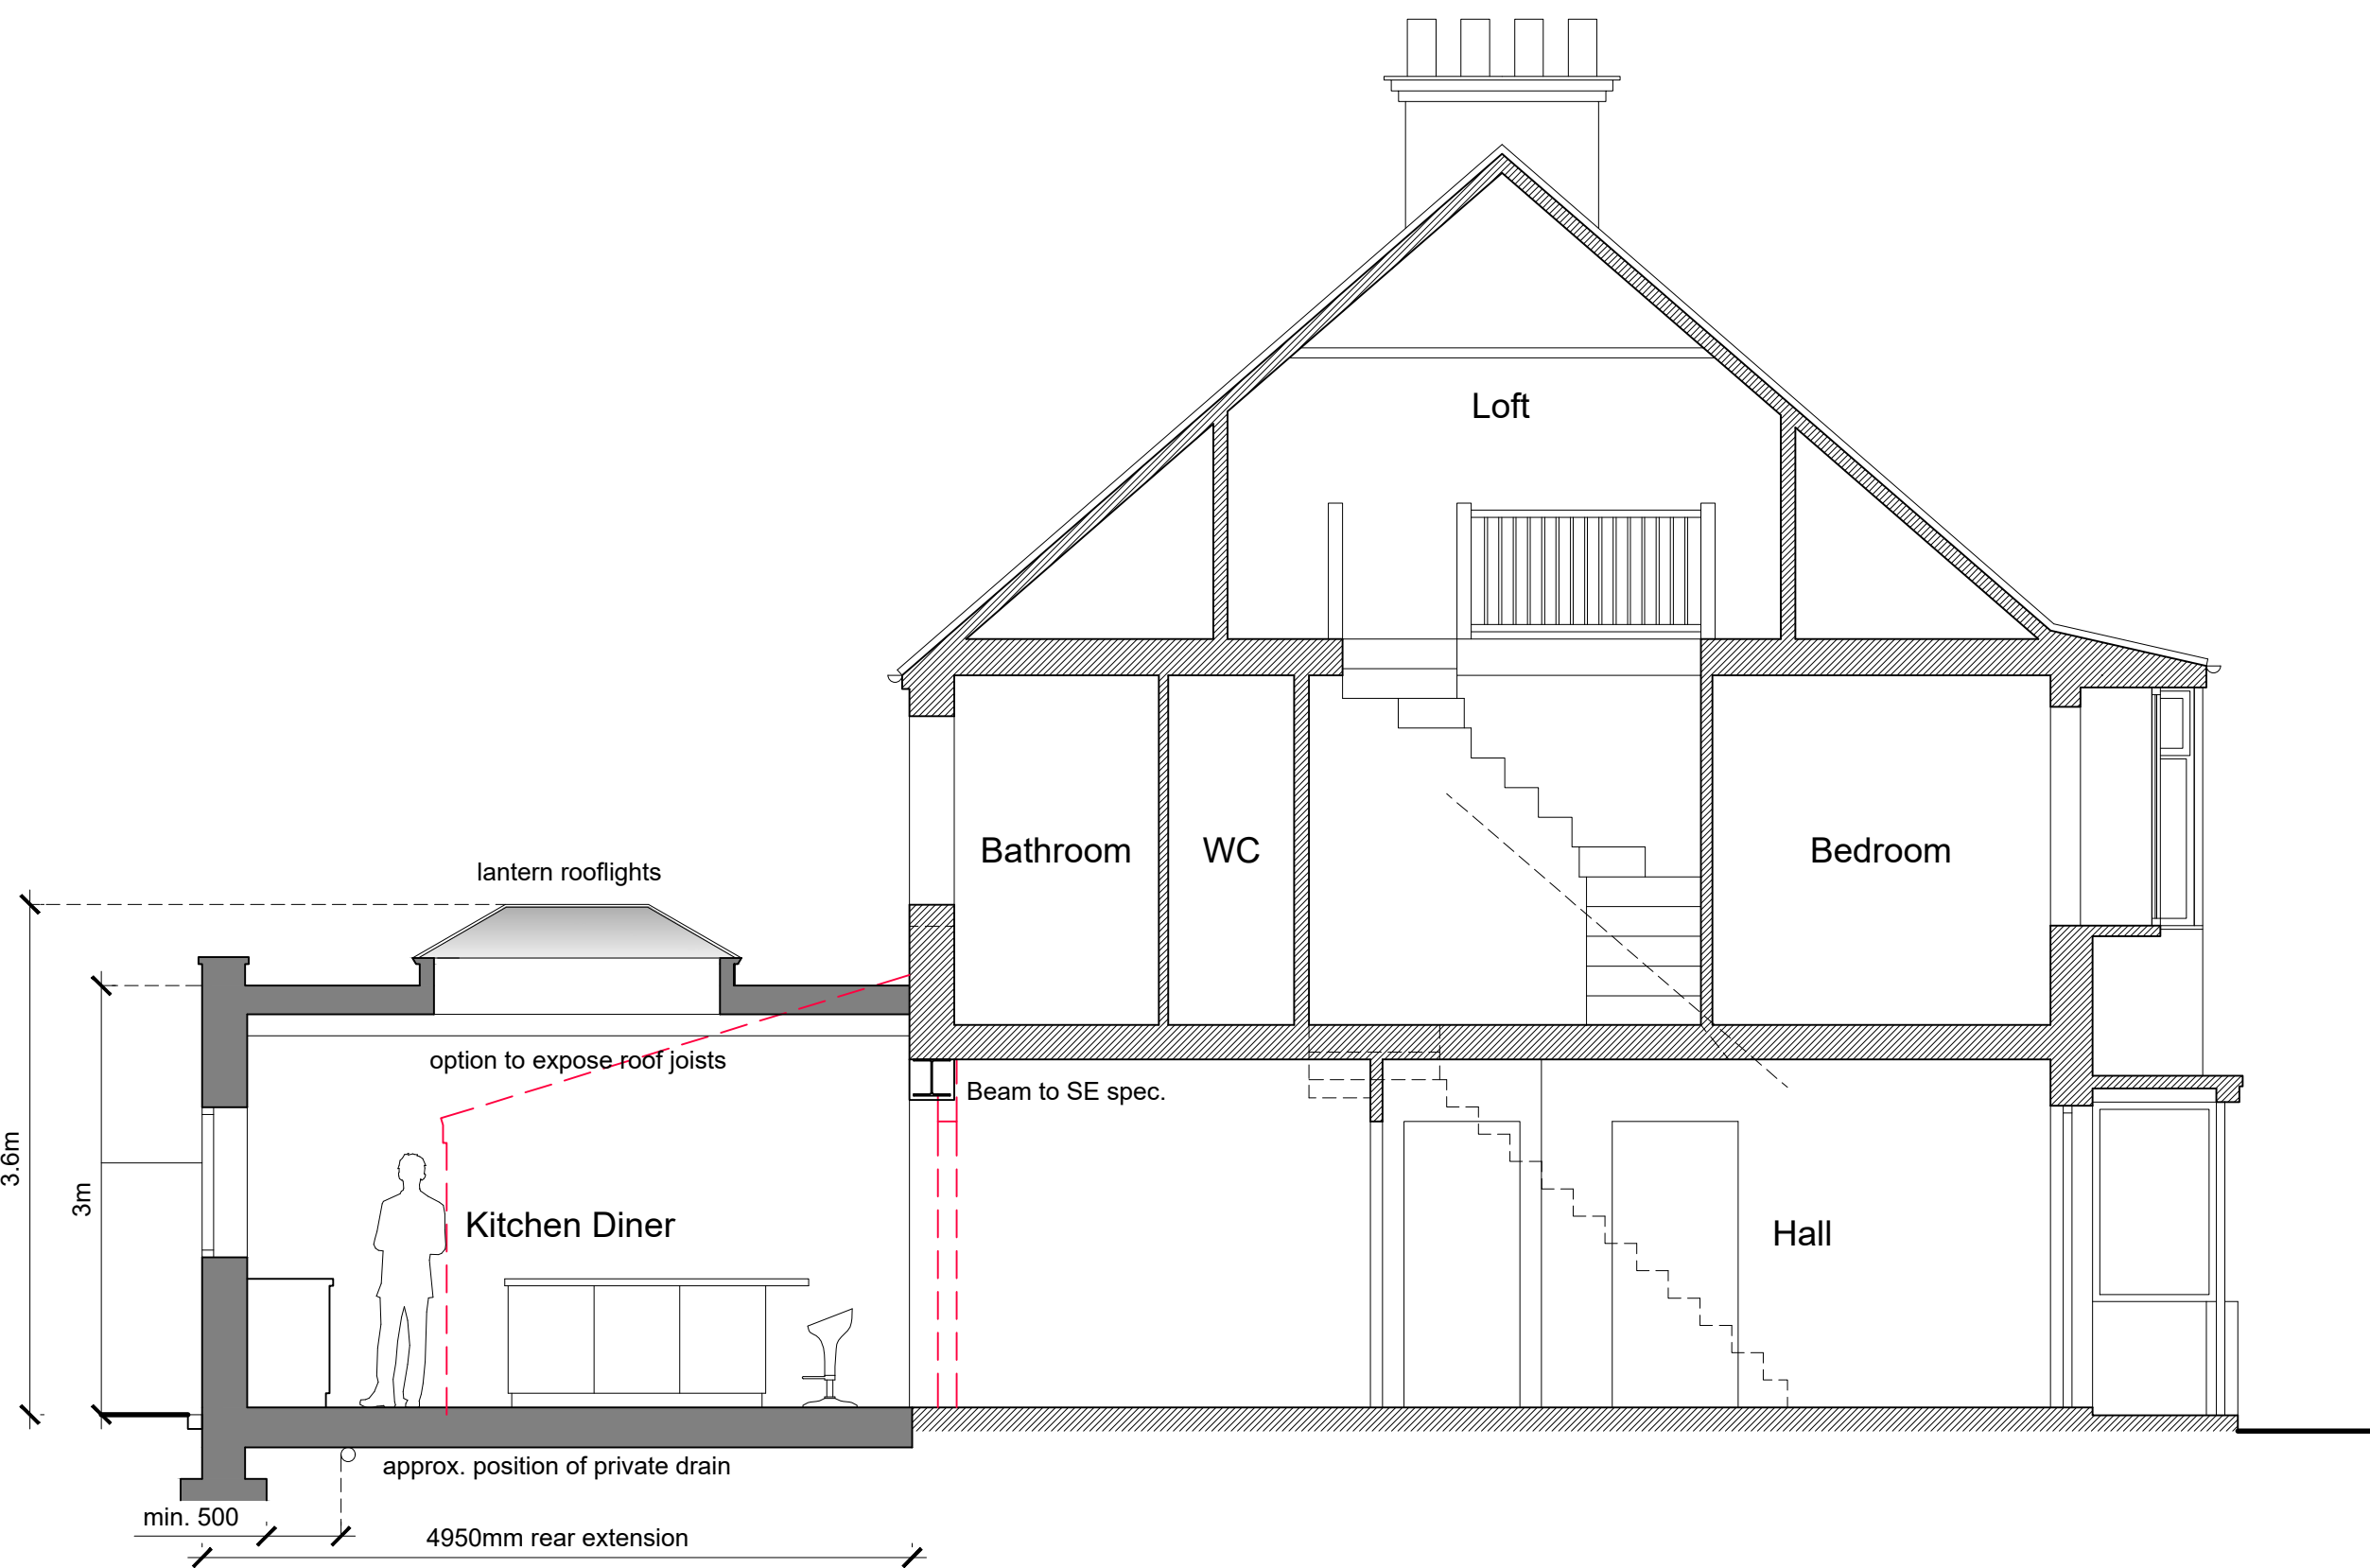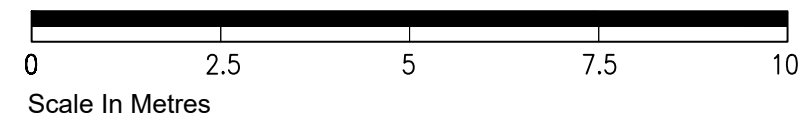

Proposed Section A-A 1:50

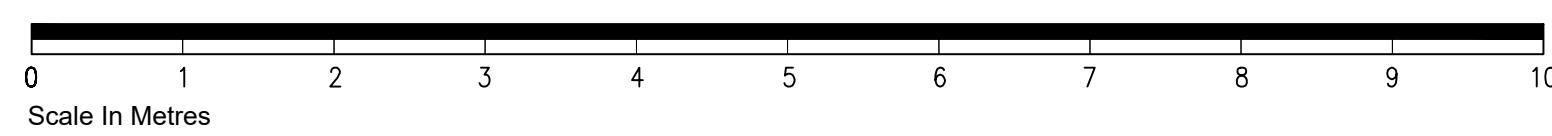

- Existing Walls
- Proposed Walls
- Demolition
- New Structure

TIM DEACON.
architect

timdeacon.architect@gmail.com

client Ashley Reuby & Anna Hollingdale
job 310 Upper Shoreham Rd
Shoreham-by-Sea
West Sussex
BN43 6BA

Do not scale off drawing unless solely for Planning purposes.
Check all dimensions on site before work commences.
All goods materials workmanship to conform with current building regulations BBS and CDP's.
© Copyright Tim Deacon, Architect

rev. date comment
amendments
dwg # 192.PL.04
dwg title Proposed Plans & Section A-A
scale Varies @ A1
date Feb' 2026 RIBA work stage D