



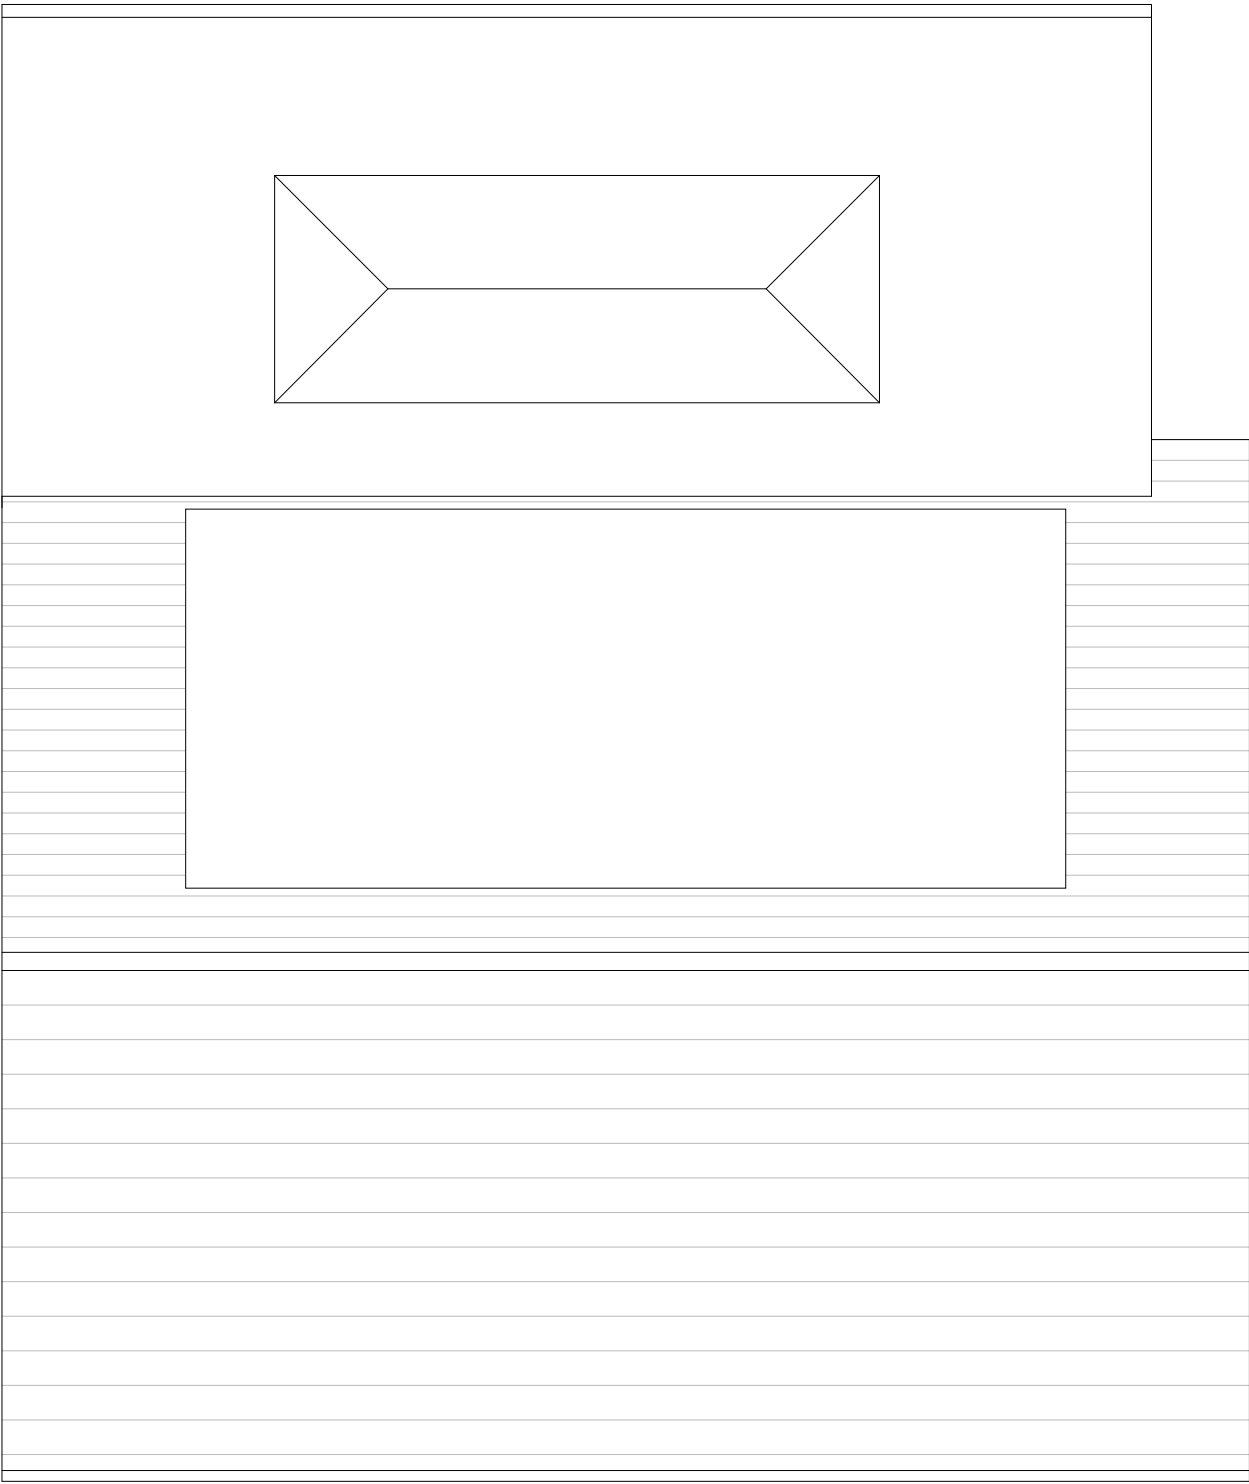

PLANS APPROVED UNDER APPLICATION - AWDM/1433/24

 

Holmbush Close, Shoreham-by-Sea, BN43 6TT

ROOF PLAN APPROVED

NOV '25 - Scale 1:50 @ A3 - DRAWING NO. HC 103

WHARMBY KOZDON ARCHITECTS - 07768 948951 - TOM@WKA.ORG.UK