




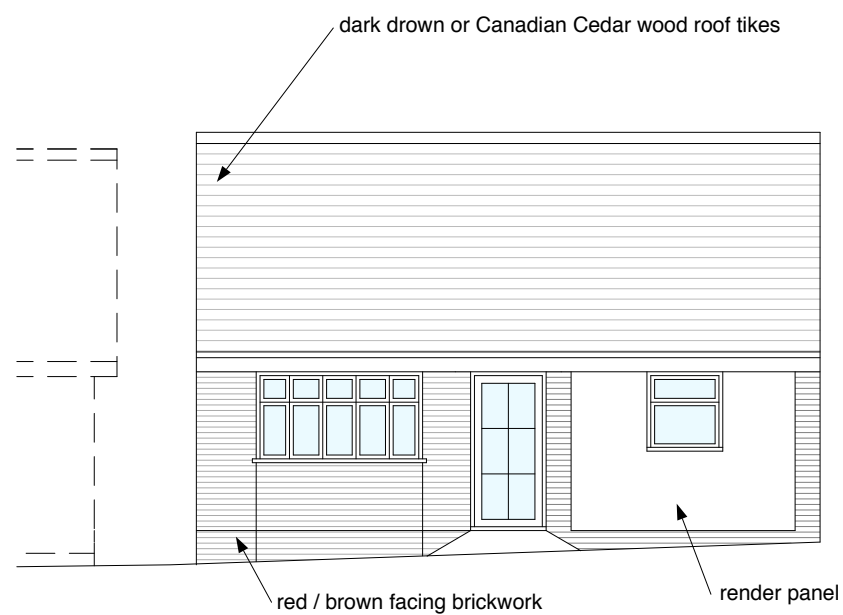


front elevation - south facing

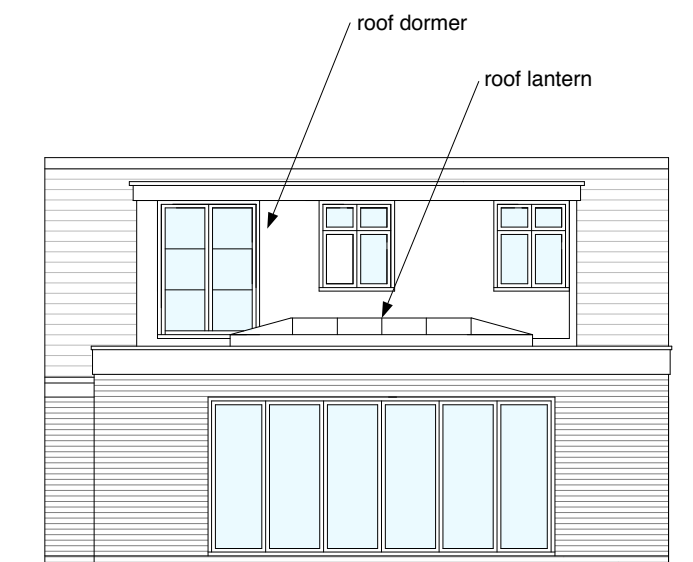

rear elevation - north facing

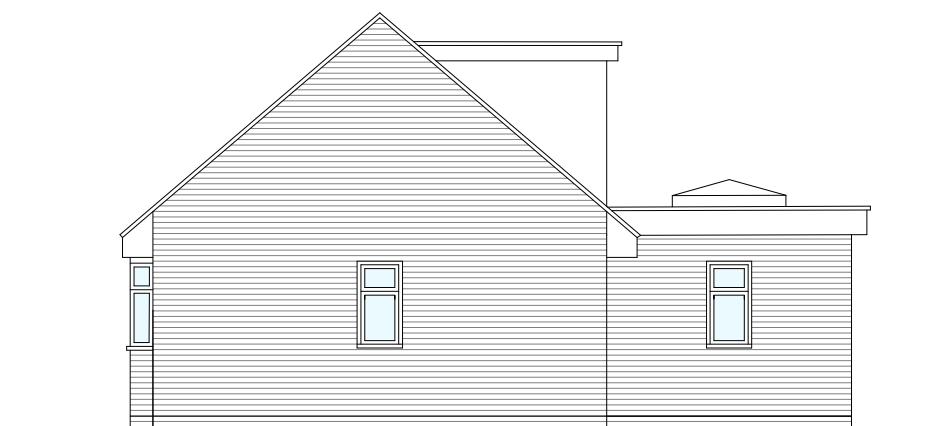


side elevation - east facing

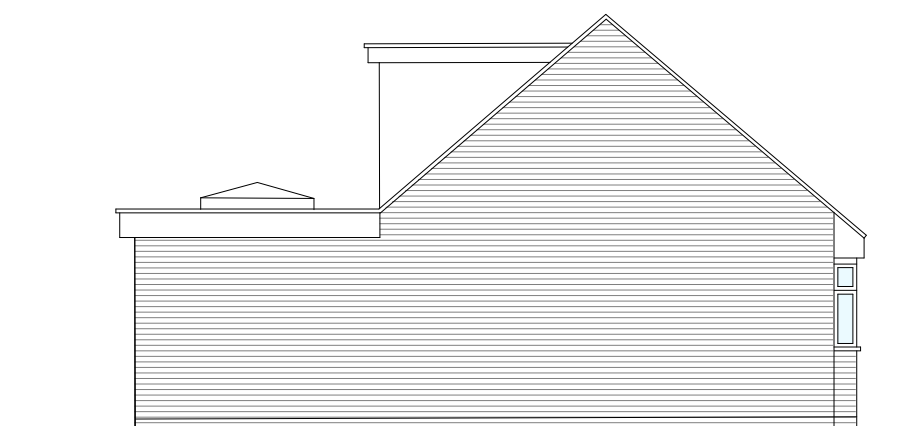

side elevation - west facing

PLANS APPROVED UNDER APPLICATION - AWDM/1433/24

 

Holmbush Close Shoreham-by-Sea BN43 6TT

ELEVATIONS APPROVED

NOV '25 - Scale 1:100 @ A3 - DRAWING NO. HC 104A

WHARMBY KOZDON ARCHITECTS - 07768 948951 - TOM@WKA.ORG.UK