



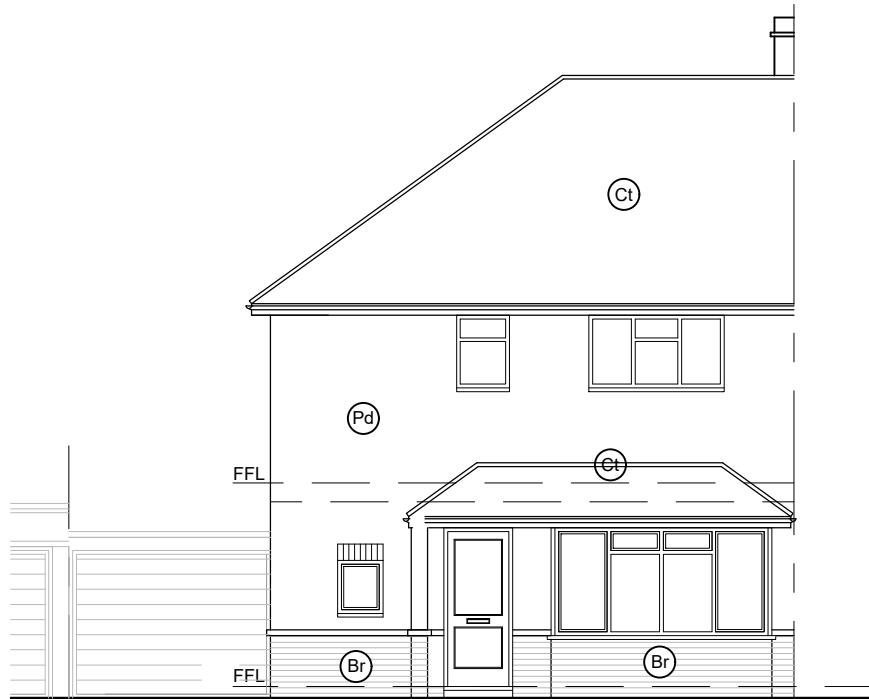


EXISTING FRONT ELEVATION
SCALE 1:100

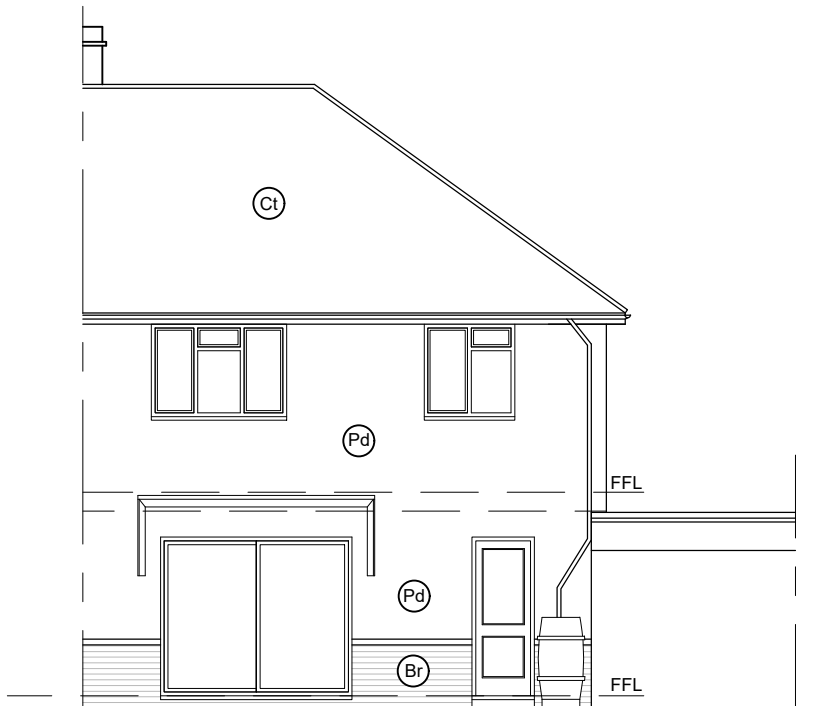


EXISTING REAR ELEVATION
SCALE 1:100




EXISTING SIDE ELEVATION
SCALE 1:100

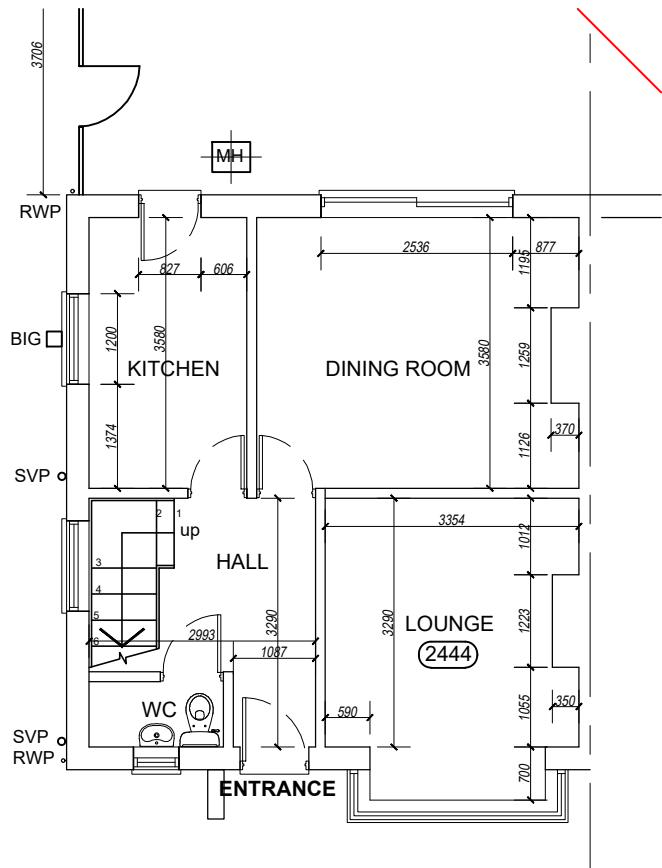

EXISTING GROUND FLOOR PLAN
SCALE 1:100

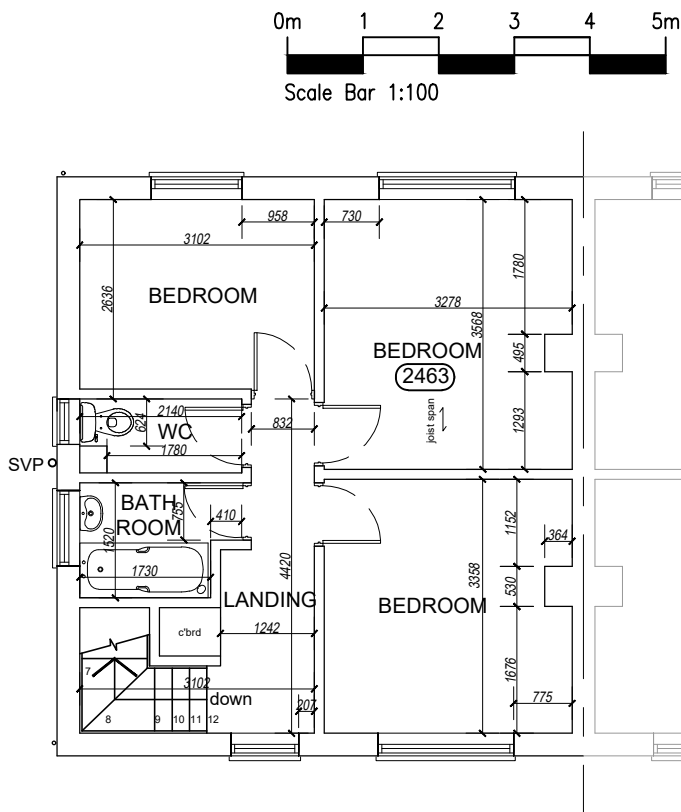

EXISTING FIRST FLOOR PLAN
SCALE 1:100

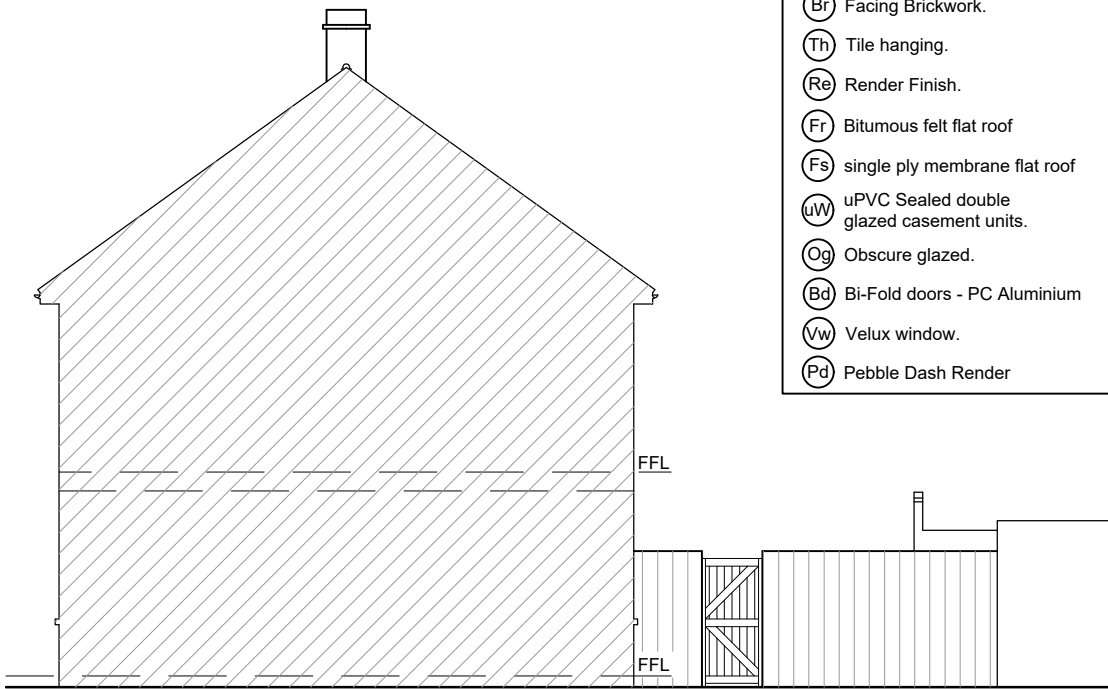

EXISTING SIDE ELEVATION
SCALE 1:100

MATERIALS KEY:	
(Ct)	Concrete interlocking tile roof.
(Pt)	Plain clay tile roof.
(St)	Slate tile roof.
(Br)	Facing Brickwork.
(Th)	Tile hanging.
(Re)	Render Finish.
(Fr)	Bitumous felt flat roof
(Fs)	single ply membrane flat roof
(uW)	uPVC Sealed double glazed casement units.
(Og)	Obscure glazed.
(Bd)	Bi-Fold doors - PC Aluminium
(Vw)	Velux window.
(Pd)	Pebble Dash Render

Copyright reserved.
This drawing may only be used for the client and location specified 3.
in the title block. It may not be copied or disclosed to any other
third party without prior written consent from DMA Building Designs. 4.
Prior to any works commencing on site, DMA Building Designs is
to be contacted regarding the current status, revision or regulatory
approval of this drawing. 5.

- The works shown have been drawn for submission to the local
planning authority and are not to be used for construction.
- No works shall commence until planning approval has been
given by the local authority.

No works to commence without either full plans building
control approval or a building notice served with the local
authority.
The dimensions indicated are approximate and subject to site
checks by the contractor prior to commencement.
DMA Building Designs accept no responsibility for any unknown
factors which either preclude the works from construction or add
additional costs, ie location of public sewers and underground
services, abnormal foundation designs, due to trees, ground
conditions or any underground structure or obstruction. condition
of the existing building.

DMA BUILDING DESIGNS

KILN HOUSE, RUDGWICK BRICKWORKS, LYNWICK ST
RUDGWICK, HORSHAM, WEST SUSSEX, RH12 3DH.
TEL No 01403 822220 Mobile 07730 523447
Email - info@dmabuildingdesigns.co.uk



CLIENT

Mrs. J. HOARE

PROJECT

SINGLE STORY EXTENSION TO THE REAR ELEVATION
AND PORCH LOBBY EXTENSION WITH ROOF TO FRONT.

P2
P1

ISSUED FOR PLANNING APPROVAL
ISSUED FOR PLANNING APPROVAL

18.02.2026
28.04.2019

REV

DESCRIPTION

DATE

DRAWING

EXISTING FLOOR PLANS AND ELEVATIONS
39 NUTLEY CRESCENT, GORING-BY-SEA,
WORTHING, BN12 4LA

SCALE @ A3
1:100

DATE
JUNE. 2019

DRG No
TM042 / 02

REVISION
P2