


Revisions			
No.	Description	Date	By
3	Revised plans	27-02-26	
2	Revised elevation	02-01-26	
1	Planning	10-10-25	

Notes:

GENERAL NOTES:

All dimensions & levels are preliminary and approximate and subject to utilities search, legal boundaries and detailed layouts/ design development through consultation.

Dimensions are to be checked on site by contractor & sub contractors prior to commencement of work, any discrepancies are to be highlighted immediately to the architects.

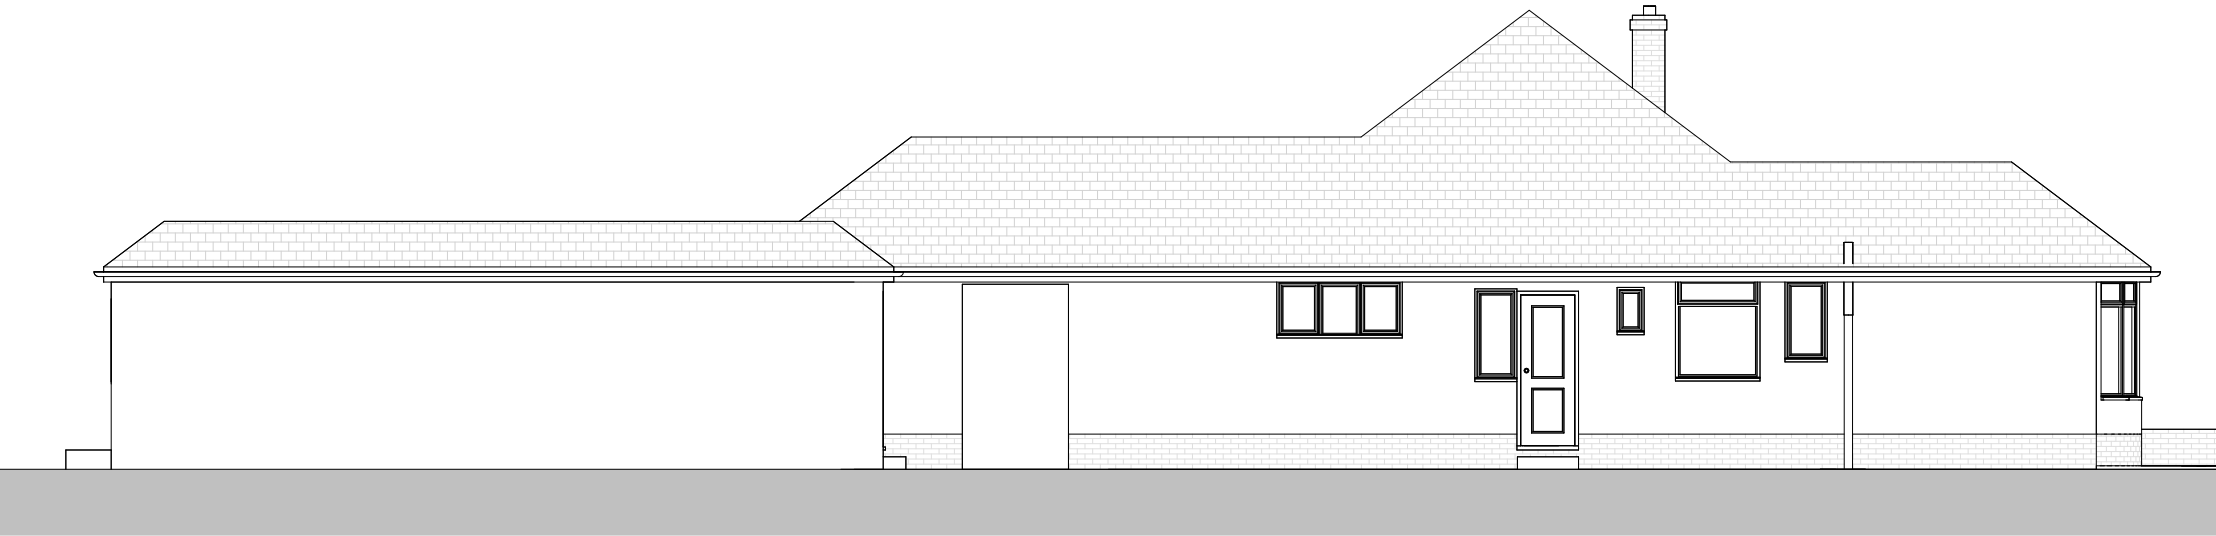

Proposed North Elevation

1 : 100




Proposed East Elevation

1 : 100




Proposed West Elevation

1 : 100

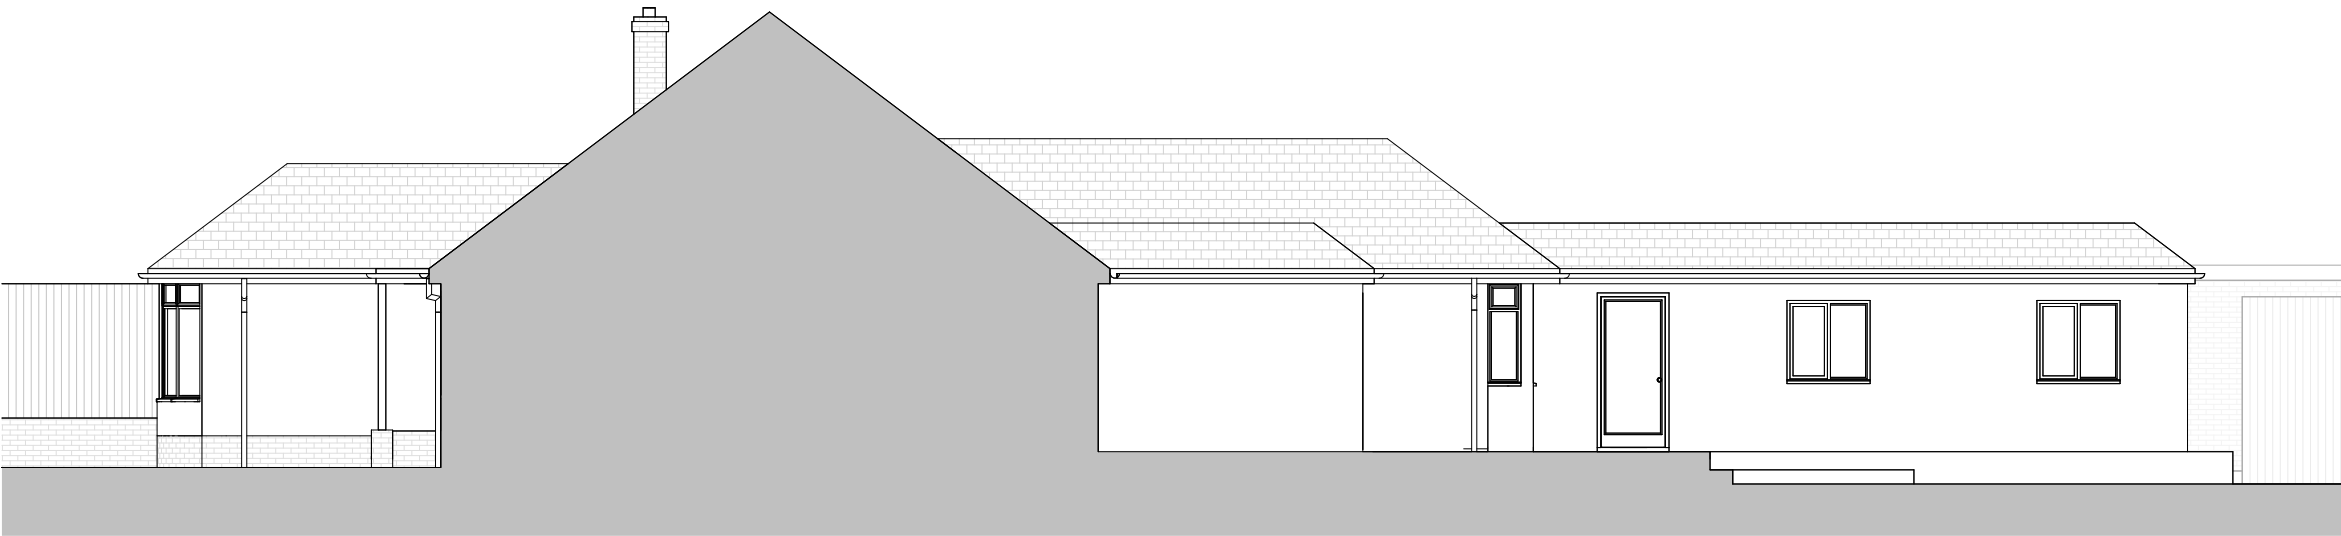

Proposed South Elevation

1 : 100

 

Project No. Project Name:

646 16 Lynchmere Av

Drawing Name:
Proposed Elevations

Drawing No.	Revision:	Suitability Description:
P008	P3	PLANNING
Drawn: MS	Checked: GF	Orig Paper Size: A3

FRESH Architects

T 07703682107 | 07393913140
info@fresh-architects.co.uk | www.fresharchitects.co.uk

Use figured dimensions only. All levels and dimensions to be checked. This drawing is to be read in conjunction with all other relevant drawings and specifications.
© FRESH Architects Ltd. All rights reserved