


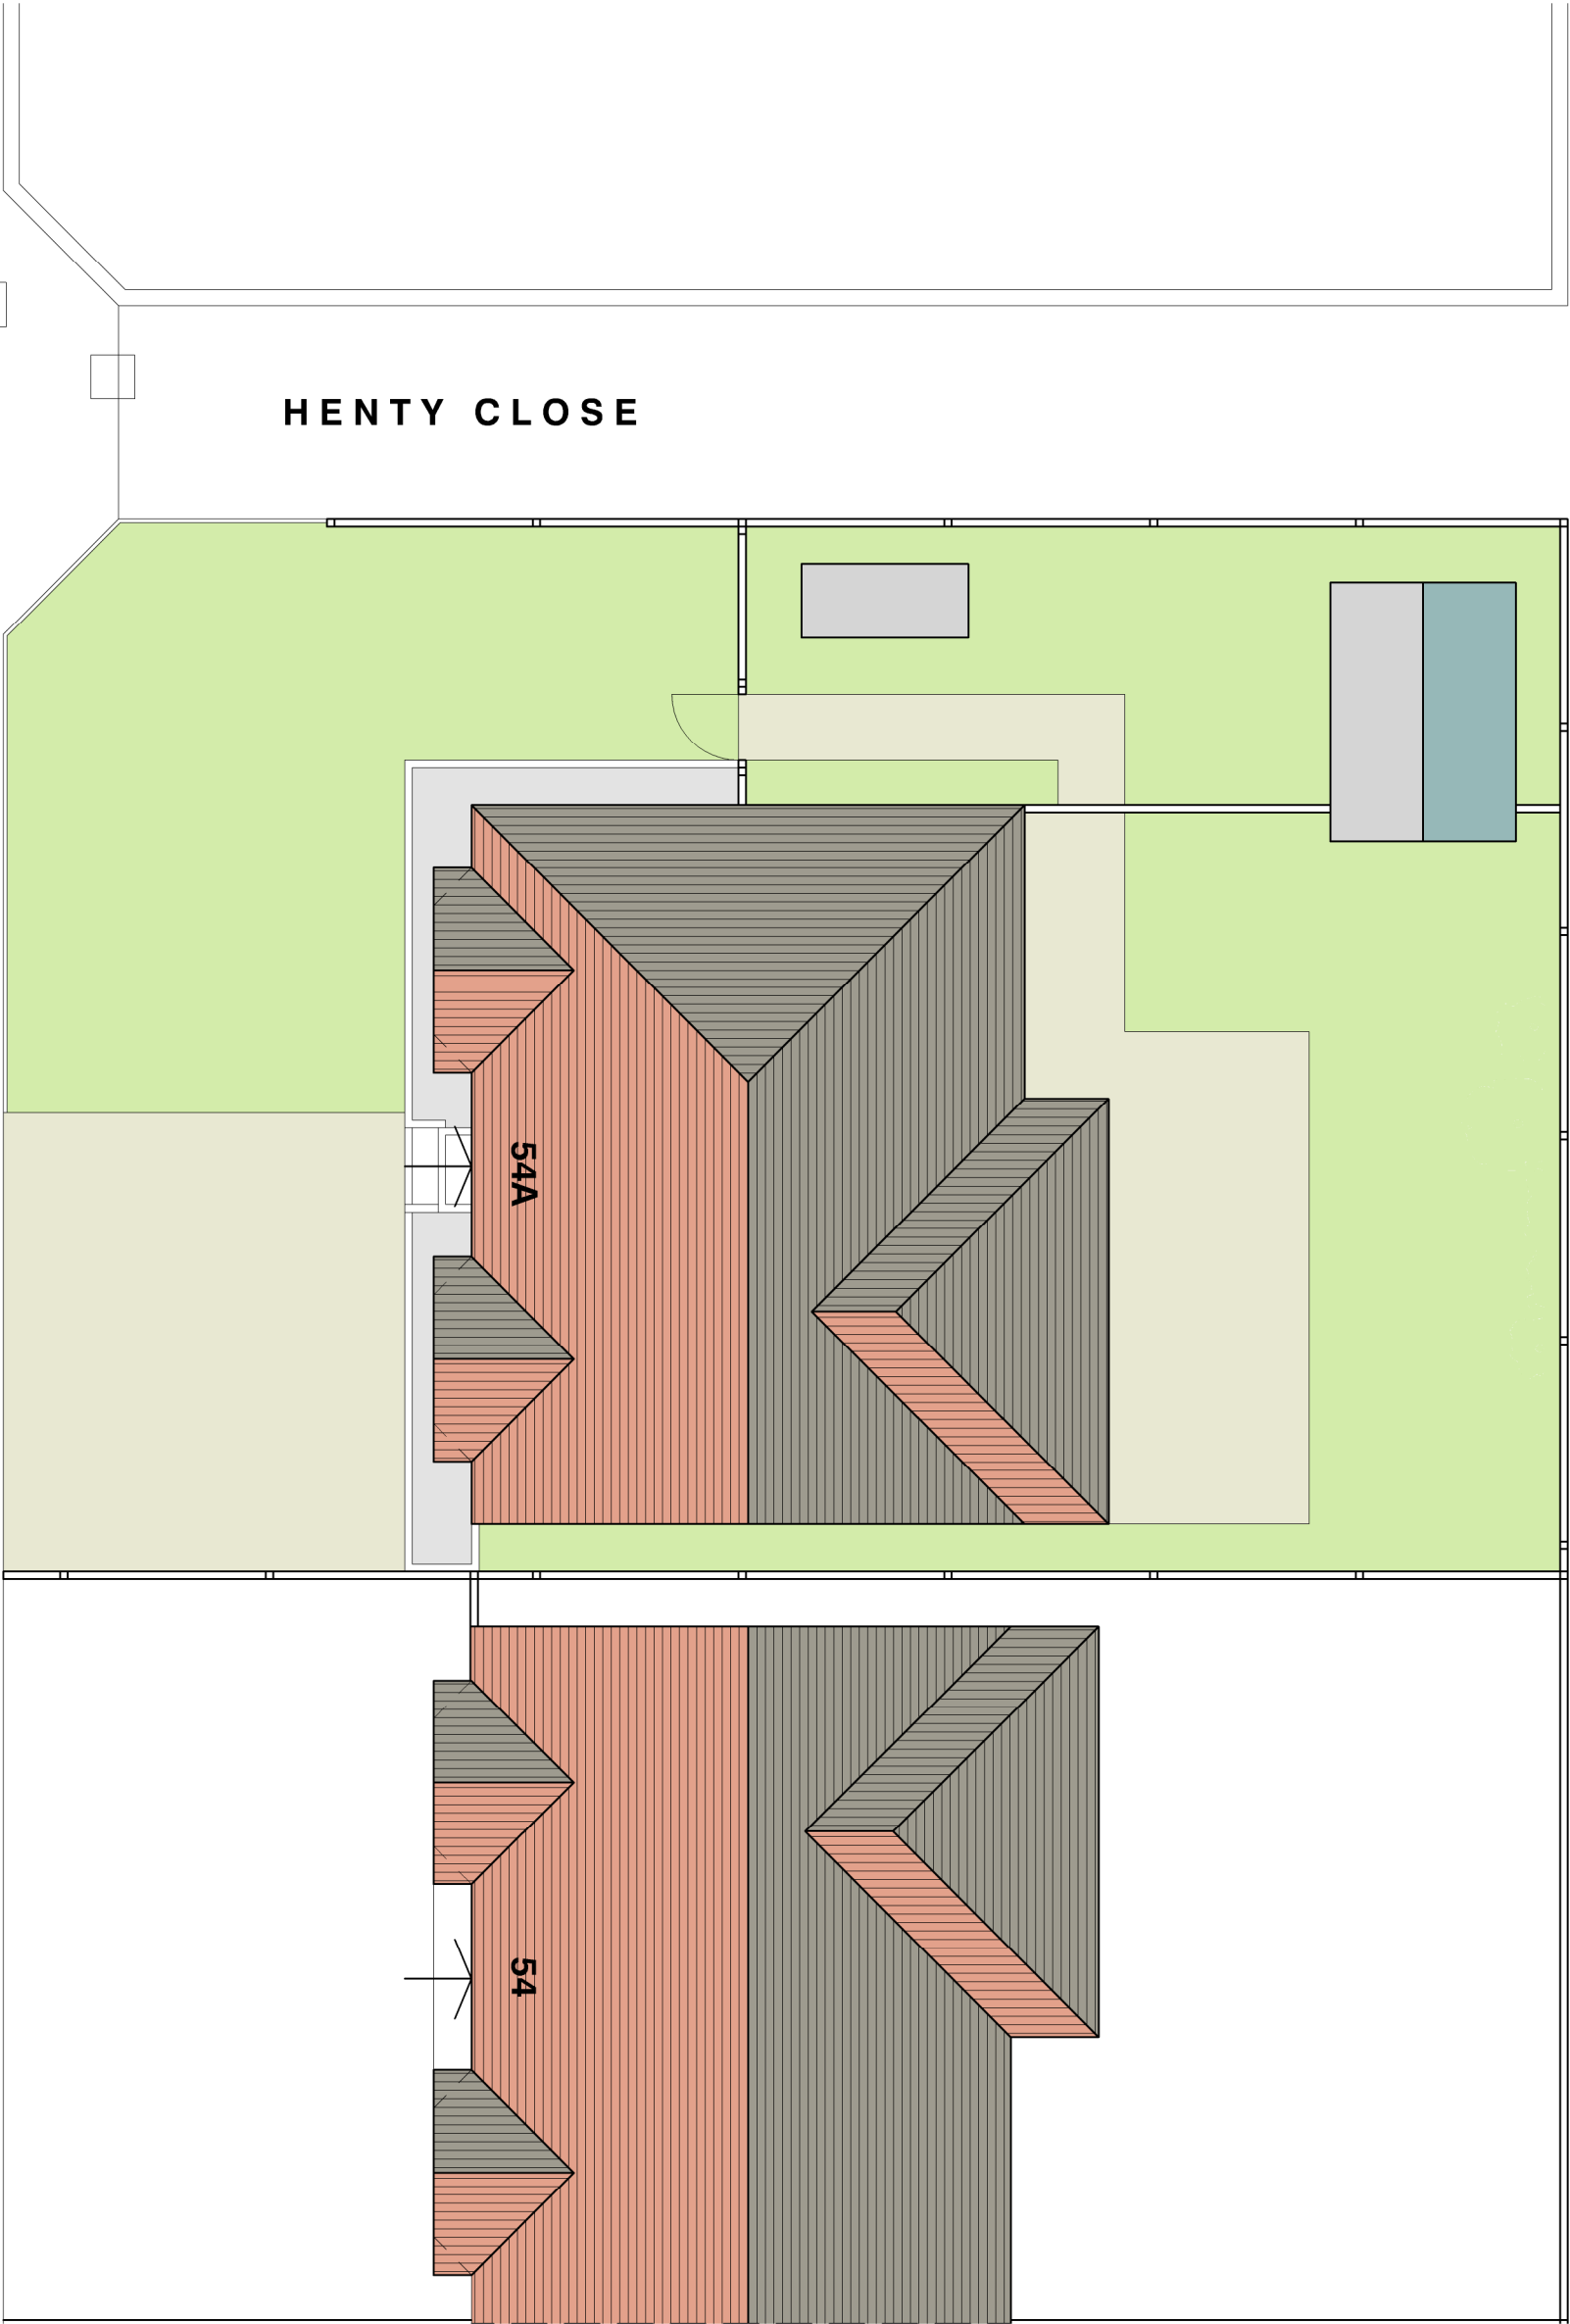

Planning issue

rev.	date
------	------

No dimensions to be scaled from this drawing. Any dimensions shown on the drawing should be checked on site.

This drawing has been produced for Planning purposes only and should not be used as a Technical or Building Regulations drawing and must not be used for Construction purposes in any way.

This drawing is copyright and should not be reproduced without the permission of the Architects.

client

Mr Tony Gravenor

project

54A Henty Road
Worthing

drawing

Existing site plan

scale	Shown@A3	date	Aug 2025	drawn
-------	----------	------	----------	-------

2d St Johns Road
Hove,
East Sussex
BN3 2FB

tel: 01273 203230
email: info@taarchitects.co.uk



Turner Associates
Architects and Planning Consultants

Existing site plan scale 1:100 @A3

HENTY ROAD

HENTY CLOSE

