


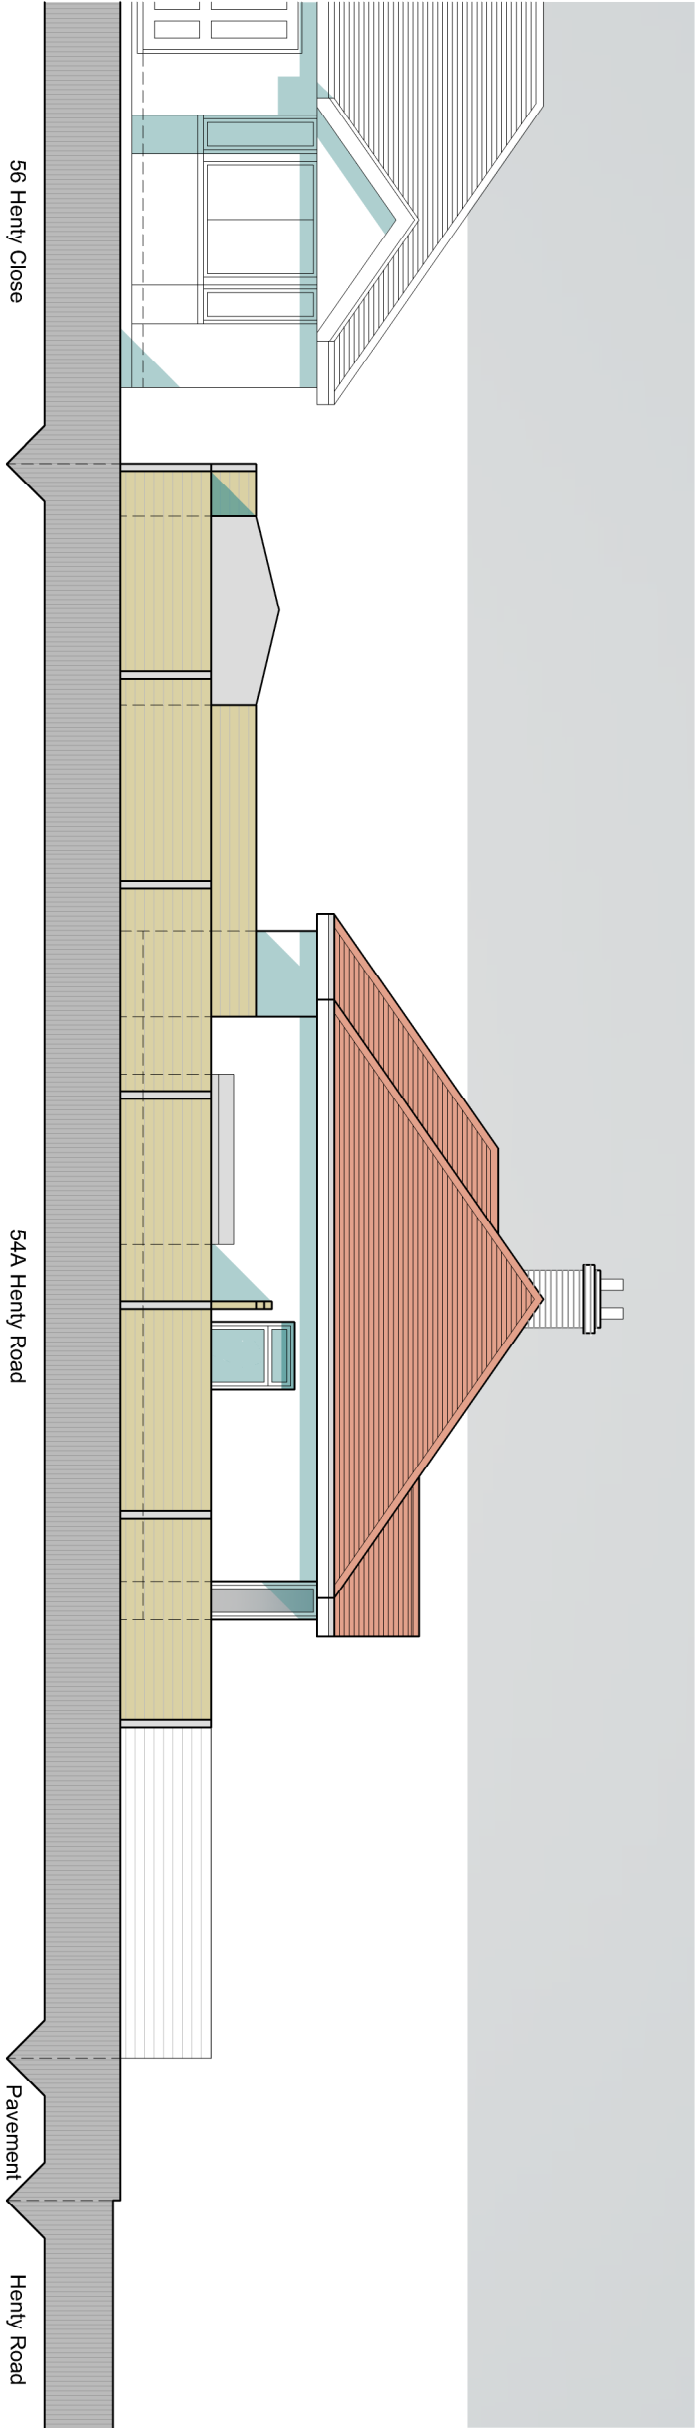

Planning issue

rev.	date
------	------

No dimensions to be scaled from this drawing. Any dimensions shown on the drawing should be checked on site.

This drawing has been produced for Planning purposes only and should not be used as a Technical or Building Regulations drawing and must not be used for Construction purposes in any way.

This drawing is copyright and should not be reproduced without the permission of the Architects.

client

Mr Tony Gravenor


project
54A Henty Road
Worthing

drawing

Existing elevation

scale
Shown@A3 date
Aug 2025 drawn

2d St Johns Road
Hove, East Sussex
BN3 2FB
tel: 01273 203230
email: info@taarchitects.co.uk

 

Turner Associates

Architects and Planning Consultants

Existing side / west elevation facing Henty Close scale 1:100 @A3



TA 1605 / 04

rev.