


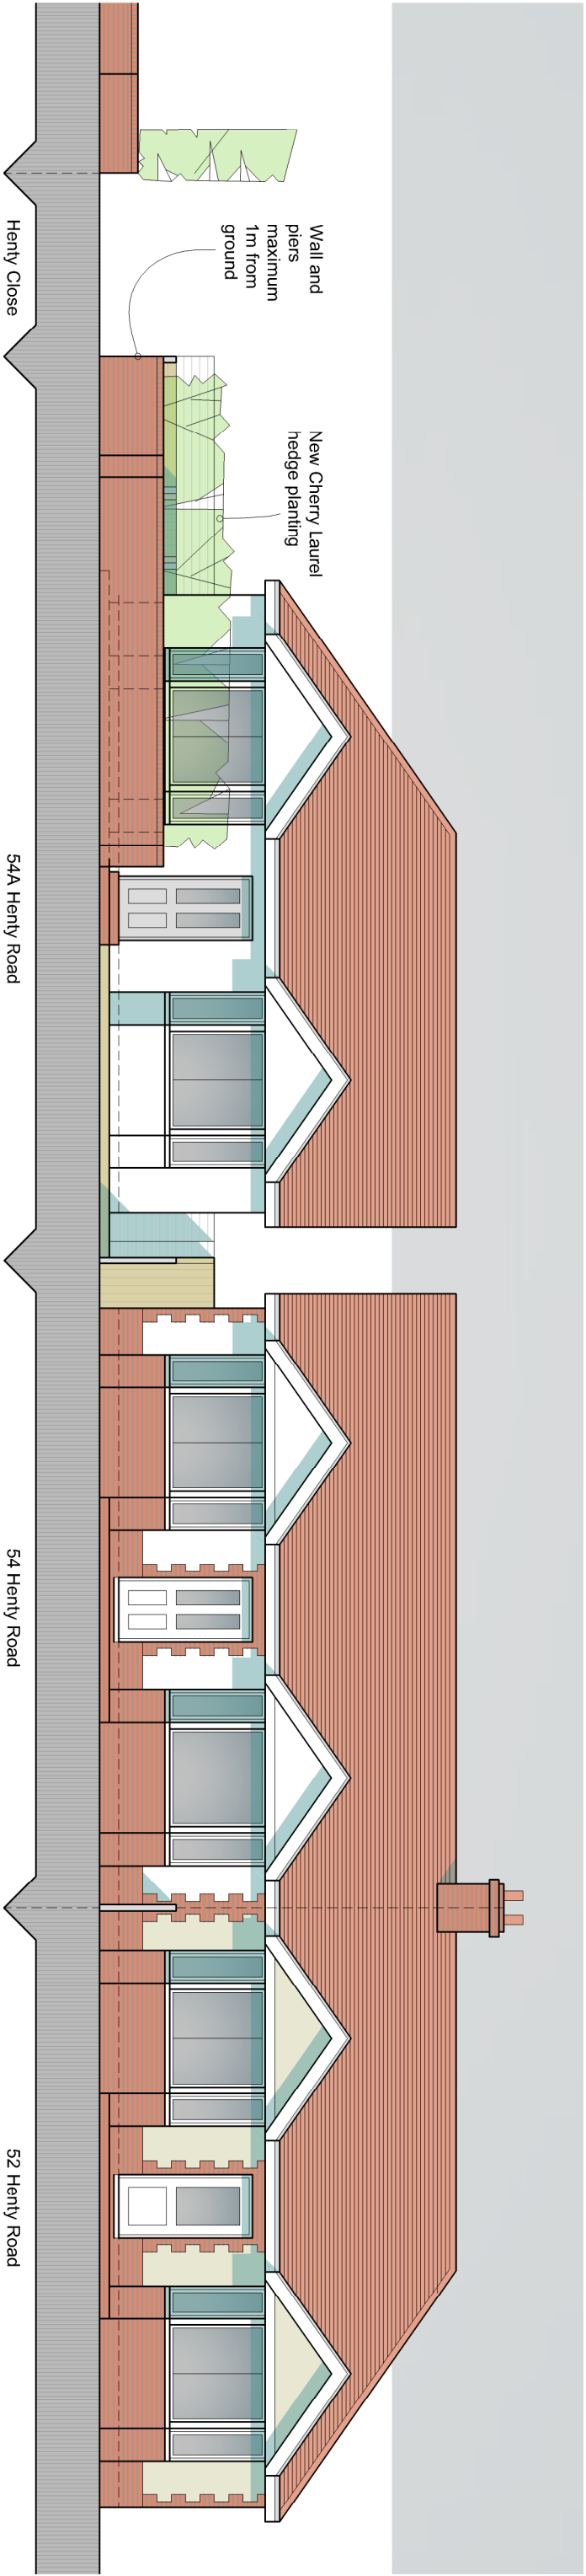

## Planning issue

- B 11.11.2025 Minor amendment  
A 04.11.2025 Boundary wall and piers increased to 1m maximum from ground level

| rev. | date |
|------|------|
|------|------|

No dimensions to be scaled from this drawing. Any dimensions shown on the drawing should be checked on site.

This drawing has been produced for Planning purposes only and should not be used as a Technical or Building Regulations drawing and must not be used for Construction purposes in any way.

This drawing is copyright and should not be reproduced without the permission of the Architects.

client

Mr Tony Gravenor

project 54A Henty Road  
Worthing

drawing

Proposed elevation

|       |          |      |          |       |
|-------|----------|------|----------|-------|
| scale | Shown@A3 | date | Aug 2025 | drawn |
|-------|----------|------|----------|-------|

2d St Johns Road  
Hove,  
East Sussex  
BN3 2FB

tel: 01273 203230  
email: info@taarchitects.co.uk

**Turner Associates**  
Architects and Planning Consultants

Proposed front / south elevation facing Henty Road scale 1:100 @A3



TA 1605 / 11 rev. B