


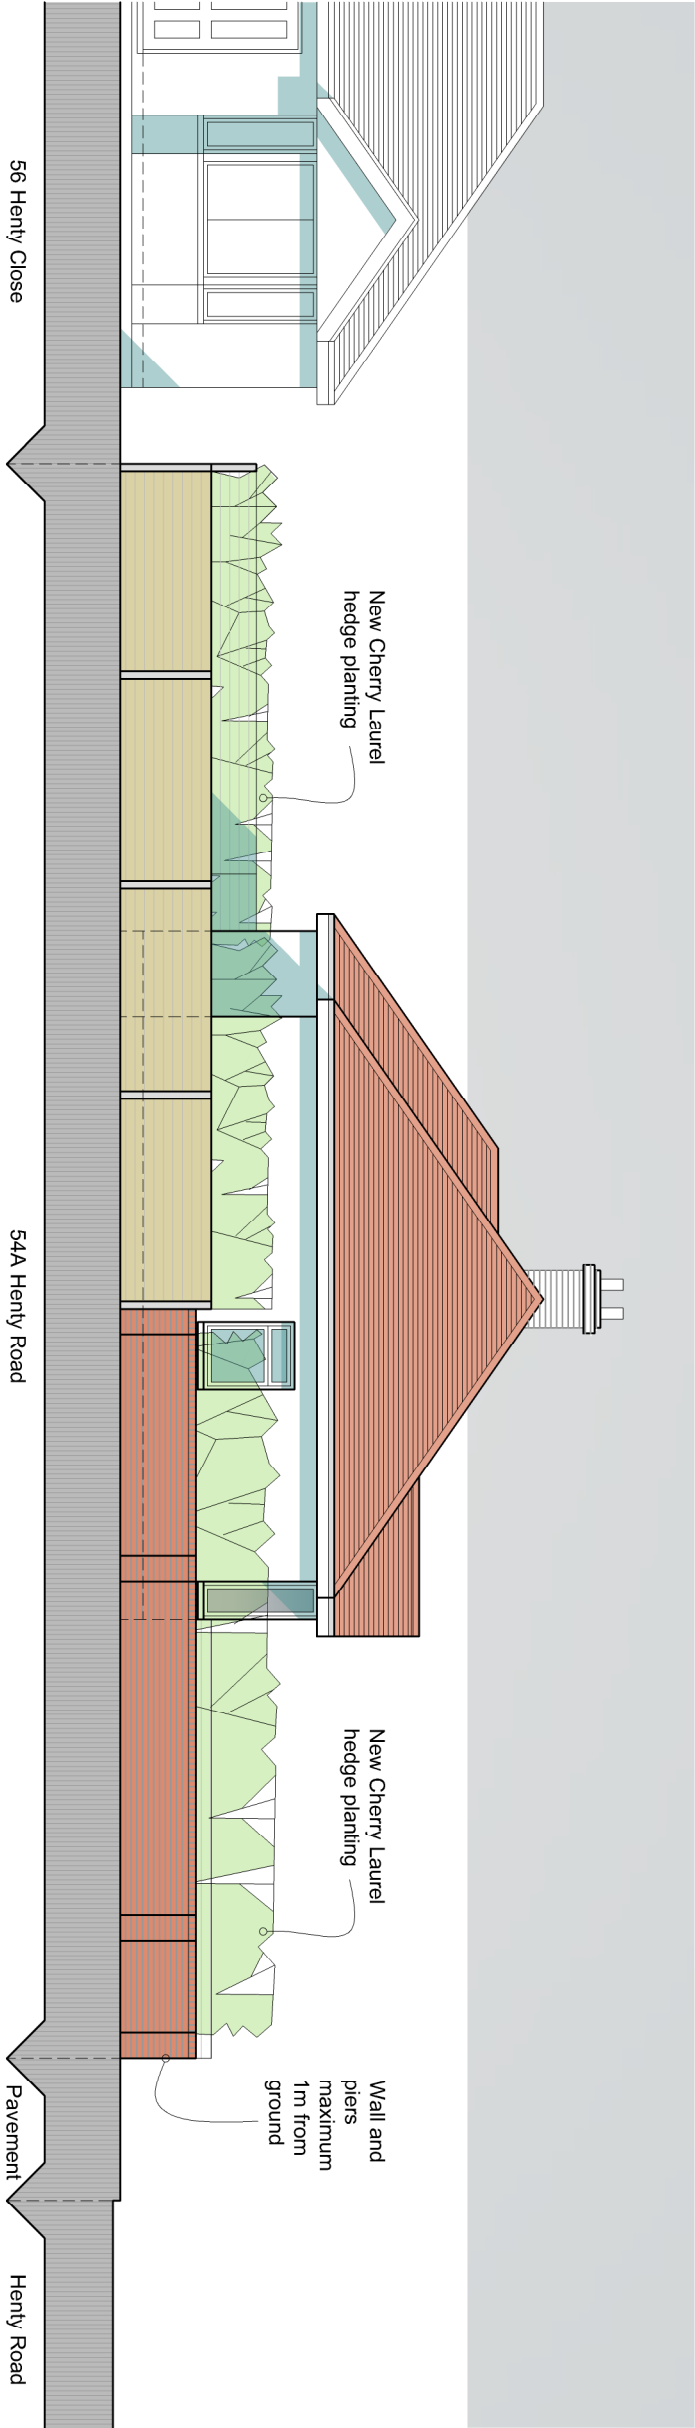

Planning issue

- B

11.11.2025

Minor amendment
- A

04.11.2025

Boundary wall and piers increased to 1m maximum from ground level

rev.	date
------	------

No dimensions to be scaled from this drawing. Any dimensions shown on the drawing should be checked on site.

This drawing has been produced for Planning purposes only and should not be used as a Technical or Building Regulations drawing and must not be used for Construction purposes in any way.

This drawing is copyright and should not be reproduced without the permission of the Architects.

client

Mr Tony Gravenor

project
54A Henty Road
Worthing

drawing
Proposed elevation

scale
Shown@A3

date
Aug 2025

drawn

2d St Johns Road
Hove,
East Sussex
BN3 2FB

tel: 01273 203230
email: info@taarchitects.co.uk



Turner Associates
Architects and Planning Consultants

Proposed side / west elevation facing Henty Close scale 1:100 @A3

