



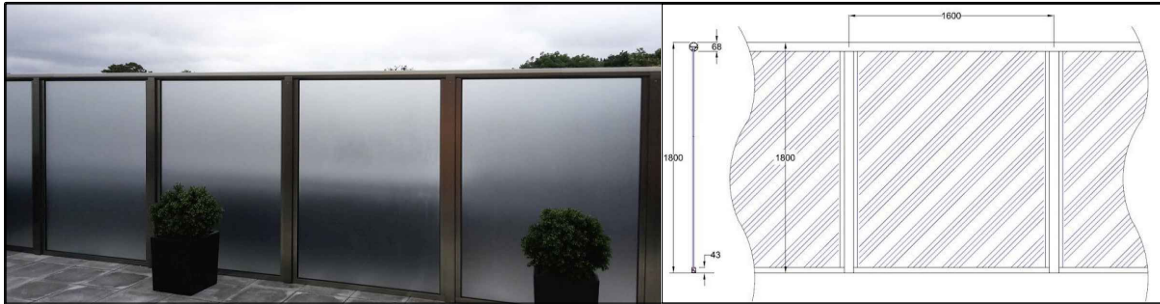

- PRIVACY SCREEN PARAMETERS:
- LENGTH LIMITS FOR NORMAL WIND LOADS: MAX 3000MM WITHOUT POSTS, 1600MM POST SPANS.
 - LENGTH LIMITS FOR SEVERE WIND LOADS: MAX 2300MM WITHOUT POSTS, 1300MM POST SPANS.
 - HEIGHT LIMITS: MAX 1800MM.
 - OPTIONAL EXTRAS: BALCONANO® SELF-CLEANING COATING.
 - COLOUR OPTIONS: SILVER ANODISED (MATT).
 - GLASS: 12MM TOUGHENED WITH 10% WHITE SCREEN PRINT (PRIVACY).

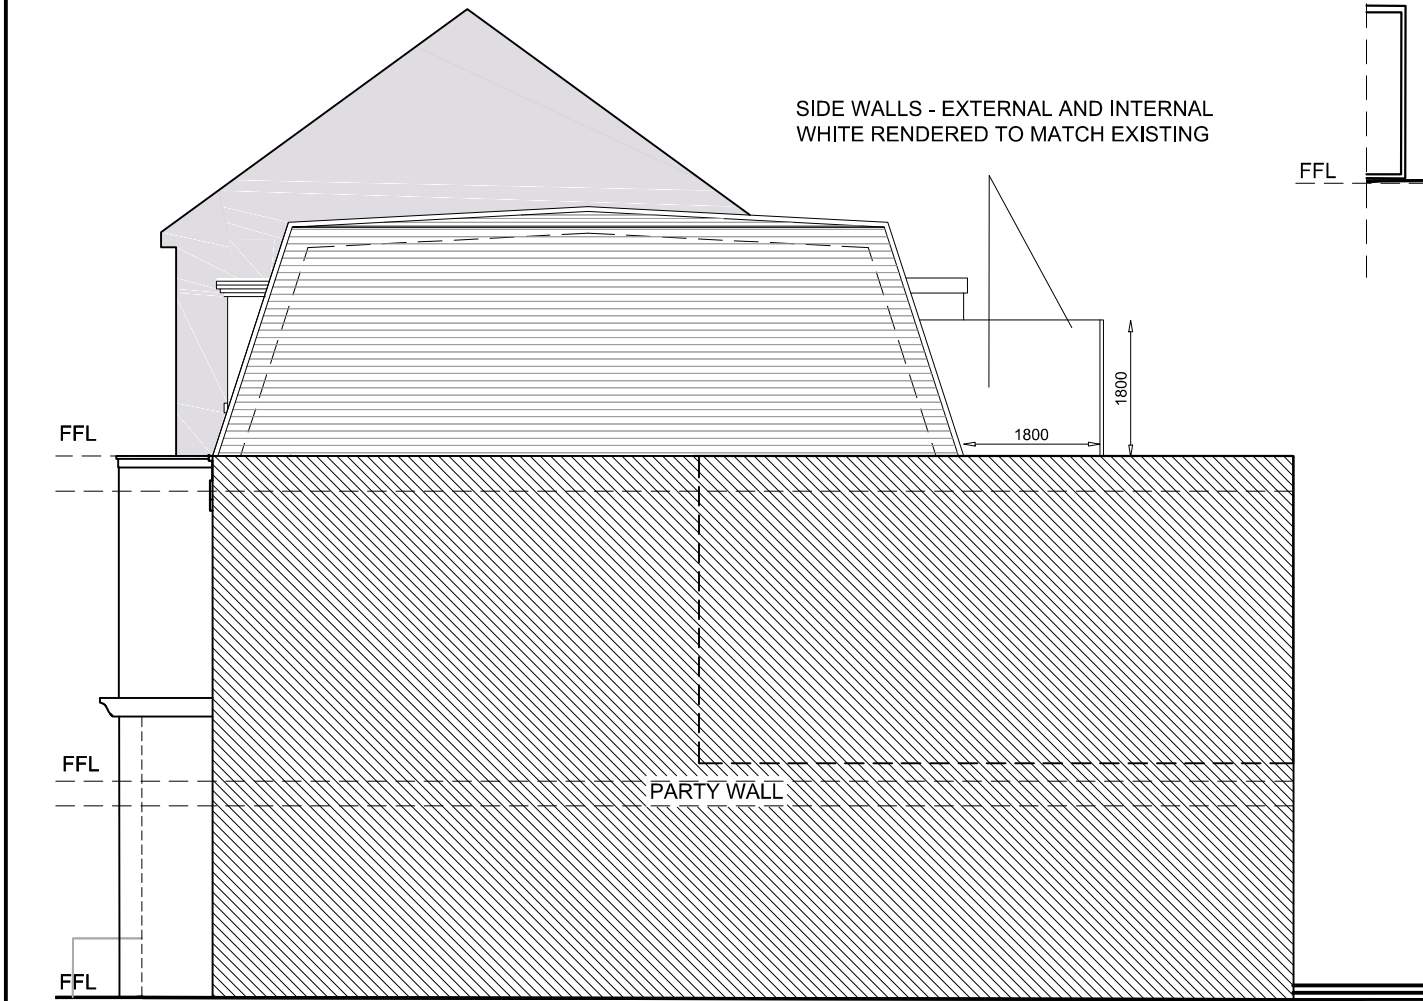


SOUTH ELEVATION
(R/H ELEVATION)





1:100 SCALE in METRES

1 SIDED OBSCURE GLAZED PRIVACY SCREEN WITH
METAL POSTS BETWEEN THE GLAZING

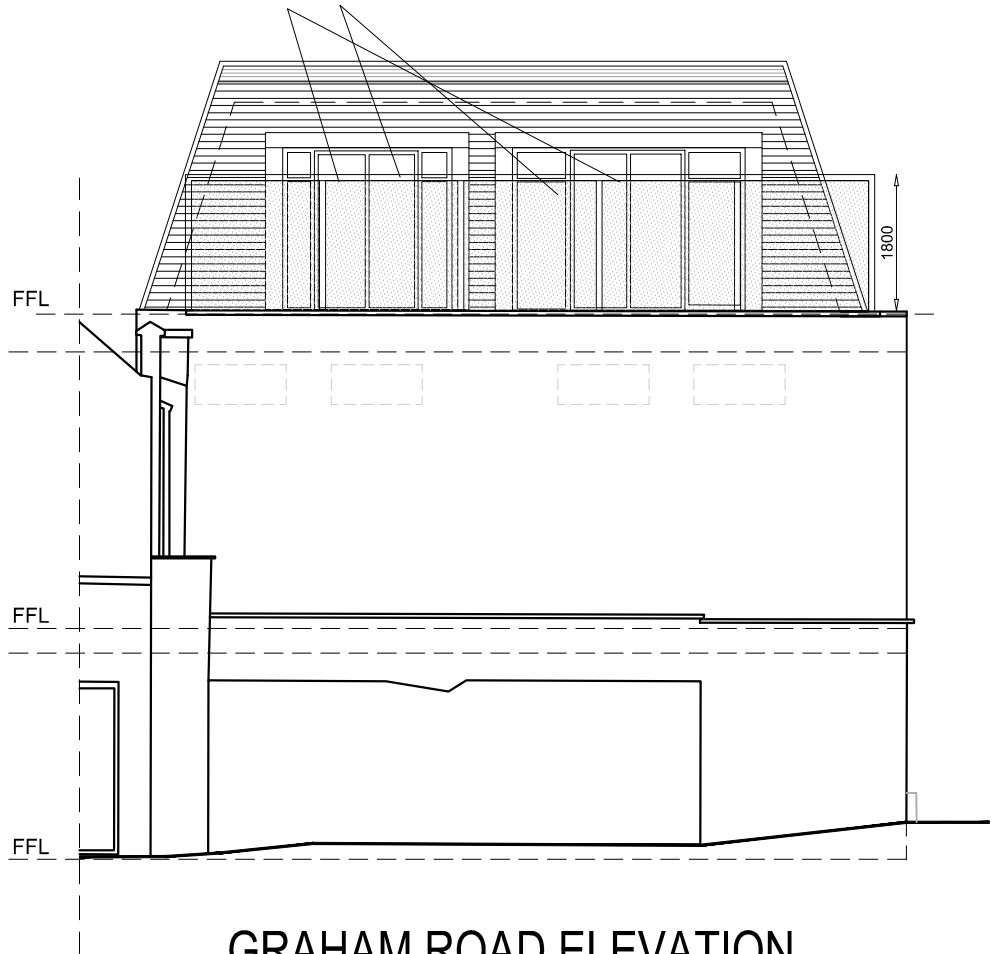

GRAHAM ROAD ELEVATION
EAST ELEVATION

 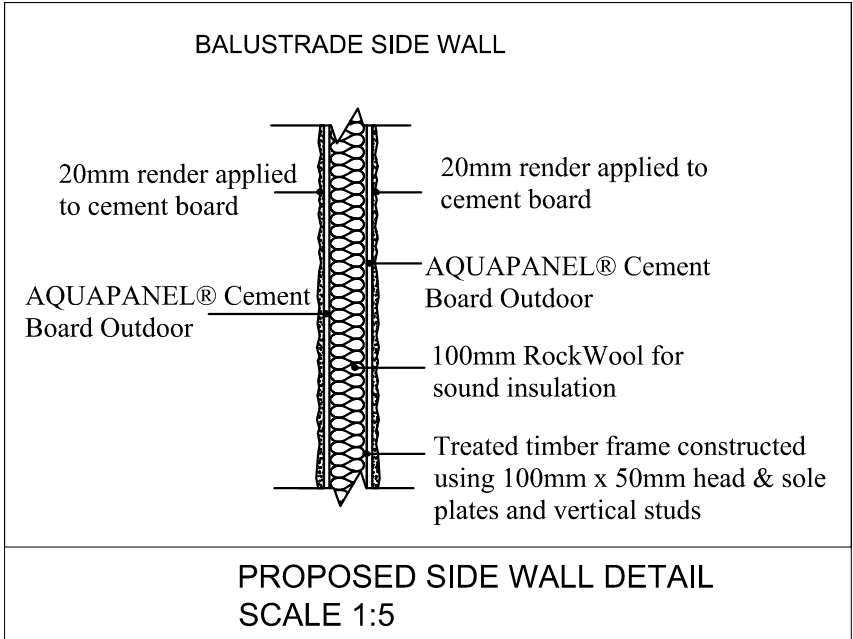

1:5 SCALE in METRES



Studio1, The Hub
3 Drove Road
Newhaven
East sussex
BN9 0AD

t: 01323 325354
t: 01932 506111
t: 0808 1699964 /free/
e: support@staac.co.uk

NOTES:

This drawing is to be read in conjunction with
all relevant Architects and Engineers drawings
Only figured dimensions are to be used for
construction
All dimensions are to be verified on site prior
to work commencing

No.	Description	Date
Client:	Collingwood Batchellor	
Address:	100-108 Montague Street, Worthing, BN11 3HG	
Project:	Condition 3	
Drawing title:	Proposed Elevations	
Project No	21048	
Date	03-07-23	
Drawn by	IA	
Drawing No	P01A	
Scale1:100;1:5@A3		