



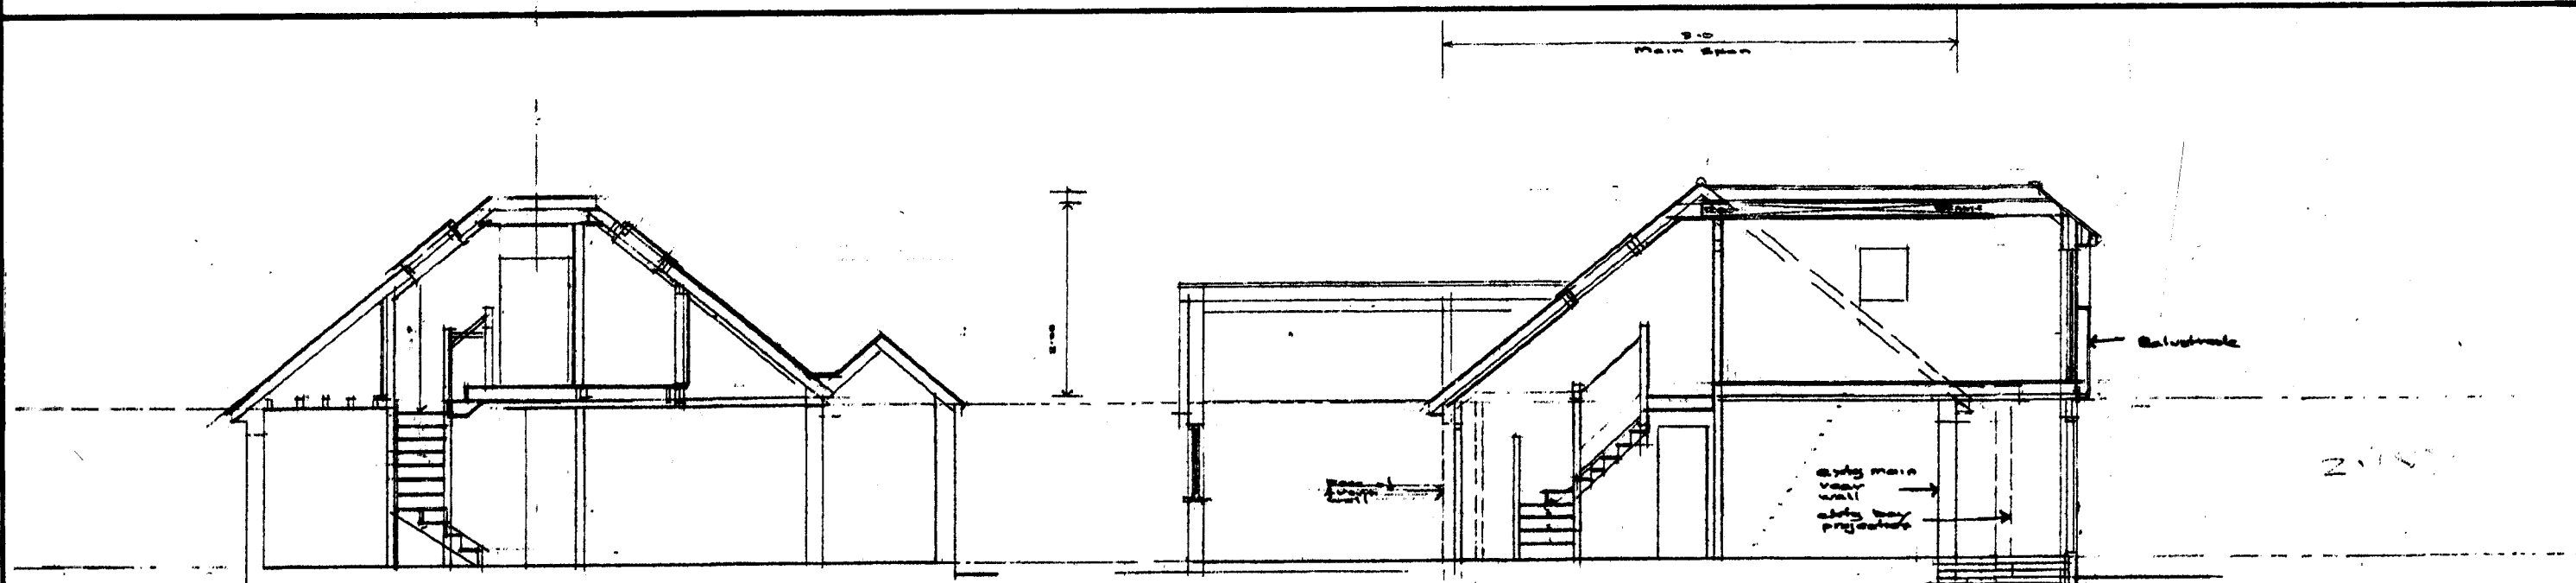


SECTION A-A


SECTION B-B

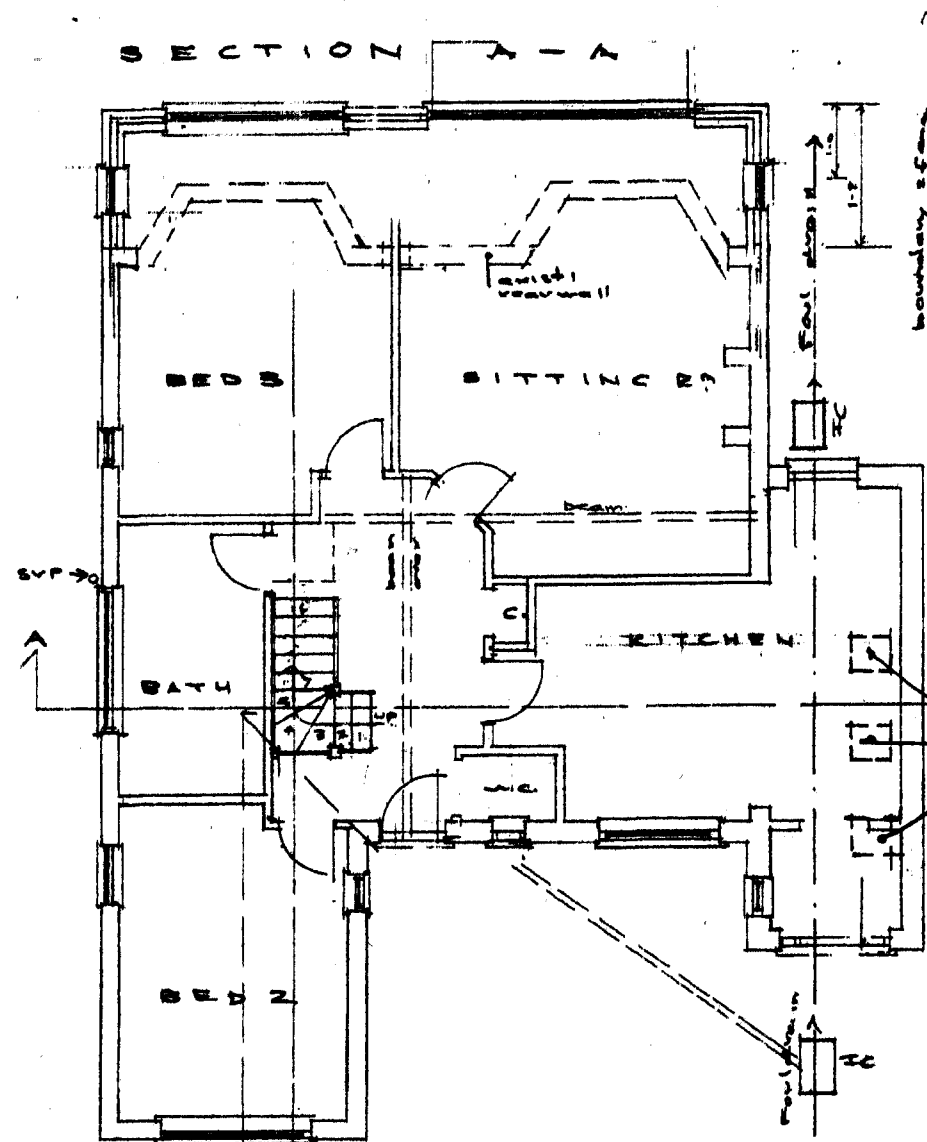

GROUND FLOOR

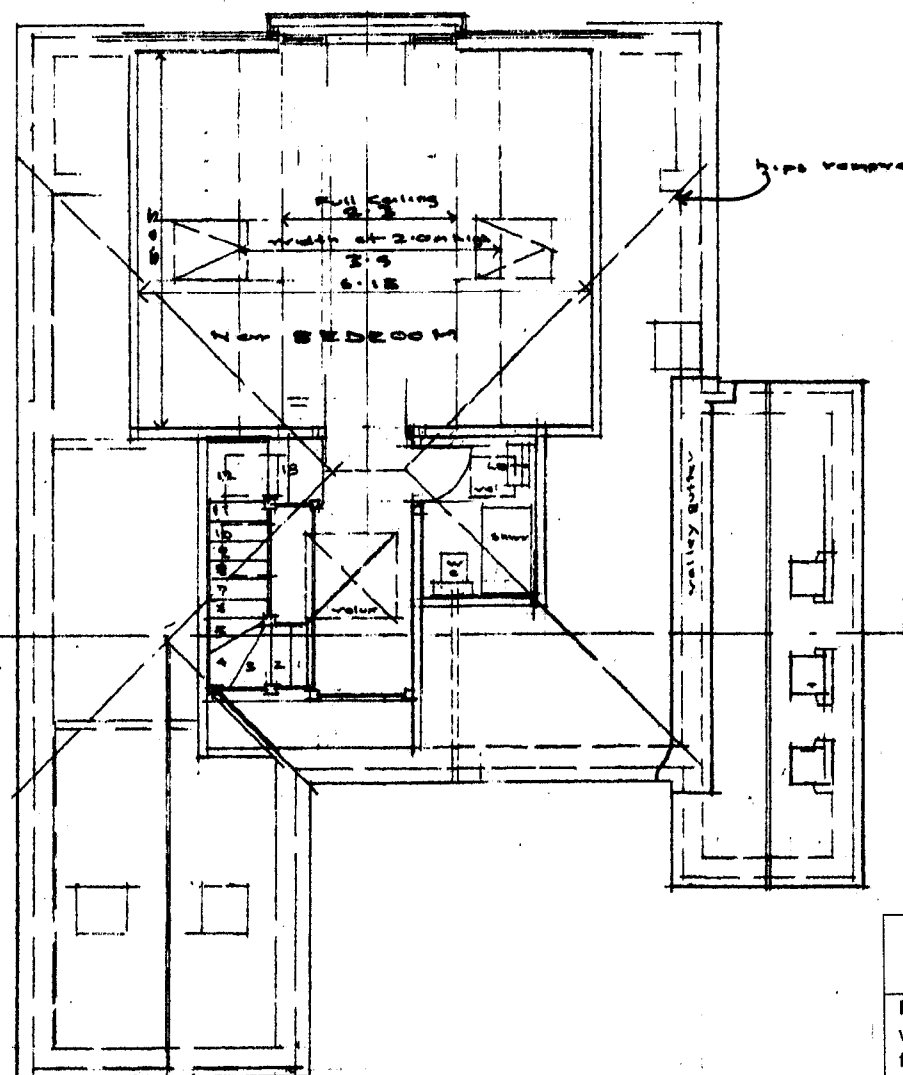

FIRST FLOOR

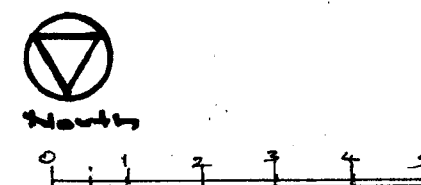

Floor Plans and Sections as Proposed		<u>PHILIP J CLAY</u> ARCHITECTURAL DESIGN TELEPHONE -01903 815889	
Project: Part Rear Extensions with new rear roof extension and first floor room 4 Offington Court Worthing BN14 9PF CLIENTS: Ms H. Dilley			
<u>Scale & plan size</u>	<u>DWG. NO.</u>	P. J. Clay Oct. '25	
1:100 at A3	2346 - 9 Rev 1	Jan '26	