
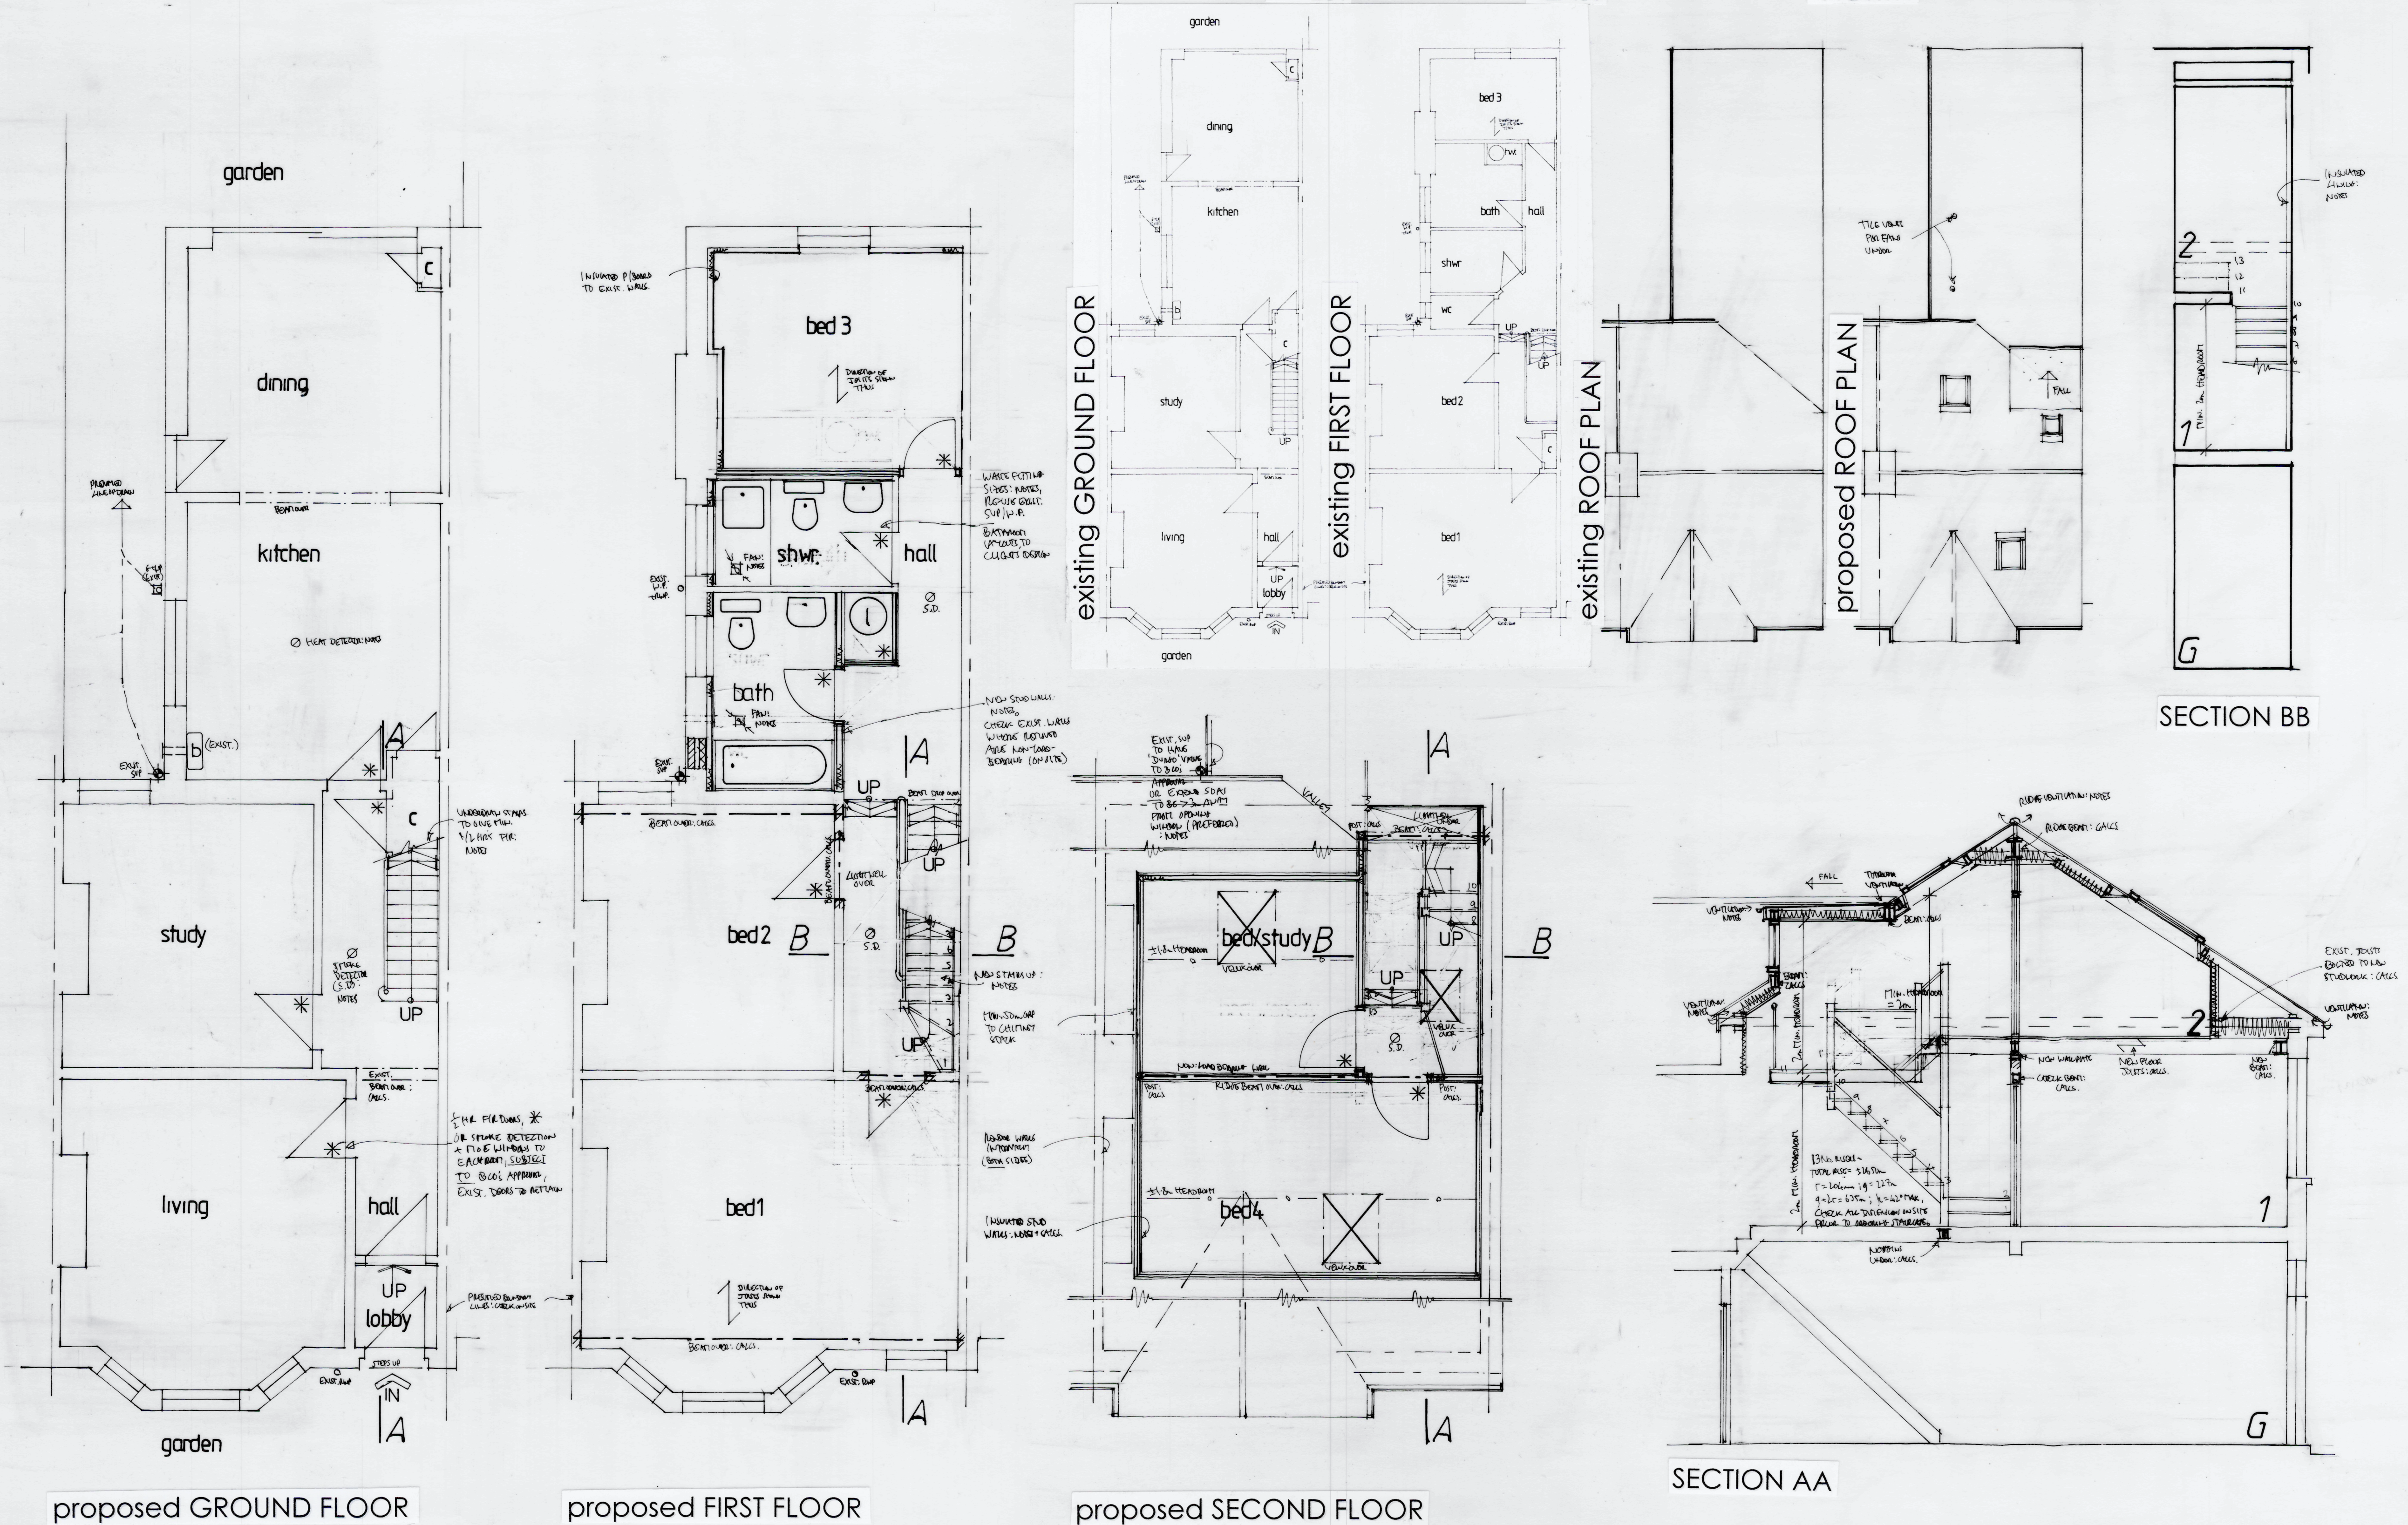


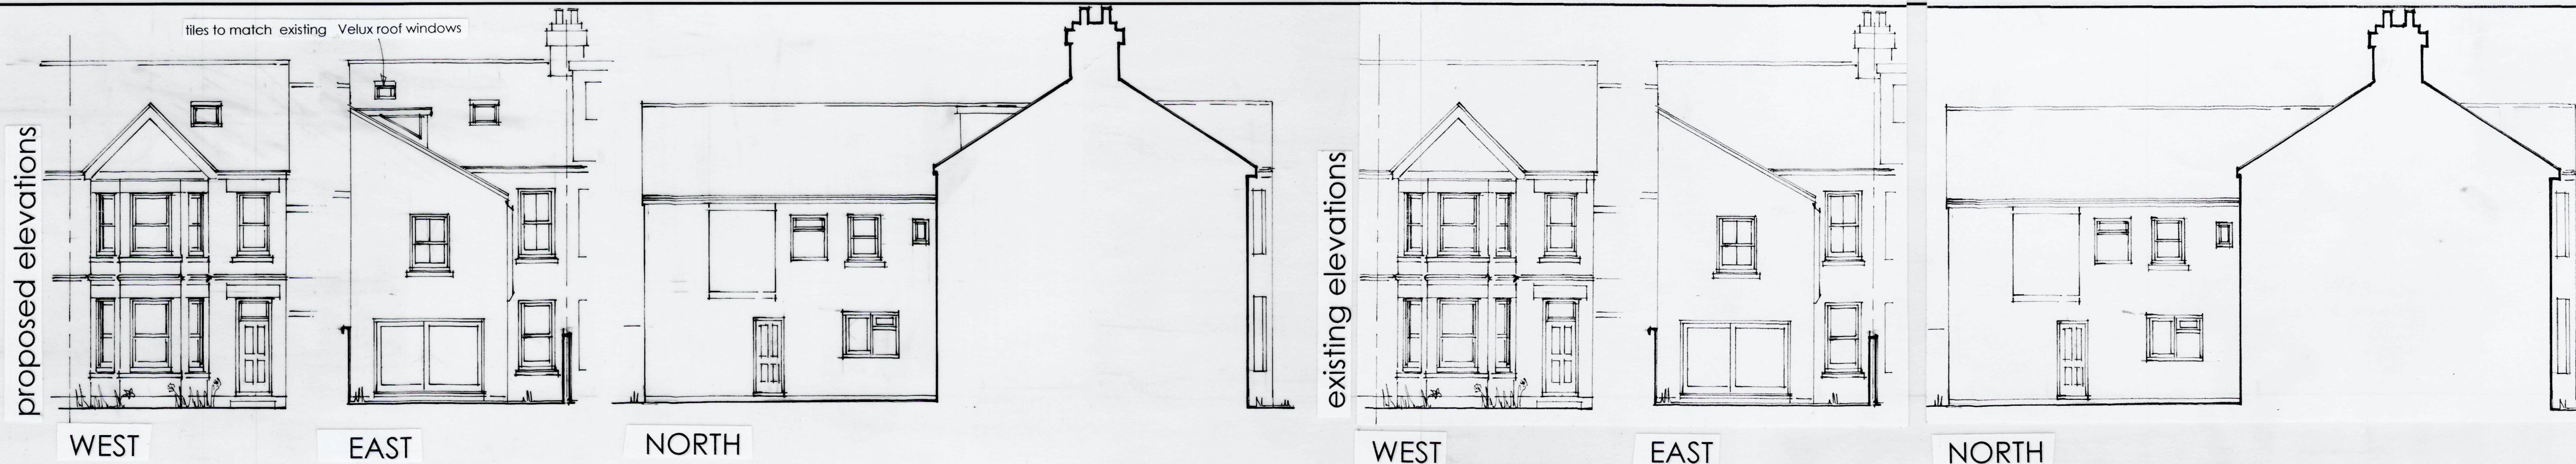

NOTES:
All dimensions must be checked on site and not scaled from this drawing.
EXCEPT FOR PLANNING PURPOSES
FOR PLANNING + BUILDING REGULATIONS ONLY
NOT CONSTRUCTION ISSUE
TO BE READ IN CONJUNCTION WITH ENGINEER'S DESIGN

BLOCK PLAN 1,500
TENANT ROAD
BOSCHARD CT.
SANDS CT.
WINCHESTER ROAD
SITE PLAN 1,1250

Date	Revisions
2/1/25	SCALE BASE + SECTION BB ADDED
1/1/25	UPDATED TO CLIENT'S REQUIREMENTS

©copyright
CANNING-ERICSSON LTD 2025

Client
Mr Hills and Ms Longhurst

Job Title
PROPOSED LOFT CONVERSION
TO CREATE TWO BEDROOMS
AND BATHROOM
AT 5 WINCHESTER ROAD,
WORTHING, WEST SUSSEX, BN11 4DJ.

Drawing Title
EXISTING & PROPOSED PLANS,
SECTIONS, SITE PLANS
& ELEVATIONS

Scale
1,50 1,100

Date
April 2025

Drawn by
CANNING-E LTD

Drg No.
3525/01

Rev.
B