



NOTES

- No critical dimensions are to be scaled from this drawing (except for planning purposes)
- It is the contractor's responsibility to ensure that all work is carried out in accordance with Local Authority and N.H.D.C. requirements and that all plumbing and electrical work complies with the current regulations of the area water board and electricity board.
- Any works carried out prior to the receipt of the necessary approvals are the responsibility of the client.
- Whilst every effort has been made to obtain accurate information on the existing structure or site, it is essential that the contractor or client check at every stage and notify the Designer of any discrepancies.



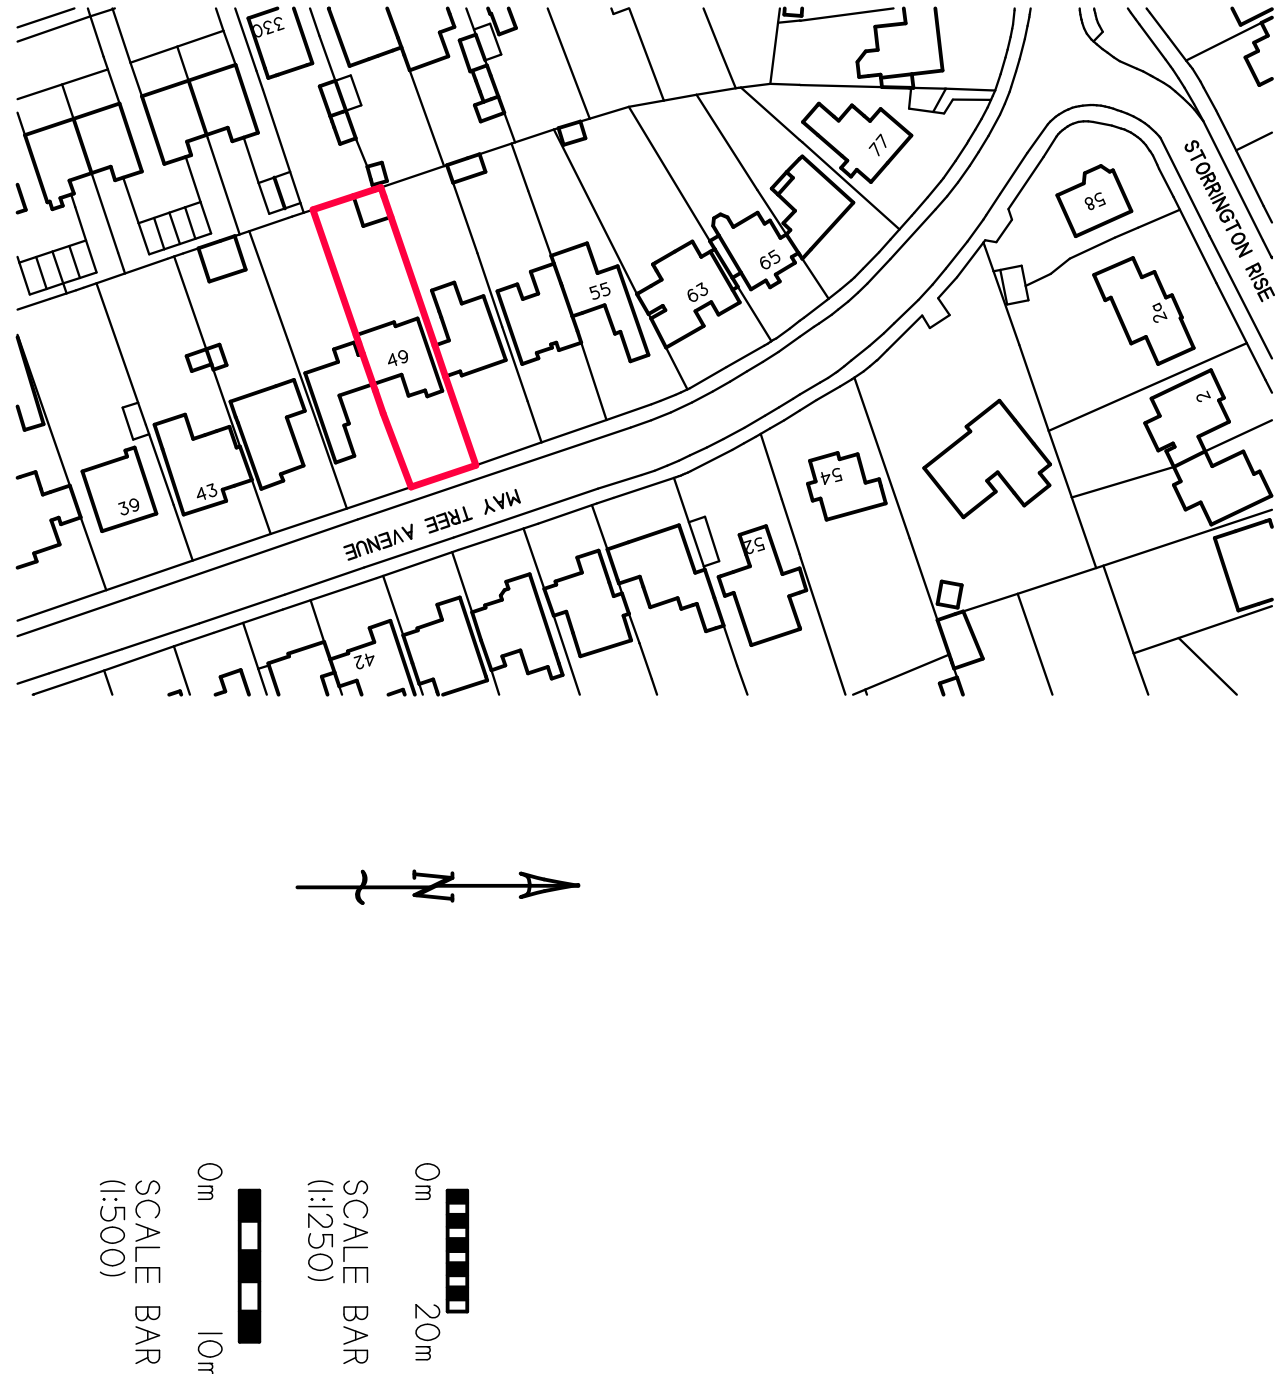


Location Plan 1:250

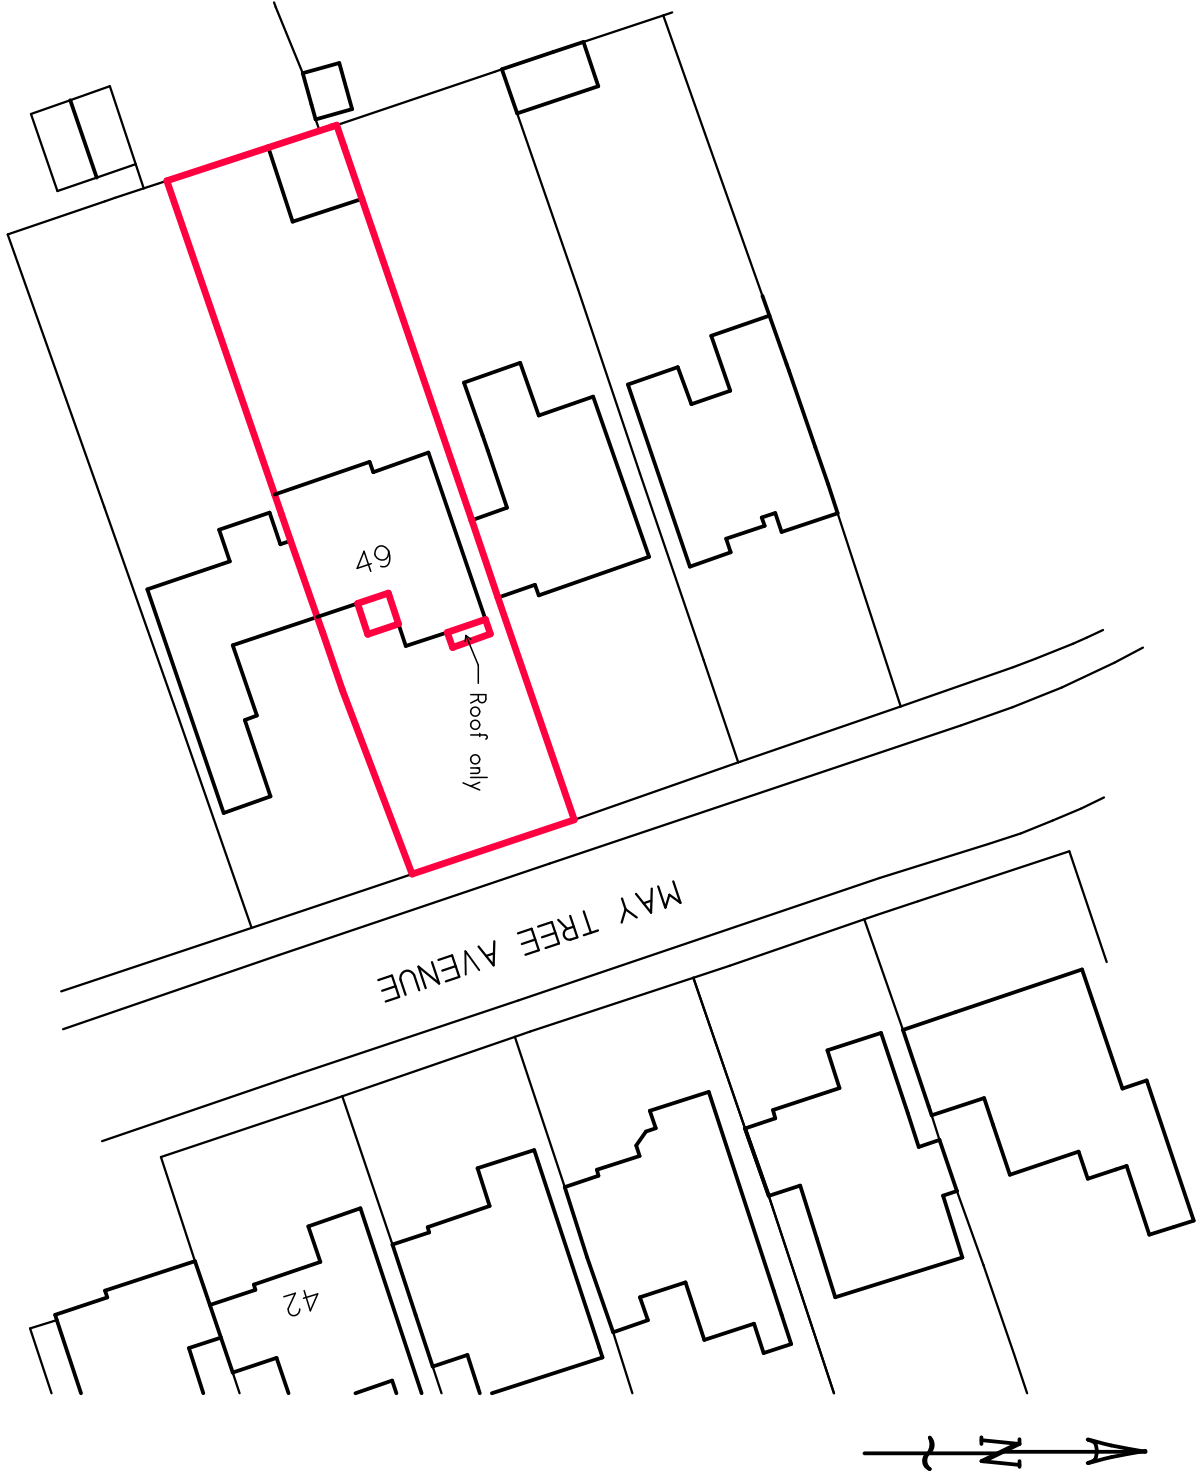


Site Plan 1:500


PROPOSED AMENDMENT

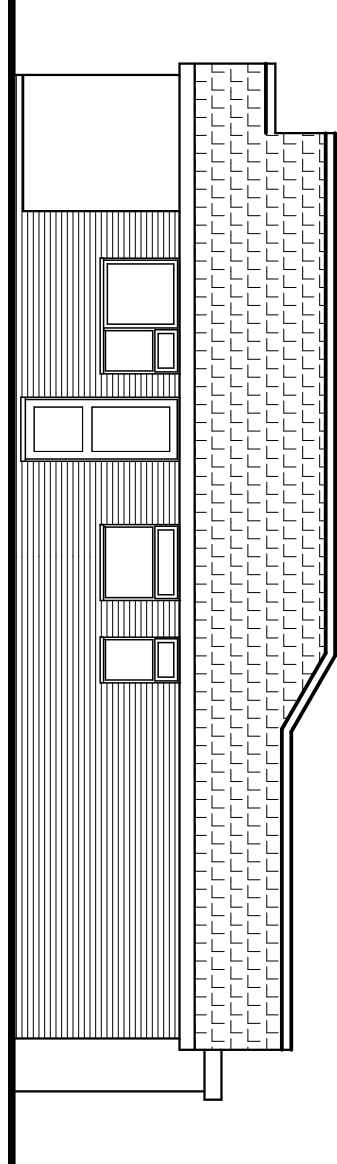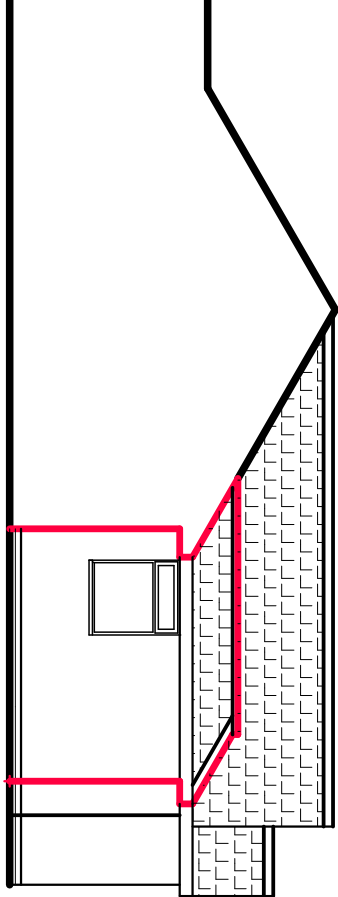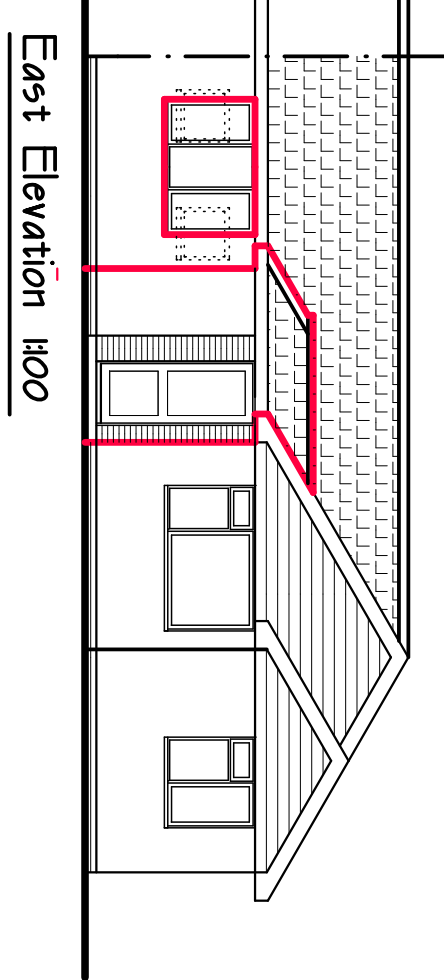

No Change

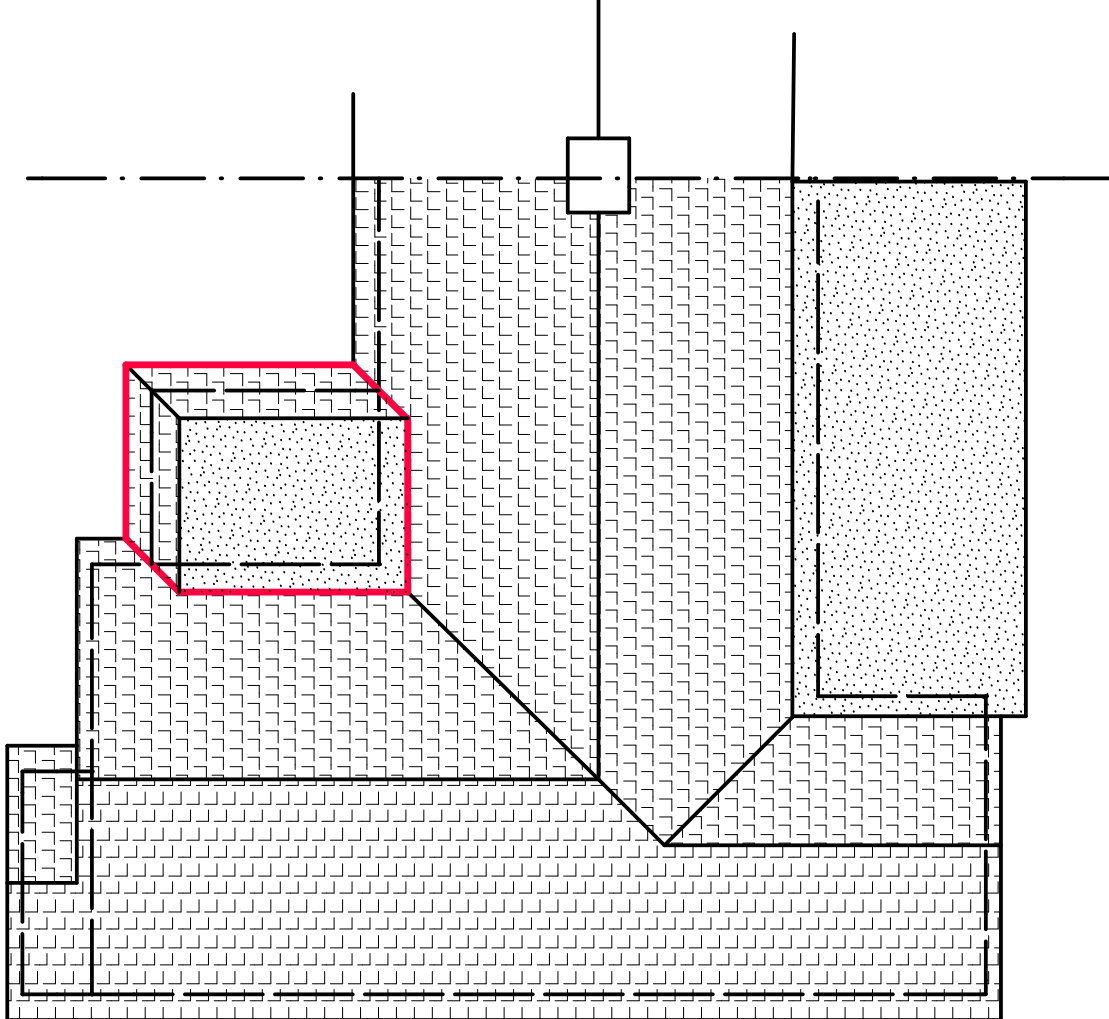


Roof Plan 1:100




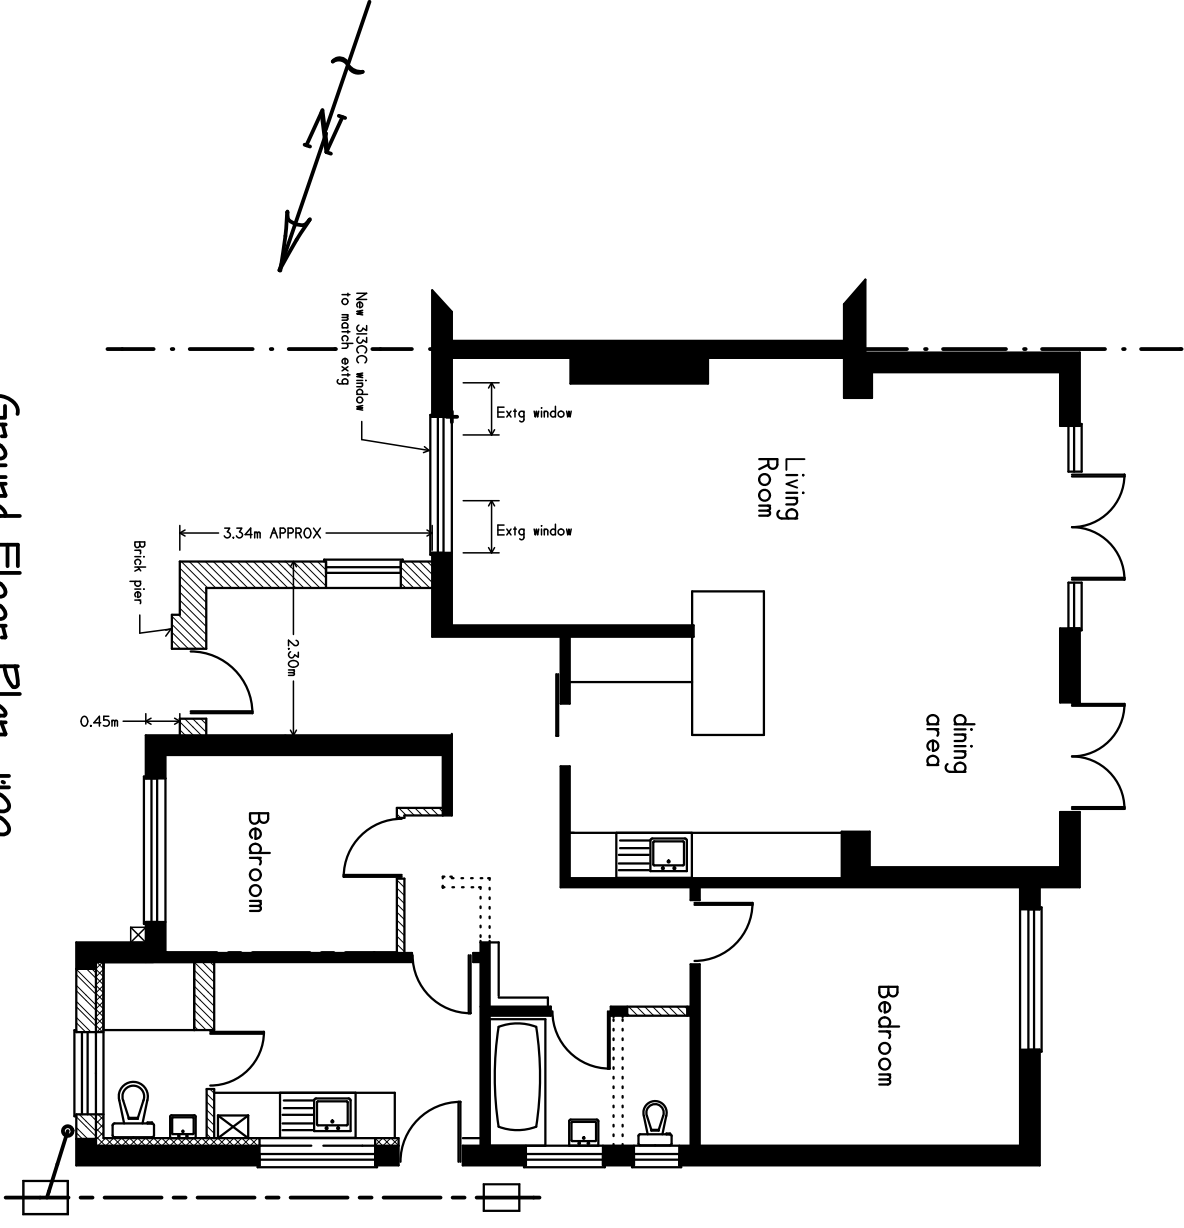


Ground Floor Plan 1:100


ALL MATERIALS ARE TO MATCH EXISTING

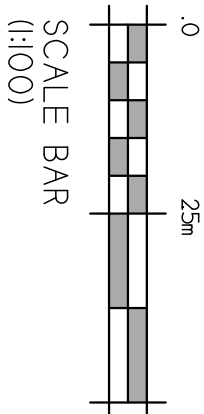

EXISTING APPROVED

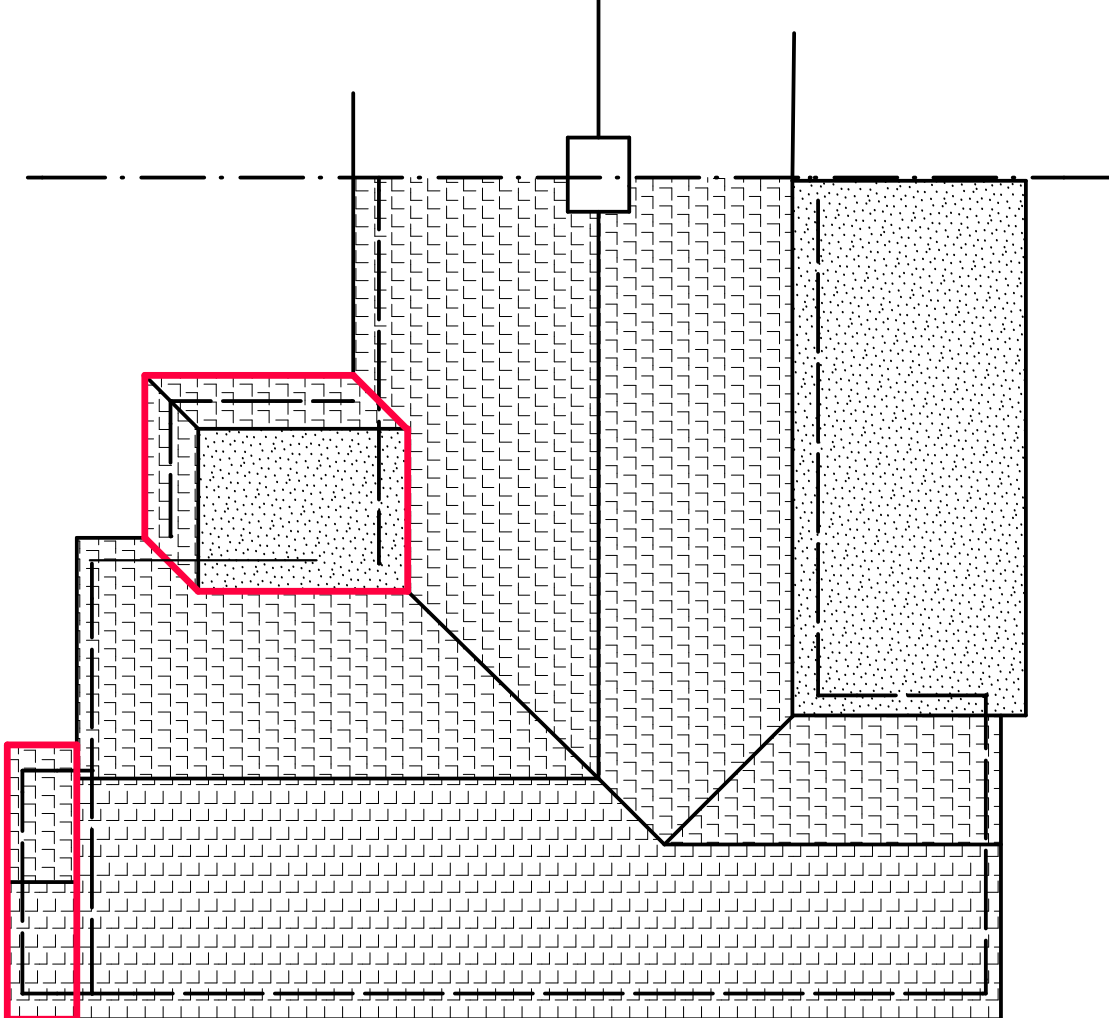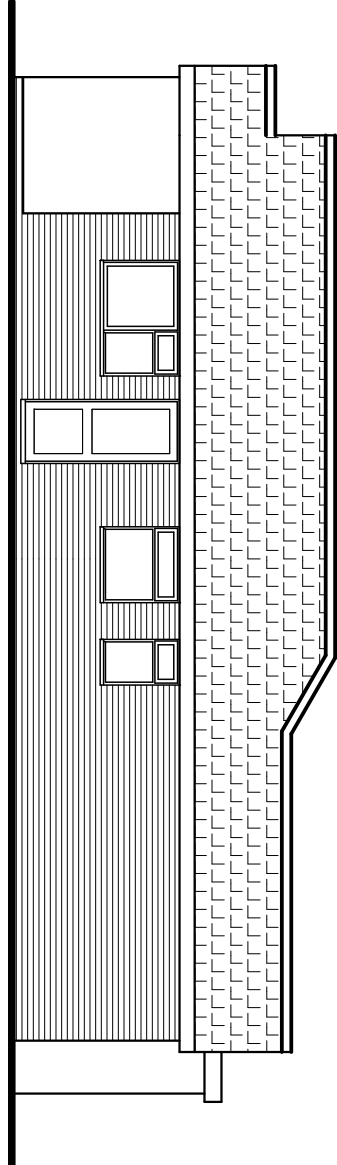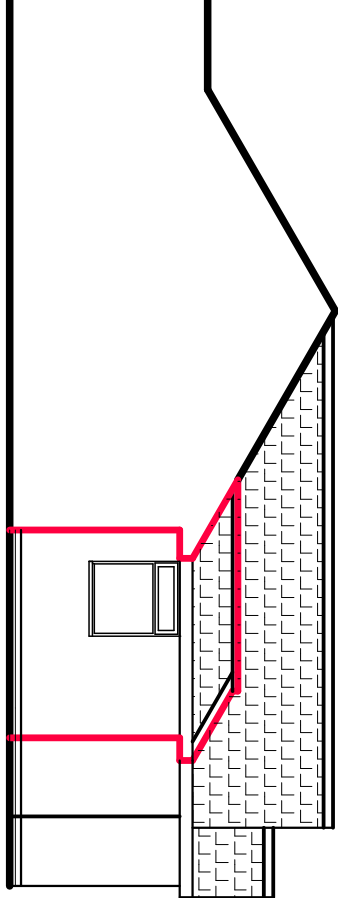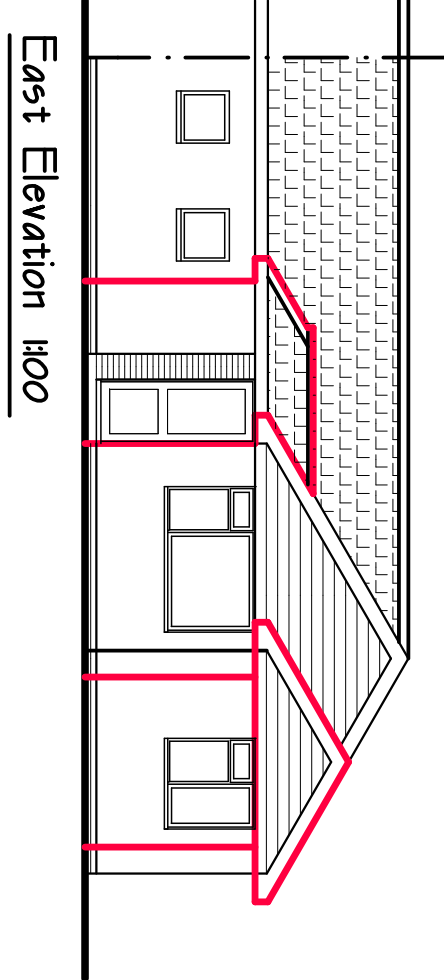

Roof Plan 1:100

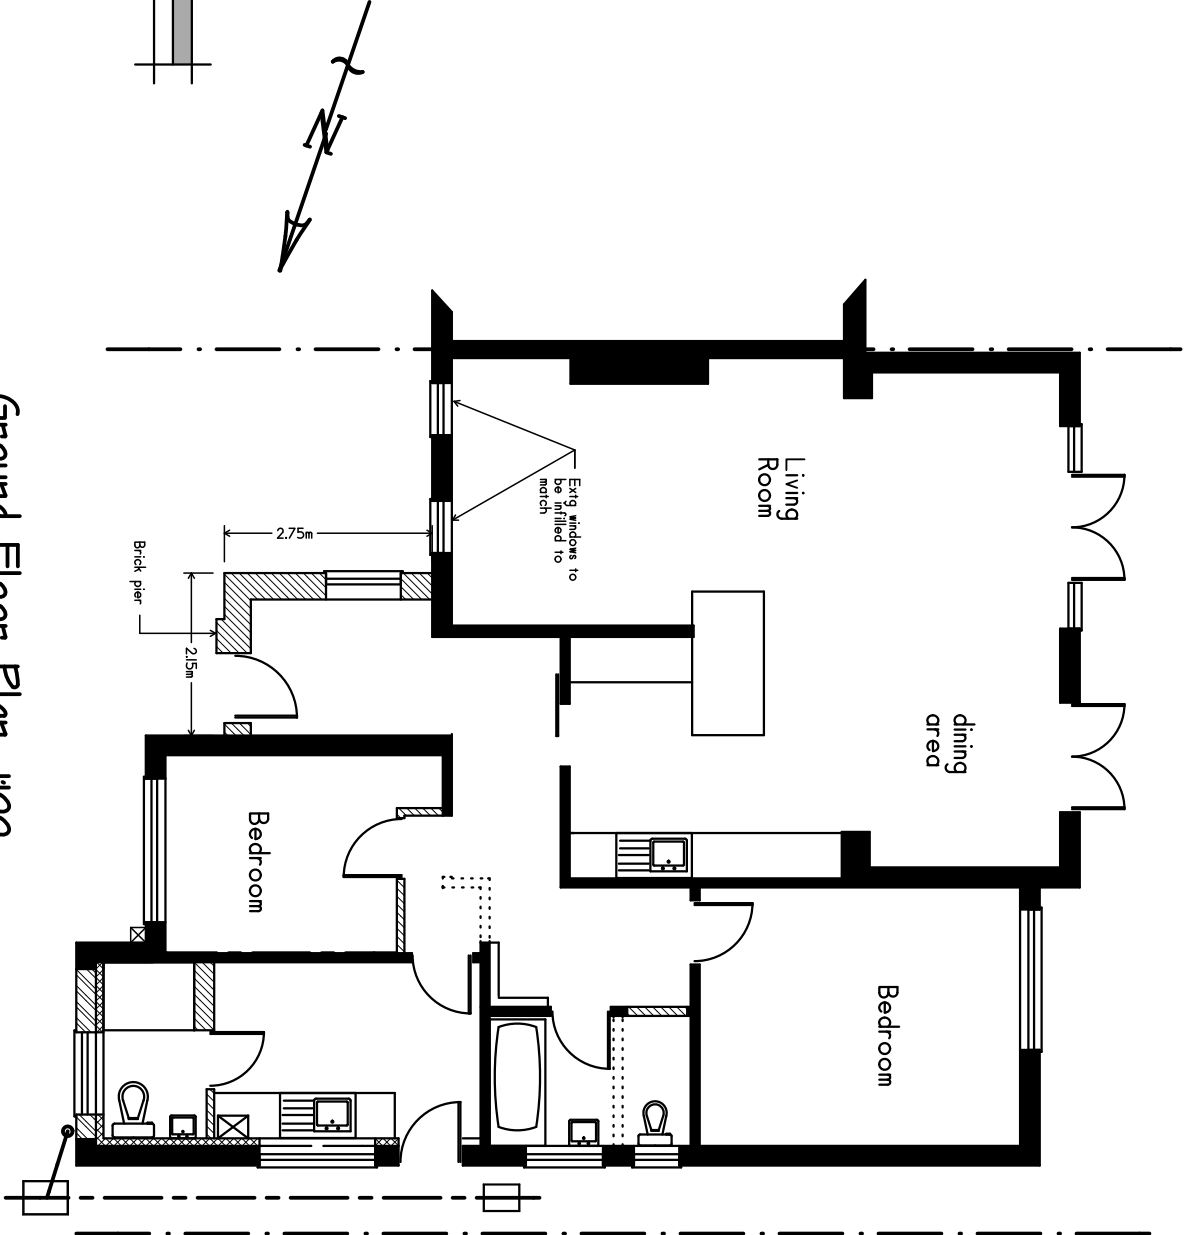

Ground Floor Plan 1:100

A1

Clive C. Gibbs	
BUILDING CONSULTANT	
30 Coleridge Close	
Goring by Sea	
Worthing, West Sussex	
SCALE	As shown
DATE	April 26
DRAWN BY	CG
CHECKED BY	
DRAWING No.	25/2210-3
REV	