
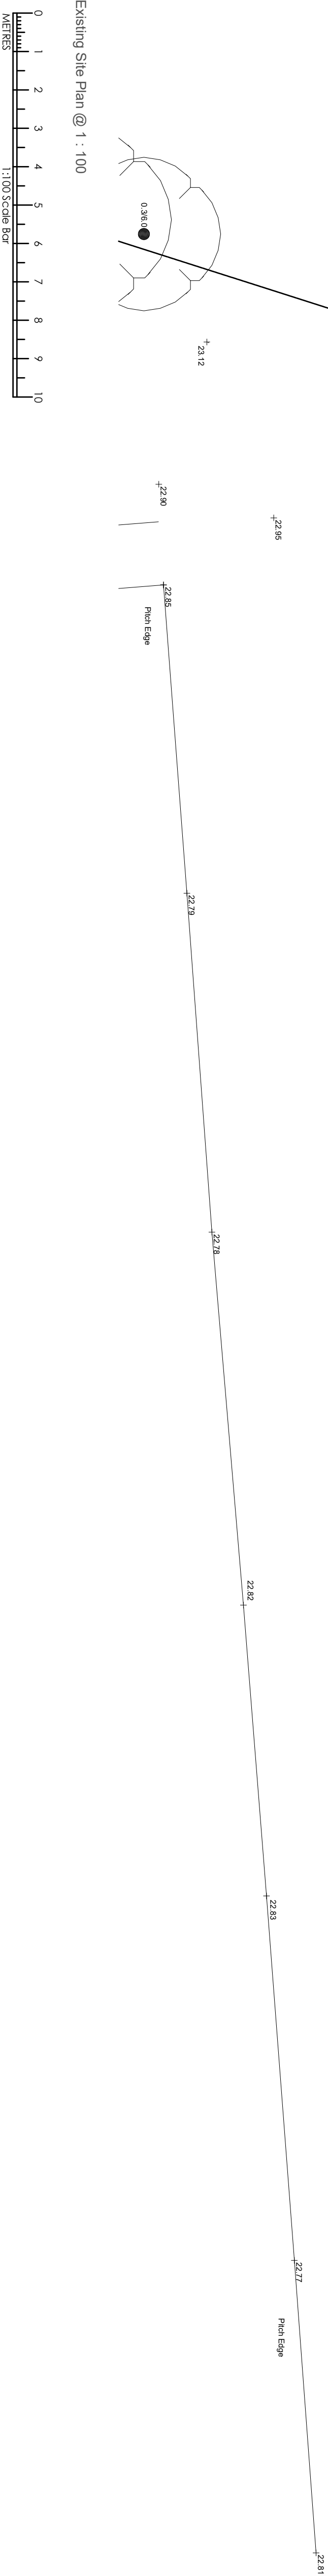


This drawing is copyright and may not be copied or reproduced without the written consent of Frioia Brady Architectural Services.

The contractor is responsible for setting out and must check all levels and dimensions prior to work being put in hand.

Responsibility is not accepted for errors made by others in scaling from this drawing. All construction information should be taken from figured dimensions. The designer is to be immediately notified of any suspect omissions or discrepancies.

Indicates demolished original construction

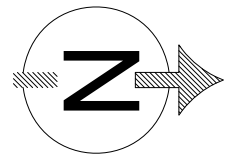

Existing Site Plan @ 1 : 100



Rev. A 16.12.25 Underground drainage updated to reflect site conditions FB

	Frioia Brady Architectural Services	
	TEL: 07960 259756 www.fbrarchitectural.co.uk	
Site Location :	Worthing United Youth FC, Hill Barn Lane, Worthing, BN14 9QE	
Project Name :	Replacement Club House	
Drawing Name :	Existing Site Plan	
Drawing No :	FB24-0907 EX02A	
Date :	5th September 2025	
Scale :		1 : 100 @ A1