



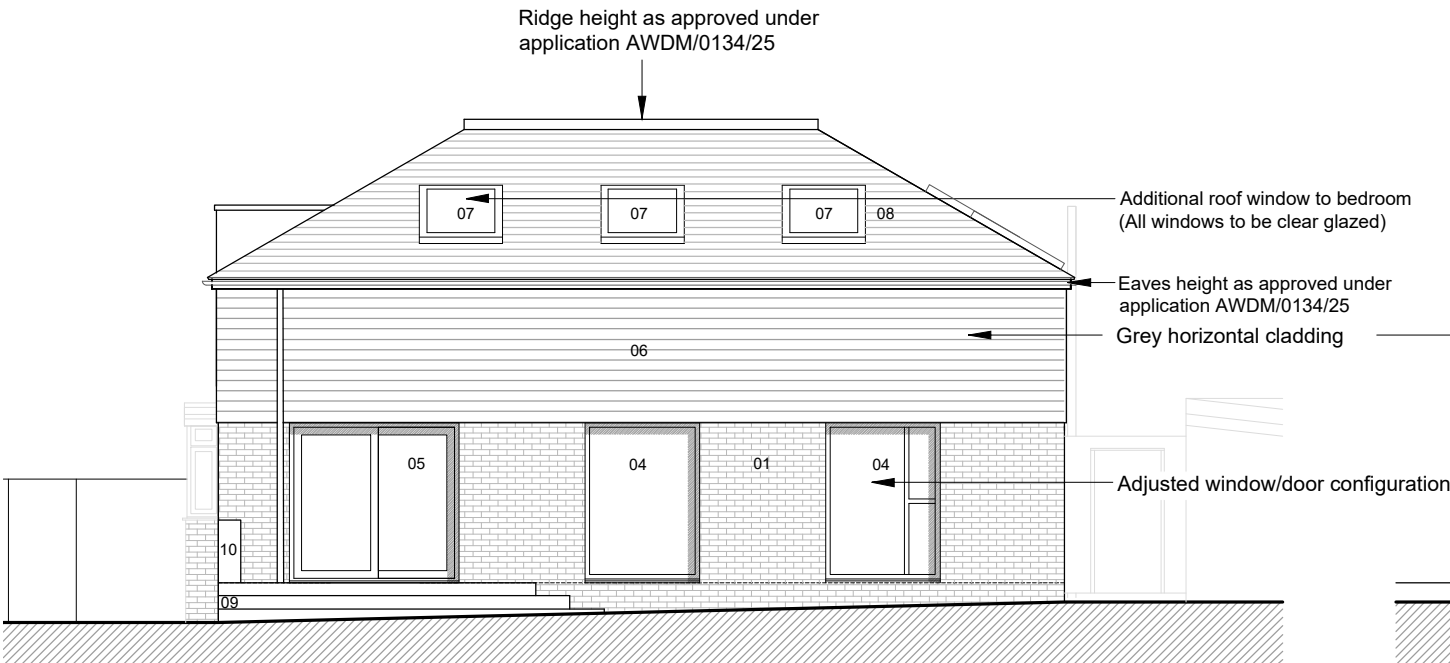

Proposed South Elevation
Scale 1:100 @ A3

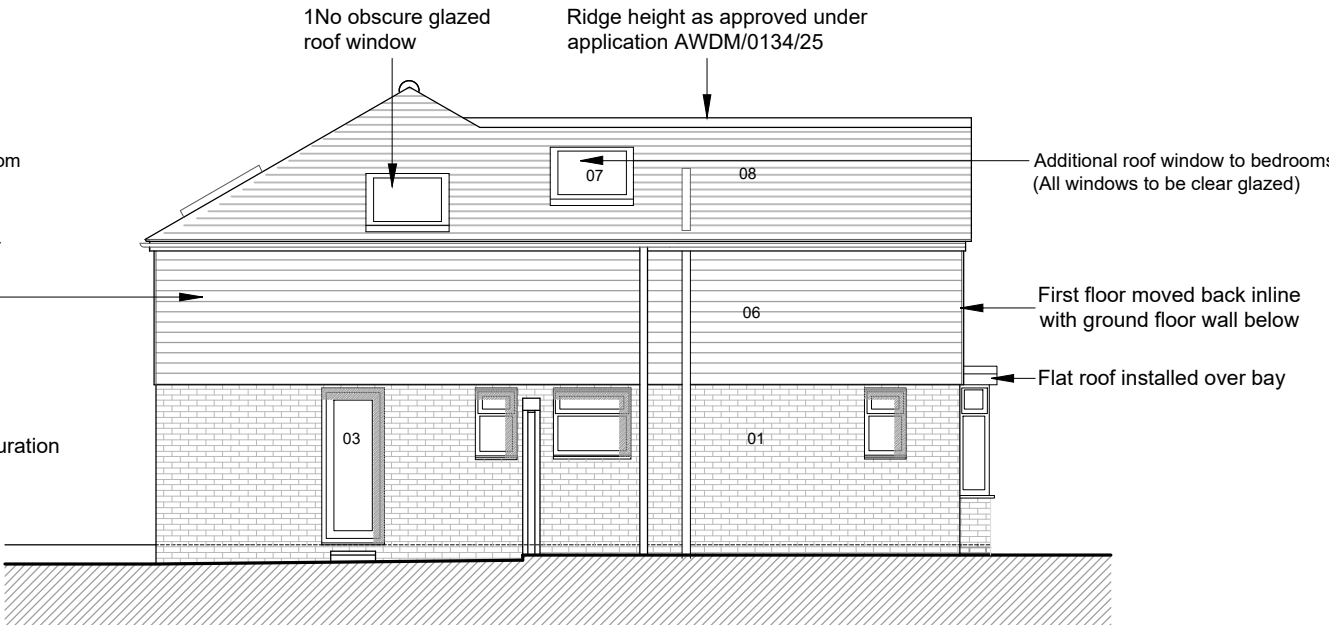

Proposed East Elevation
Scale 1:100 @ A3

0 1m 3m 5m
1:100

Thoughtfully Designed Objects, Spaces & Places
HOLLAND_WORKS

Hollandworks.co.uk

General Notes: 1. Do not scale drawings. Dimensions govern. 2. All dimensions are in millimeters unless noted otherwise.
3. All dimensions shall be verified on site before proceeding with the work. 4. Designer HW. shall be notified in writing of any discrepancies.

Material Legend

- 01 Existing Brickwork
- 02 Existing hard Landscaping
- 03 Door replaced grey frame
- 04 New full height window
- 05 Proposed Sliding doorset grey frame
- 06 Proposed Horizontal grey cladding
- 07 Proposed roof window (Velux or similar) clear glazed
- 08 Proposed Concrete plain tiles (Red/brown)
- 09 Proposed terrace
- 10 Proposed planter

Key

REV	DATE	DESCRIPTION
A	10.08.26	Obscure glazed roof window & new position on roof indicated

Project	2 Central Avenue, Worthing	
	Drawing Title Proposed South & East Elevations	
Scale/Format	1.100 / A3	First Issue 26. 06. 2026
Drawing No.	25.05_025 REV A	Status PLANNING