




Existing Ground Floor Plan
Scale 1:100 @ A3

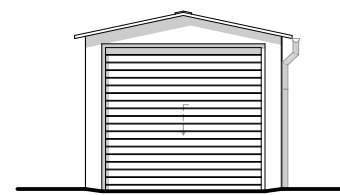


Existing Side (West) Elevation
Scale 1:100 @ A3

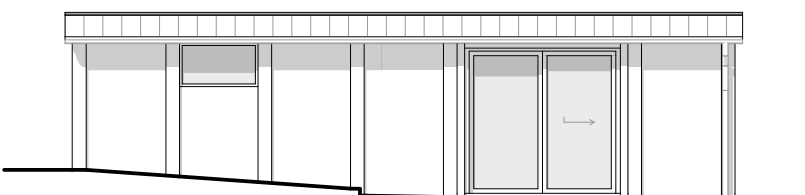


Existing Front (South) Elevation
Scale 1:100 @ A3

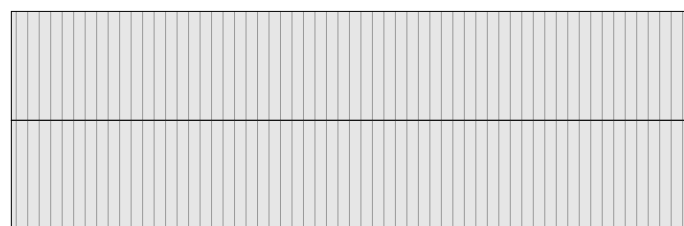

Existing Roof Plan
Scale 1:100 @ A3

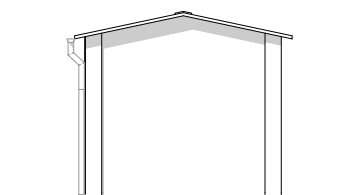

Existing Side (East) Elevation
Scale 1:100 @ A3

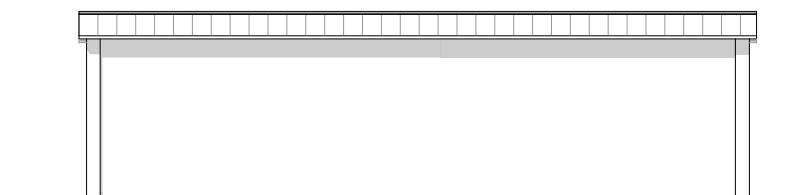

Existing Rear (North) Elevation
Scale 1:100 @ A3



Sheridan House
112 - 116 Western Road
Hove, BN3 1DD

01273 980820
brighton@pmr-architecture.co.uk
www.pmr-architecture.co.uk

Client: Roberta Rampazzo
Project: 18 Poulters Lane, Worthing, BN14 7SP
Drawing Title: Existing Drawings
Drawing No: 24.32_PL_002
Revision:
Date: April 2026
Status: PLANNING
Scale: 1:100 @ A3

