



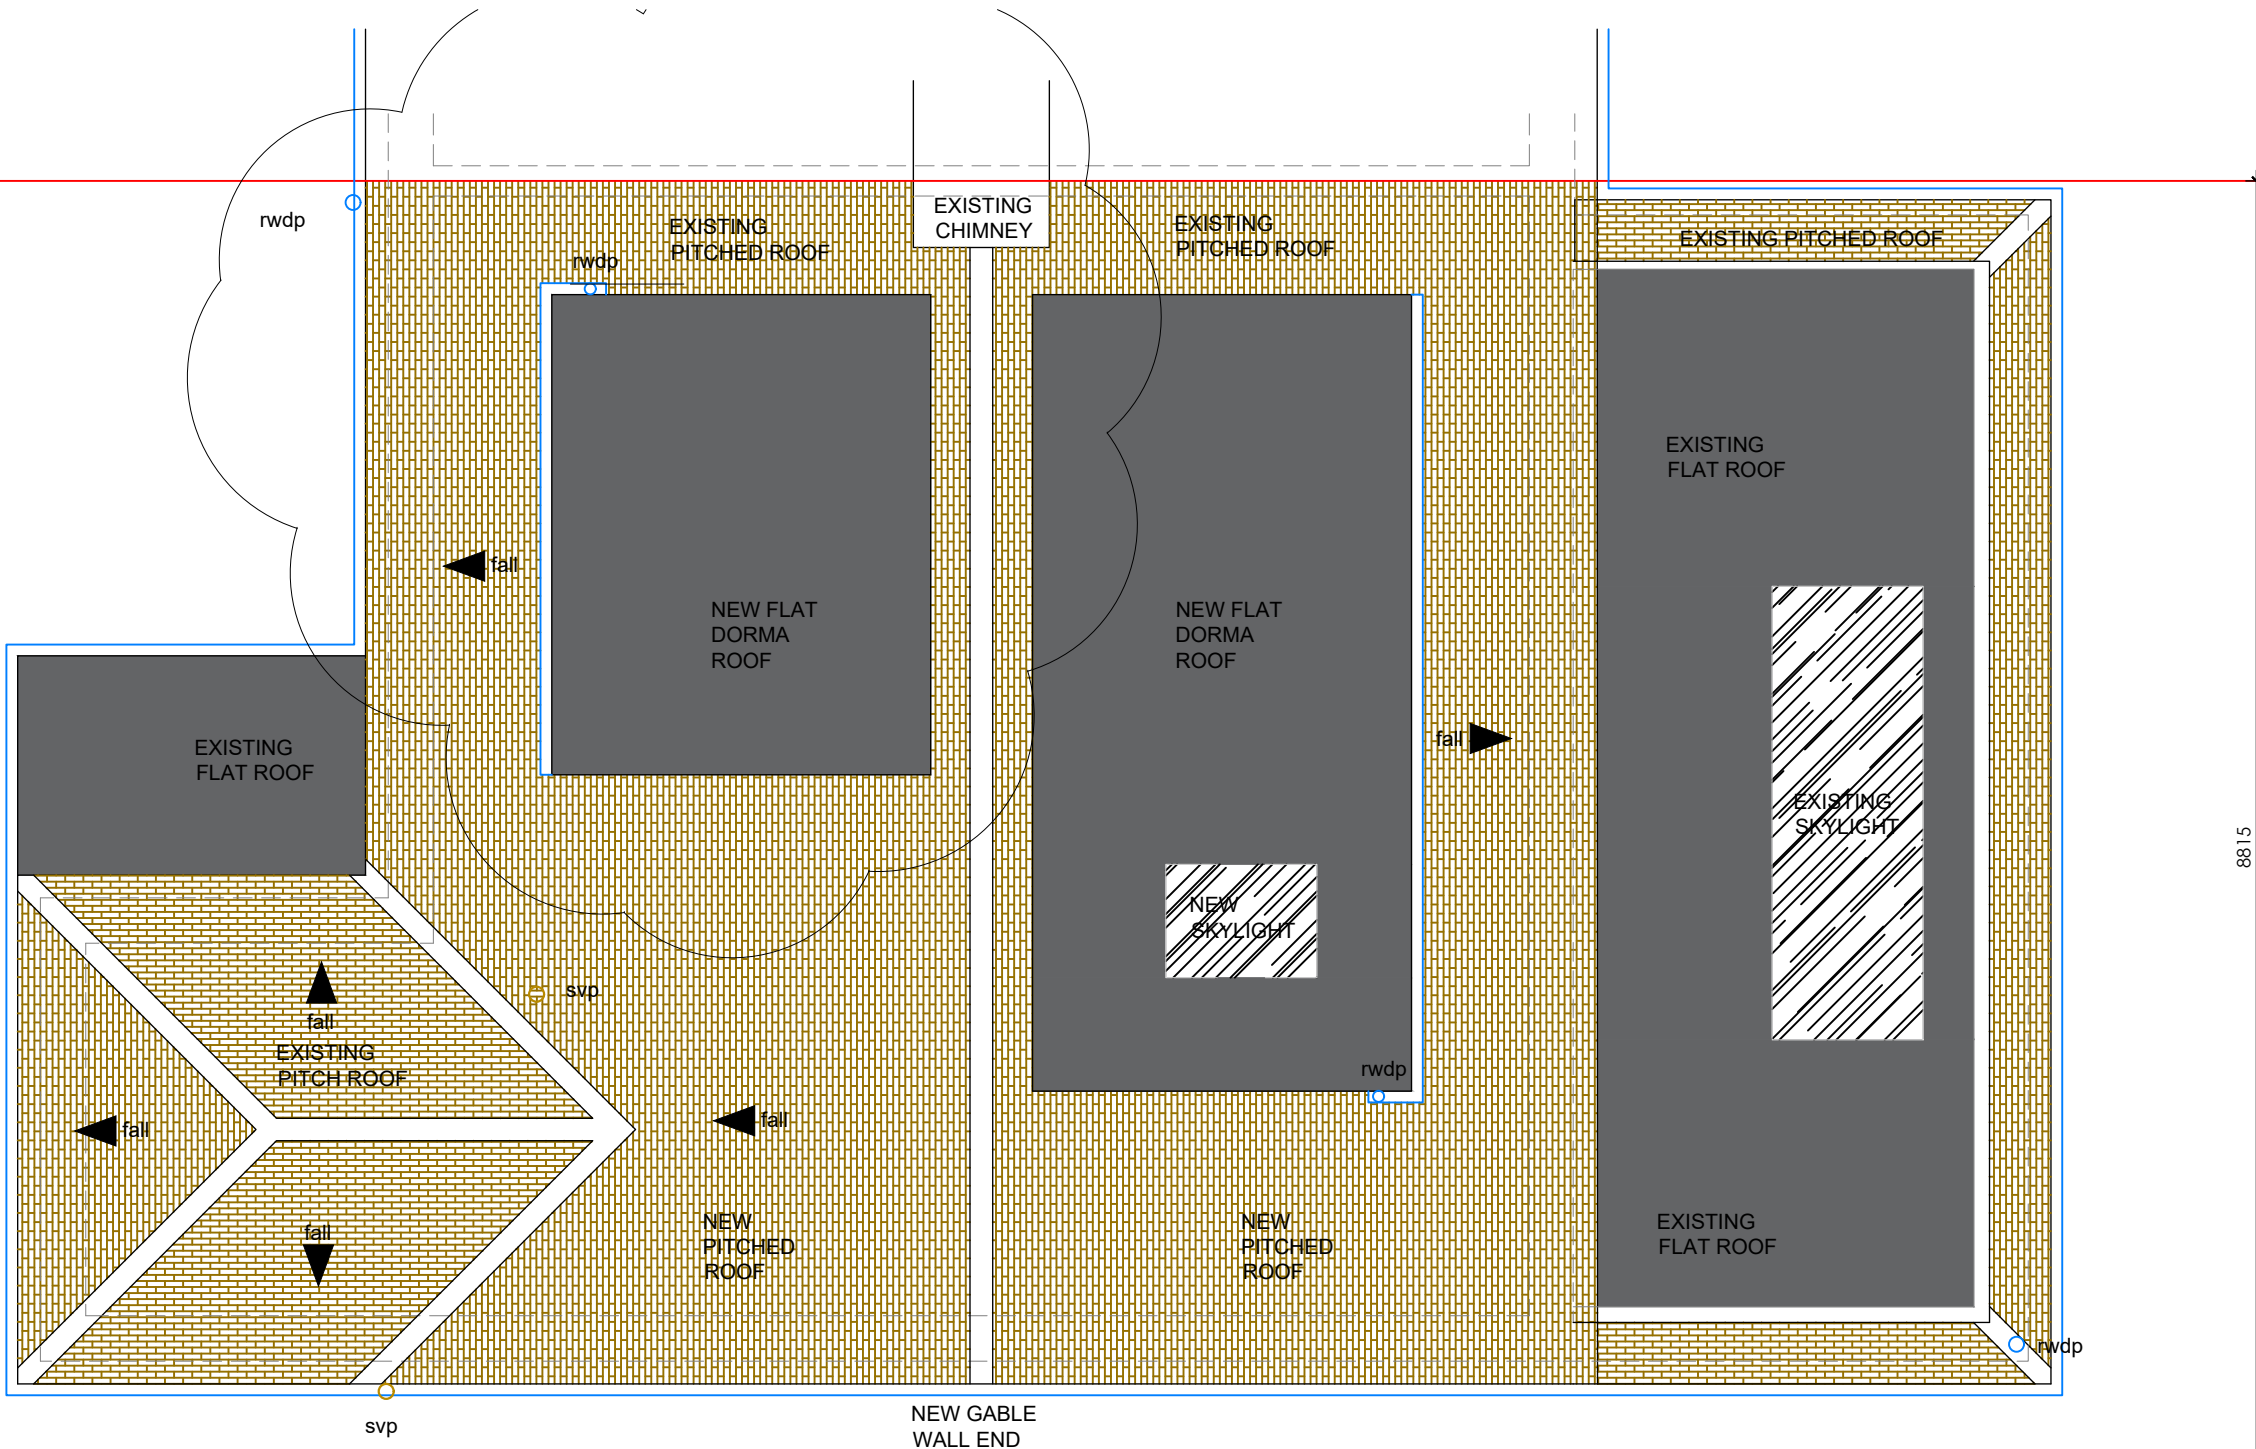

PROPOSED ROOF PLAN

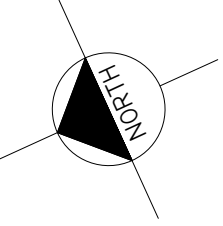

SCALE 1:50 @ A3

THIS DRAWING IS COPYRIGHT AND MUST NOT BE REISSUED, LOANED OR COPIED WITHOUT THE WRITTEN CONSENT OF PAUL WILLIAMS.

ALL DIMENSIONS MUST BE CHECKED ON SITE BEFORE PROCEEDING AND ANY DISCREPANCIES NOTIFIED IMMEDIATELY.

ALL SETTING OUT ON SITE IS THE RESPONSIBILITY OF THE CONTRACTOR

Notes:

AS BUILT  
CONSTRUCTION  
TENDER  
BUILDING CONTROL  
X PLANNING  
DESIGN

updated elevations to reflect planning requirements

|      |          |            |
|------|----------|------------|
| A    | 27.01.26 |            |
| Rev: | Date:    | Amendment: |



PAUL RICHARD WILLIAMS  
DESIGN AND BUILD  
CONSULTANCY

42 Mill Green Road  
Haywards Heath  
West Sussex  
RH16 1XQ  
  
0773 245 1708

Client  
Ryan Trigwell

Project Address:  
20  
Ingleside Crescent  
Lancing  
WEST SUSSEX  
BN15 8EN

Project Title:  
HSE TRIGWELL  
Loft Conversion

Drawing Title:  
PROPOSED ROOF PLAN

Drawing Ref:  
PL 009

|          |            |
|----------|------------|
| Scale    | : AS SHOWN |
| Date     | : Nov 2025 |
| Rev      | : A        |
| Drawn By | : PRW      |