



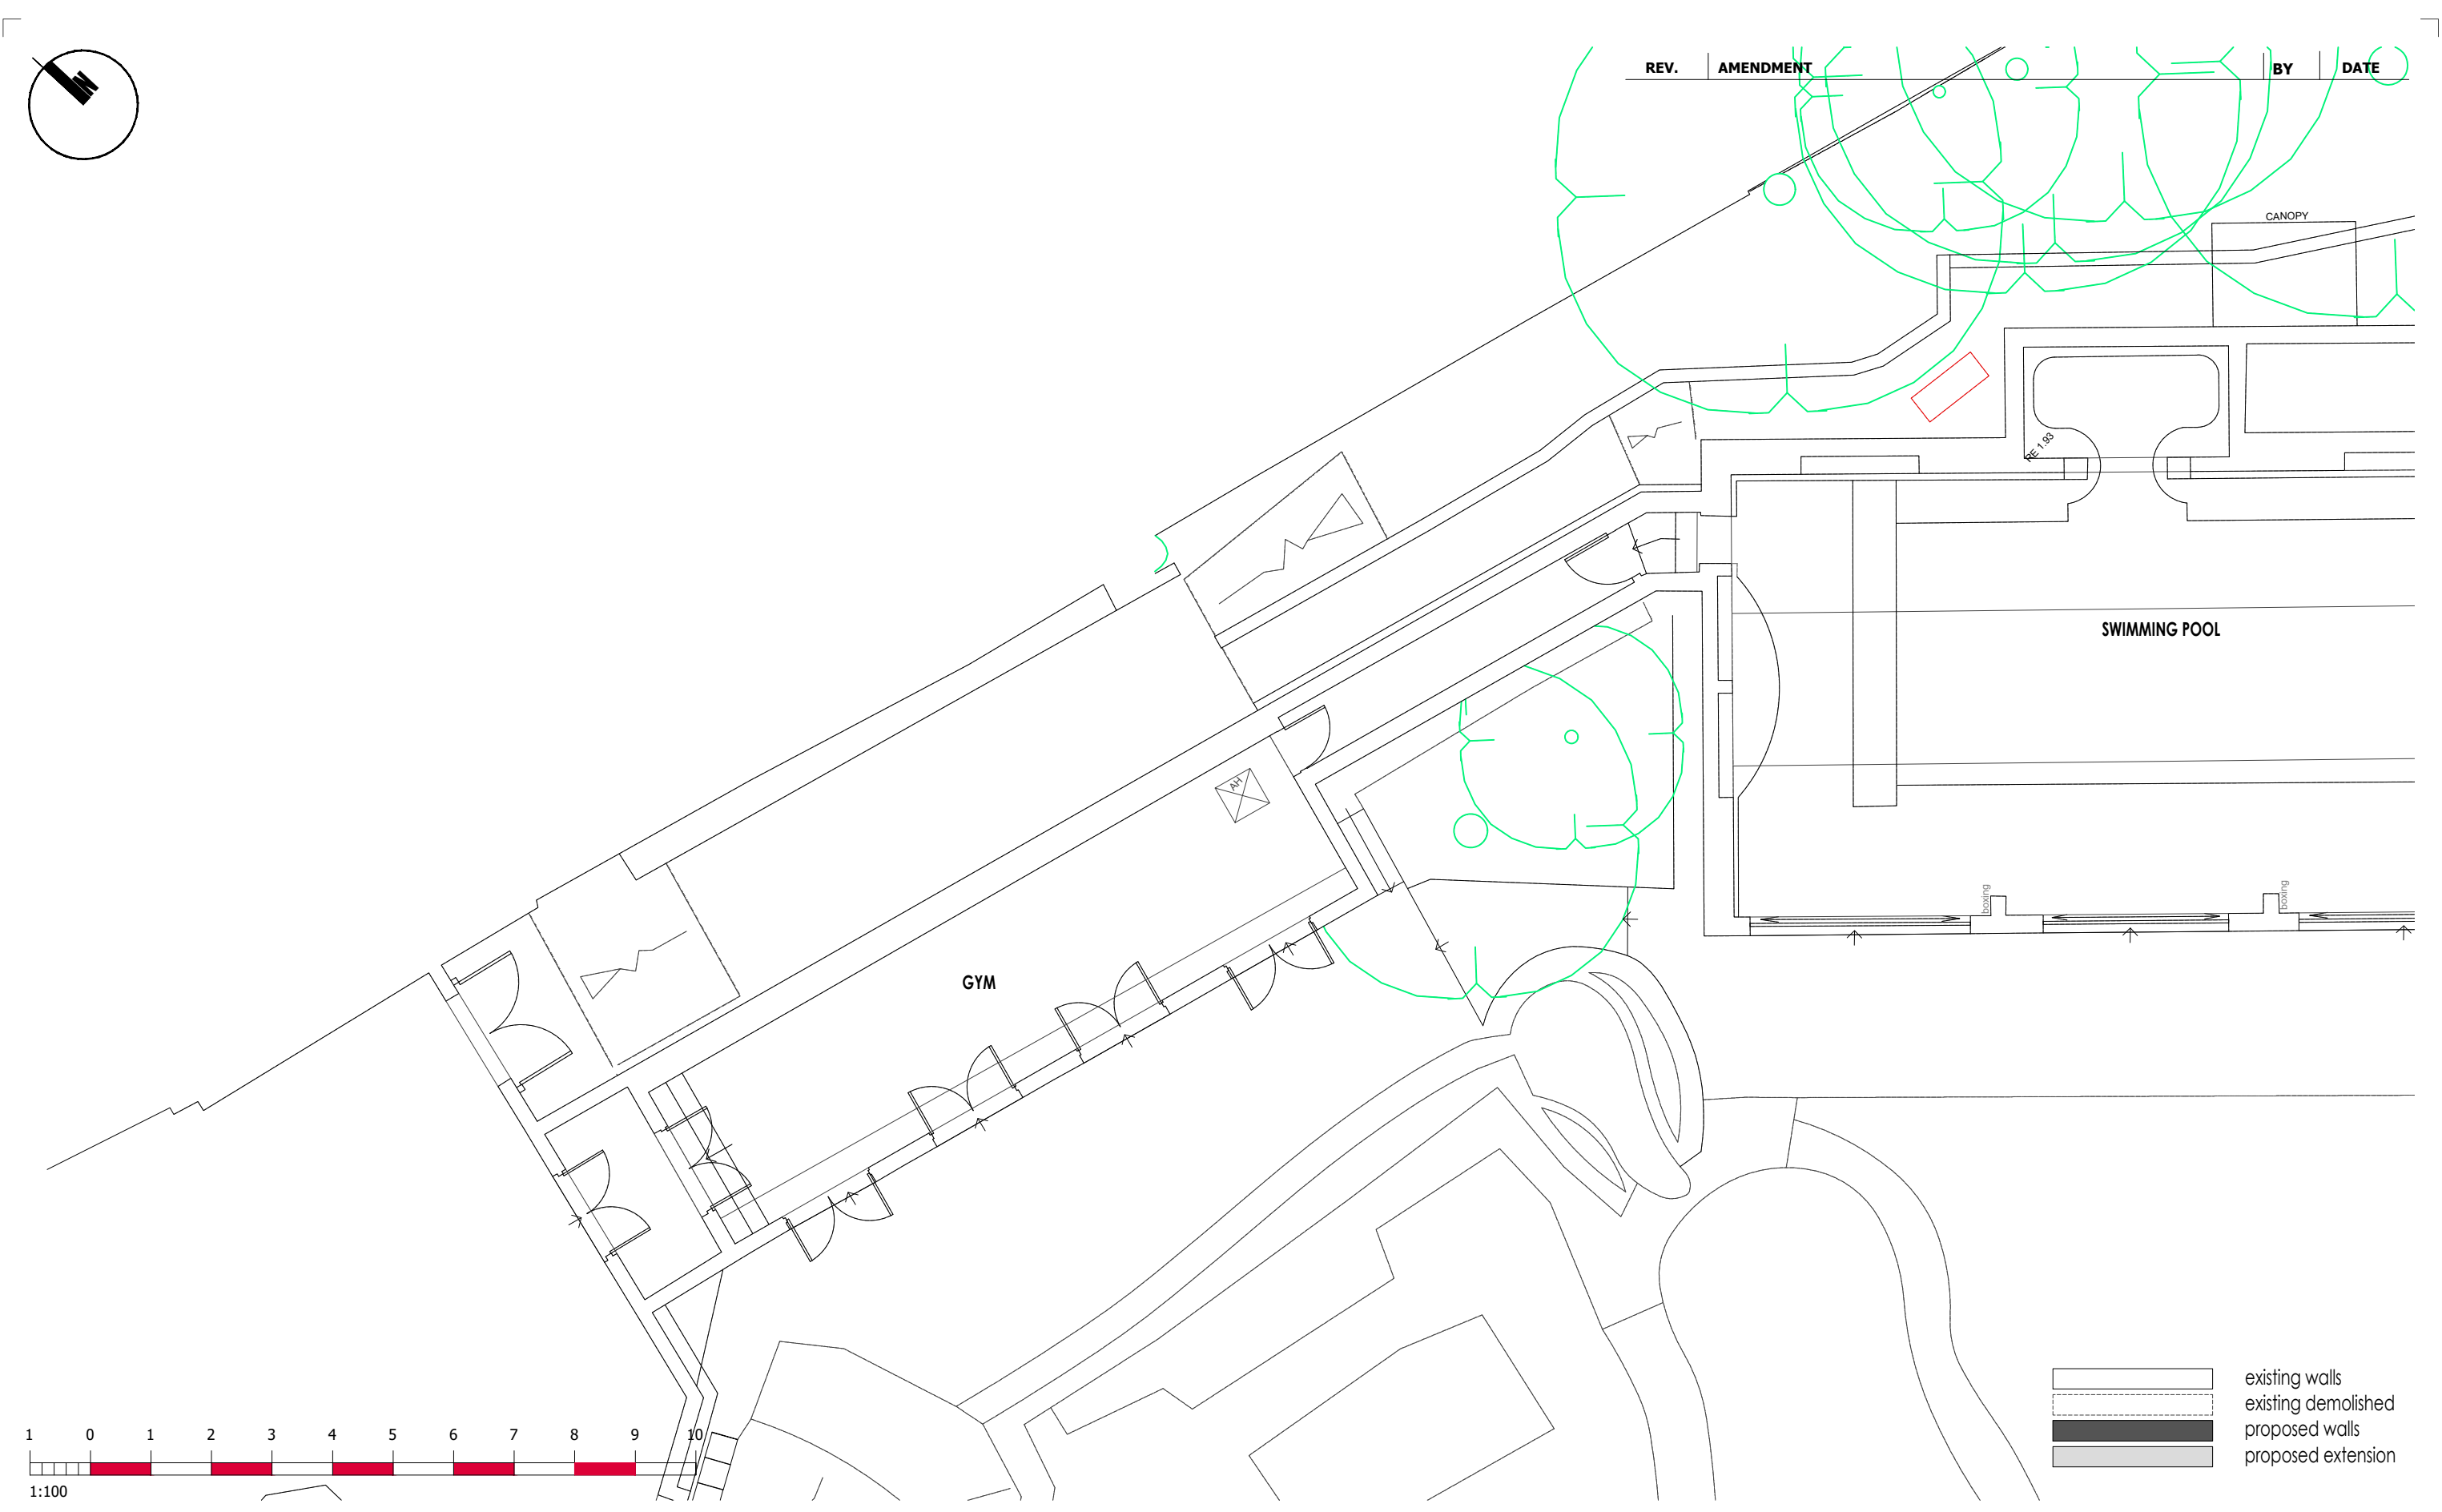

REV.	AMENDMENT	BY	DATE
------	-----------	----	------

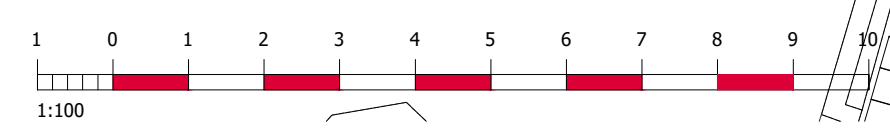

	existing walls
	existing demolished
	proposed walls
	proposed extension

David Seaman - DLS: ARCH Mobile: 07776 304714 Email: david.seaman@dlsarch.co.uk	DO NOT SCALE FROM THIS DRAWING EXCEPT FOR PLANNING PURPOSES ONLY.	Project	27, Park Lane, Southwick.	Date	july 2026	Drawn by	
	ALL DIMENSIONS RELATING TO SUB-CONTRACTOR OR SUPPLIERS WORK MUST BE CHECKED ON SITE AND AGREED BETWEEN THE GENERAL CONTRACTOR & THE SUB-CONTRACTORS \ SUPPLIERS. ALL DIMENSIONS ARE IN MILLIMETERS. IF IN DOUBT ASK.	Drawing	Proposed Floor Plan - 1	Scales	1:100 @ A3	Suitability	planning
	ALL WORKS OR MATERIALS INDICATED ON THE DRAWING ARE TO BE TO THE LATEST BRITISH STANDARDS AND ARE TO BE CARRIED OUT IN ACCORDANCE WITH THE RELEVANT CODES OF PRACTICE OR RECOGNISED TRADE ASSOCIATIONS RECOMMENDATIONS & PUBLICATIONS			Doc No	DLS-184-PL-03	Revision	

