


REV.	AMENDMENT	BY	DATE
------	-----------	----	------

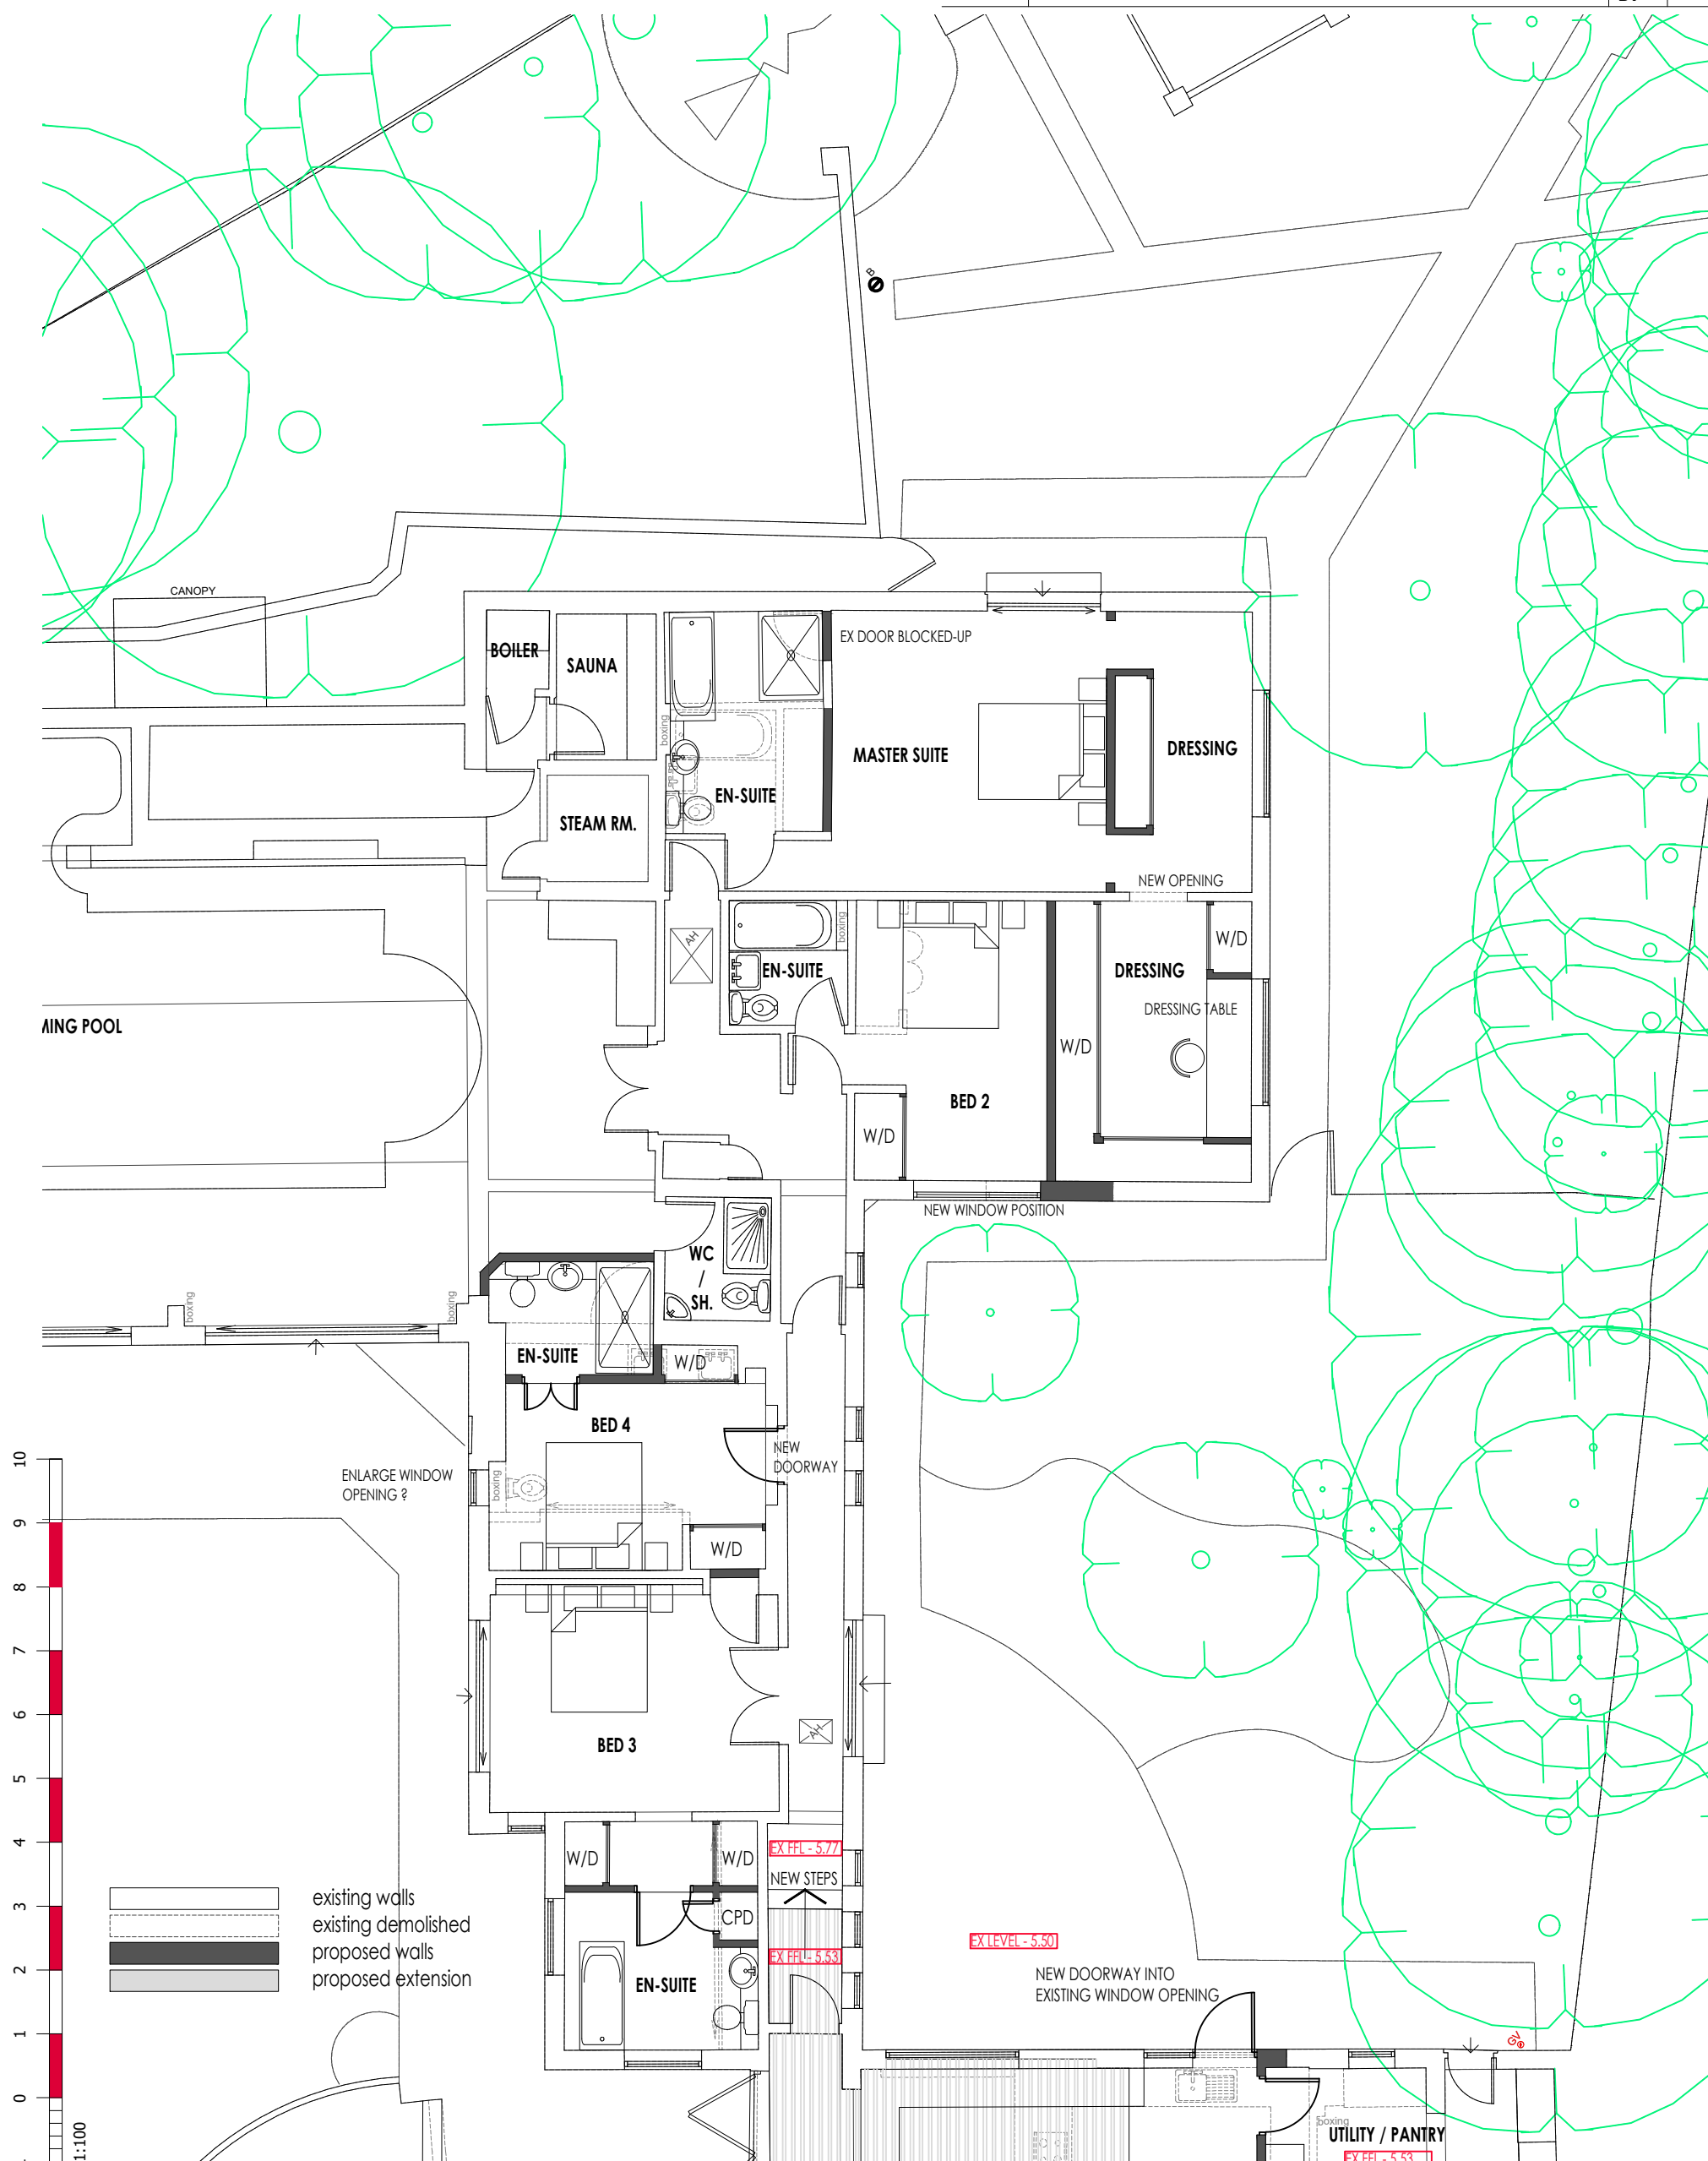

David Seaman - DLS: ARCH
Mobile: 07776 304714
Email: david.seaman@dlsarch.co.uk

Project	27, Park Lane, Southwick.
Drawing	Proposed Floor Plan - 2

Date	July 2026	Drawn by	
Scales	1:100 @A3	Suitability	planning
Doc No	DLS-184-PL-04		Revision

