



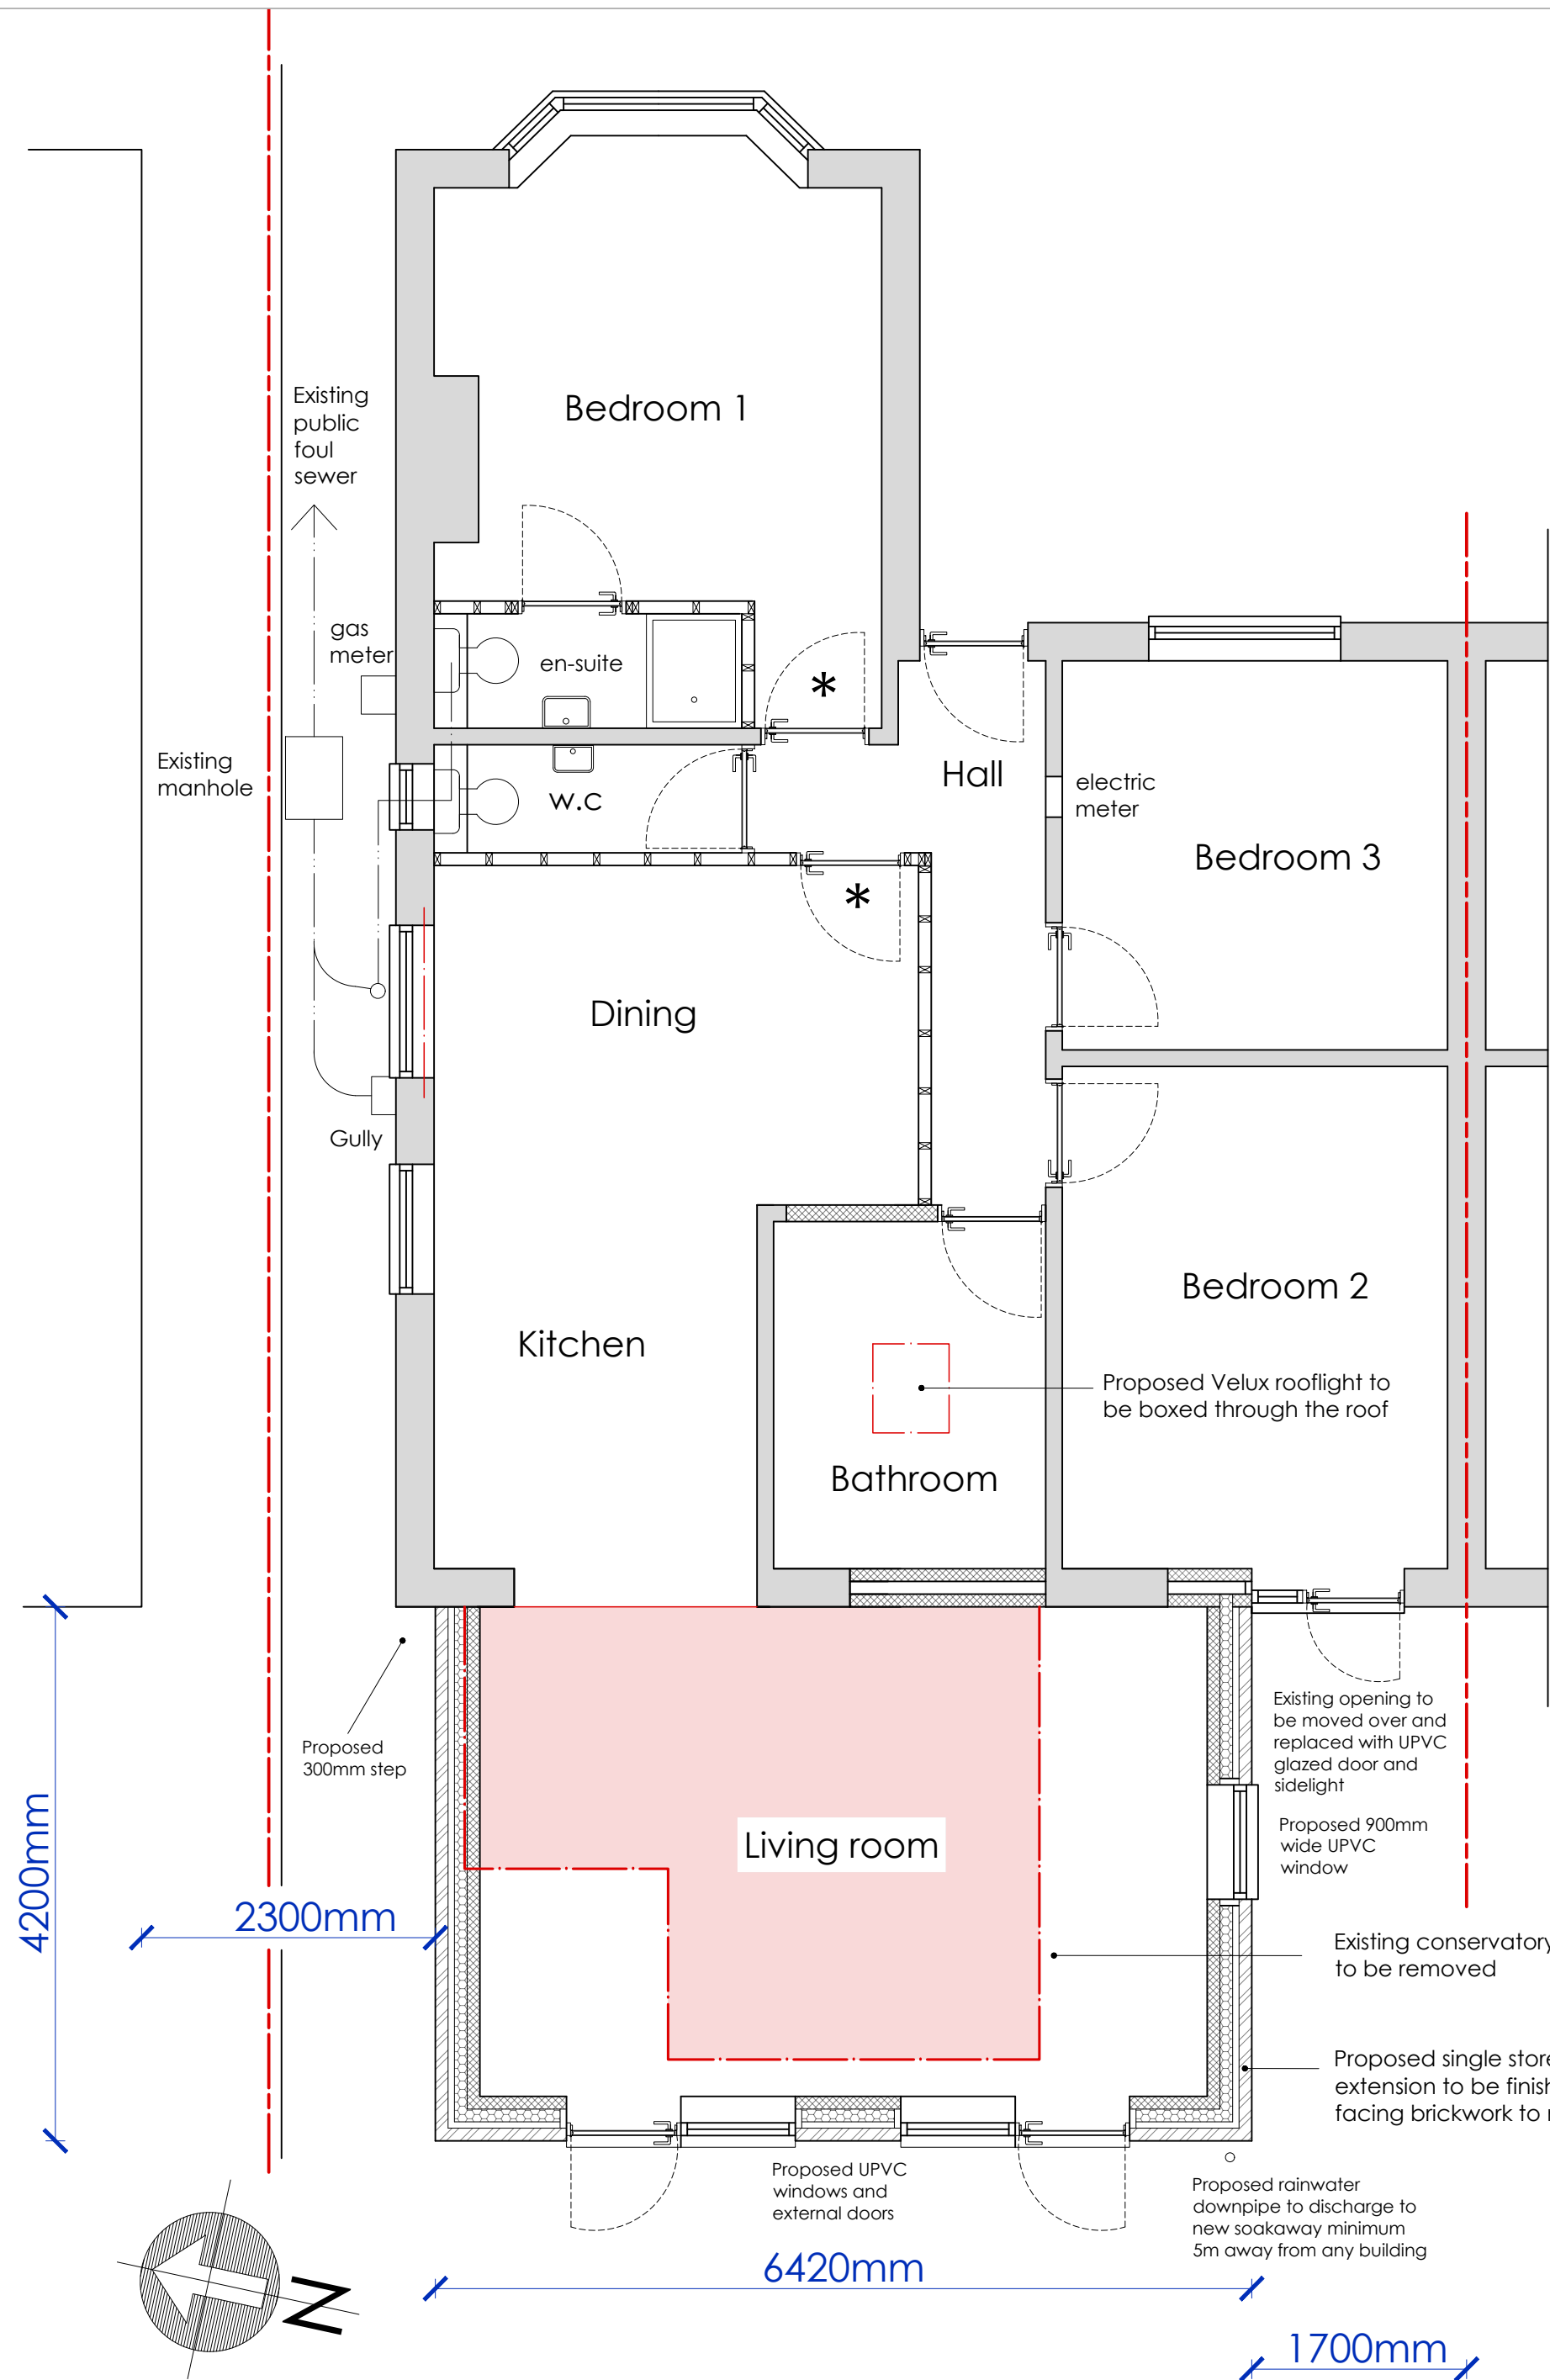


PROPOSED GROUND FLOOR PLAN 1:50

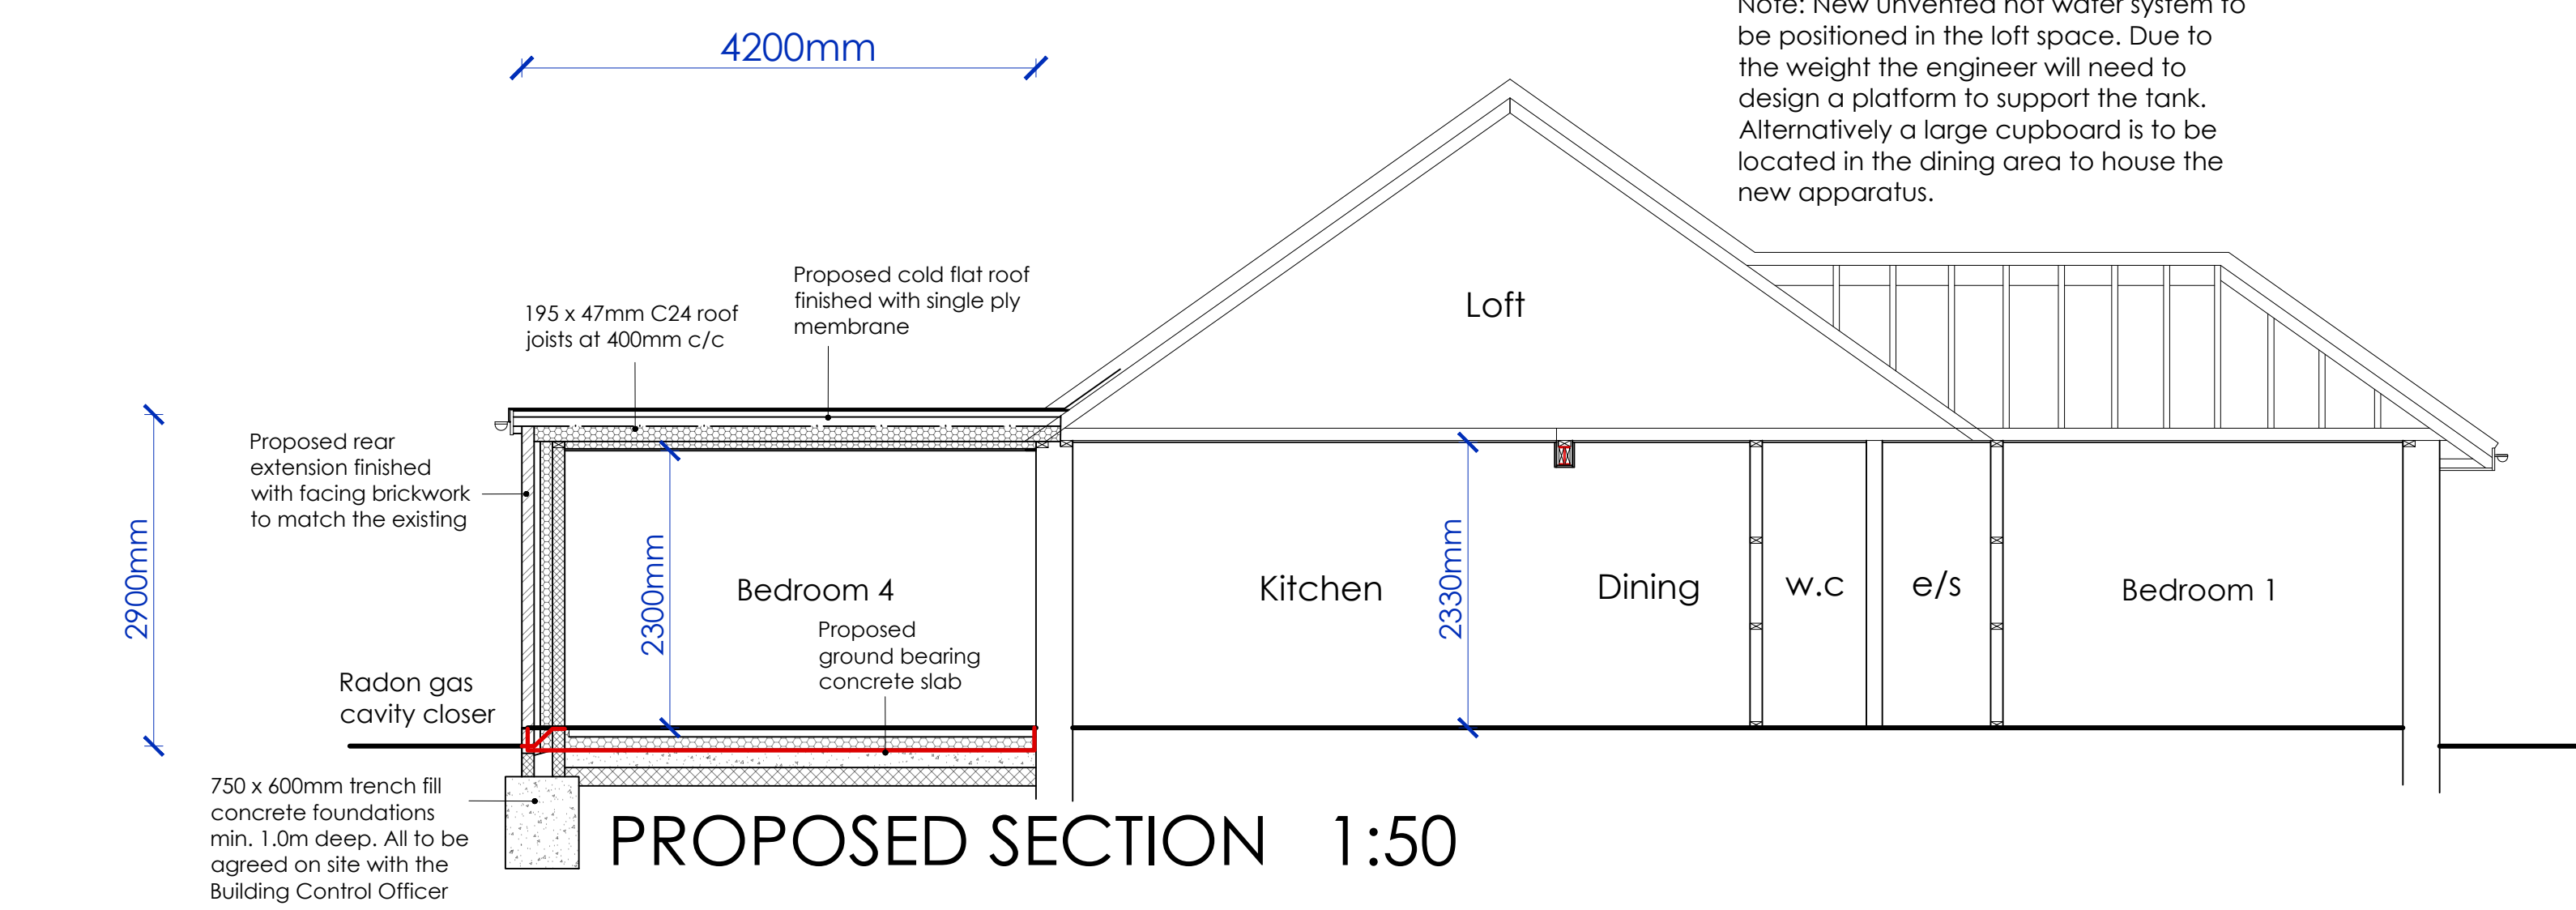


PROPOSED SECTION 1:50

106 MEADOW ROAD,  
WORTHING

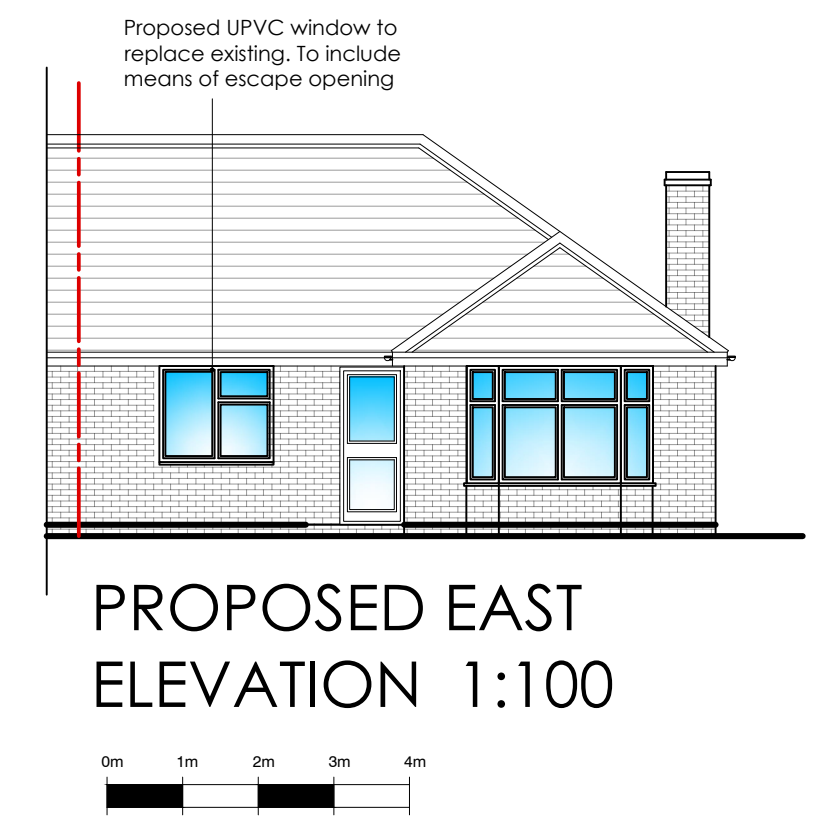


PROPOSED EAST ELEVATION 1:100

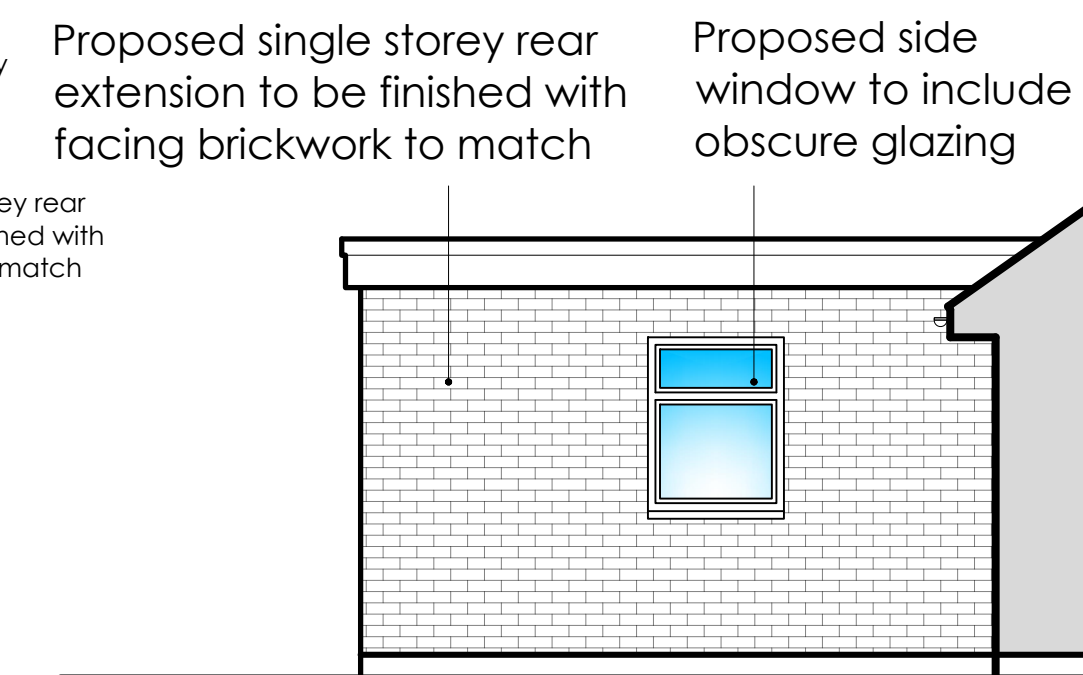

PROPOSED SOUTH ELEVATION 1:50




PROPOSED NORTH ELEVATION 1:50

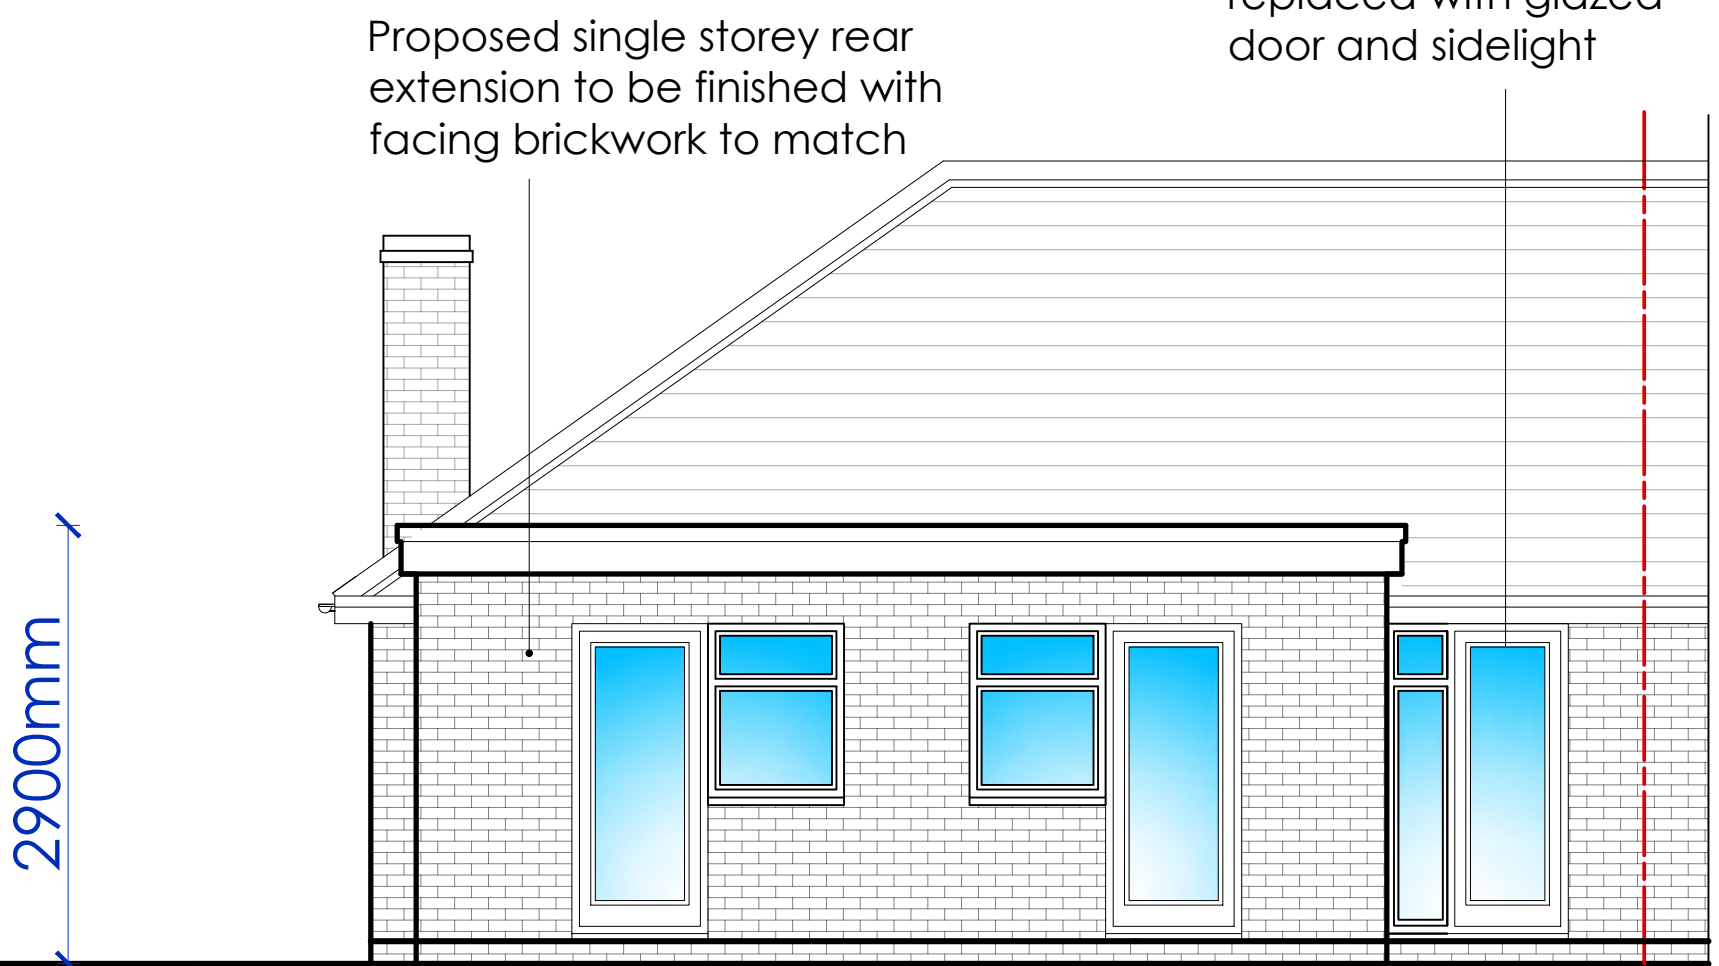


PROPOSED WEST ELEVATION 1:50

Note: New unvented hot water system to be positioned in the loft space. Due to the weight the engineer will need to design a platform to support the tank. Alternatively a large cupboard is to be located in the dining area to house the new apparatus.

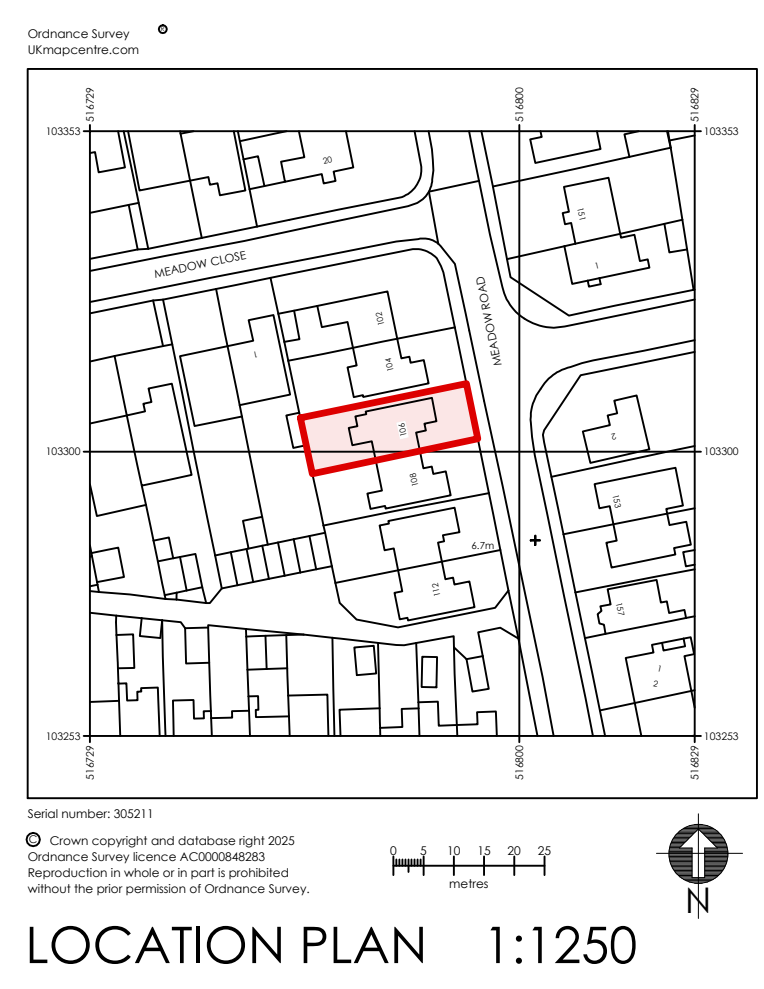

LOCATION PLAN 1:1250

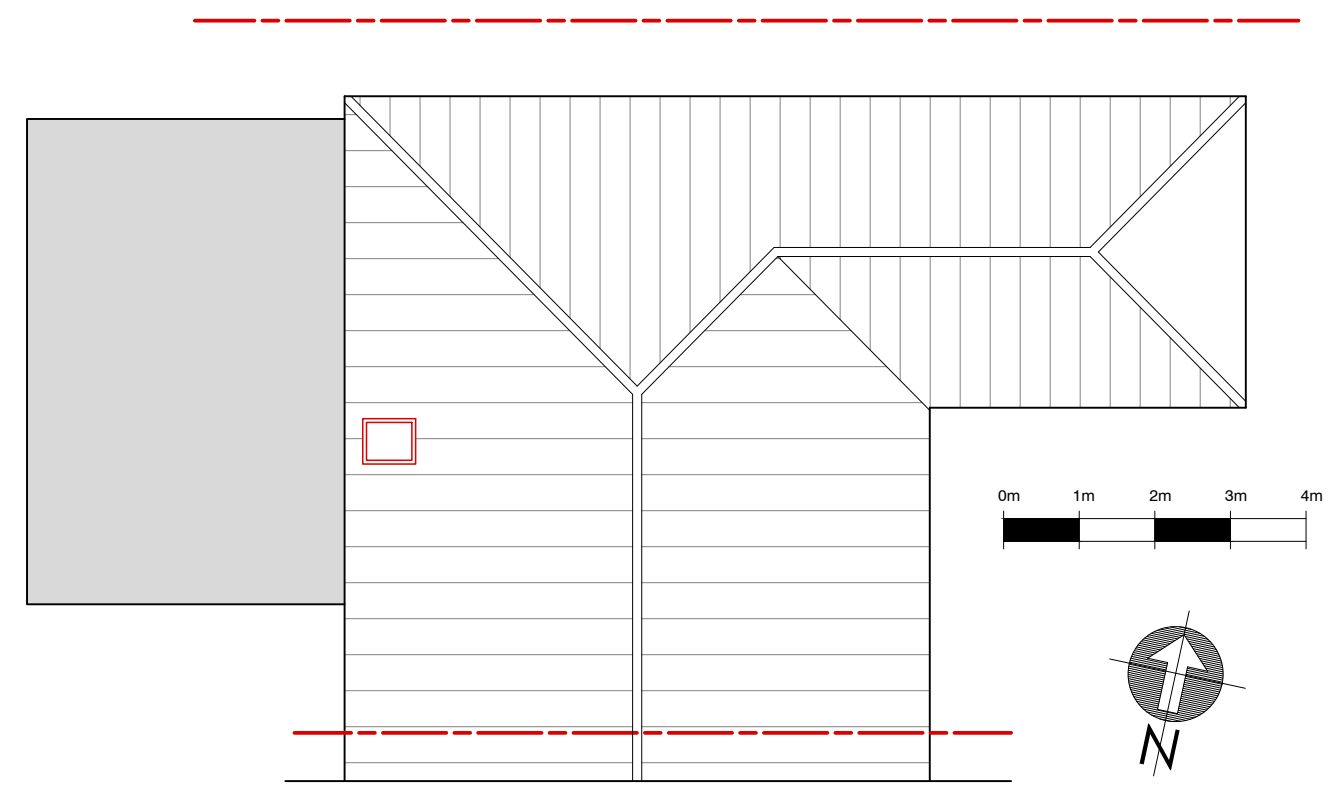

PROPOSED ROOF PLAN 1:100

**carl moore**  
— architectural design —

18 Parklands Avenue  
Goring-By-Sea  
West Sussex BN12 4NH

01903 533276  
carl@cm-arch.co.uk

Address of Works: 106 Meadow Road  
Worthing  
BN11 2SE

Drawing Title: Proposed Rear Extension & Alterations

Paper Size/ Scale: A1 Date: March 2025

Drawing Number: WG-300-02C Revision: C-15/09/26

- General Notes:
- 1: Do not scale from these drawings (unless for planning purposes).
  - 2: Drawings to be read in conjunction with the structural calculations and the building notes provided.
  - 3: The client/ contractor is advised to read the separate notes and the details provided in the structural calculations regarding the CDM regulations.
  - 4: The property owner is reminded to serve a Party Wall Notice on any adjoining owner should they need to do so under the requirements of the Party Wall Act 1994.
  - 5: No work should be undertaken until all consents (Planning and Building Control) have been received and approved in writing. Any work undertaken without consent is done so at the clients risk.
  - 6: All dimensions to be checked on site prior to ordering any materials, kitchens or bathrooms.
  - 7: All existing foundations and lintels taking any additional loads are to be exposed and agreed with the Building Control Officer.