




P03 SITE PLAN PROPOSED

1:500

0 2 5 10 25 50

Scale in metres

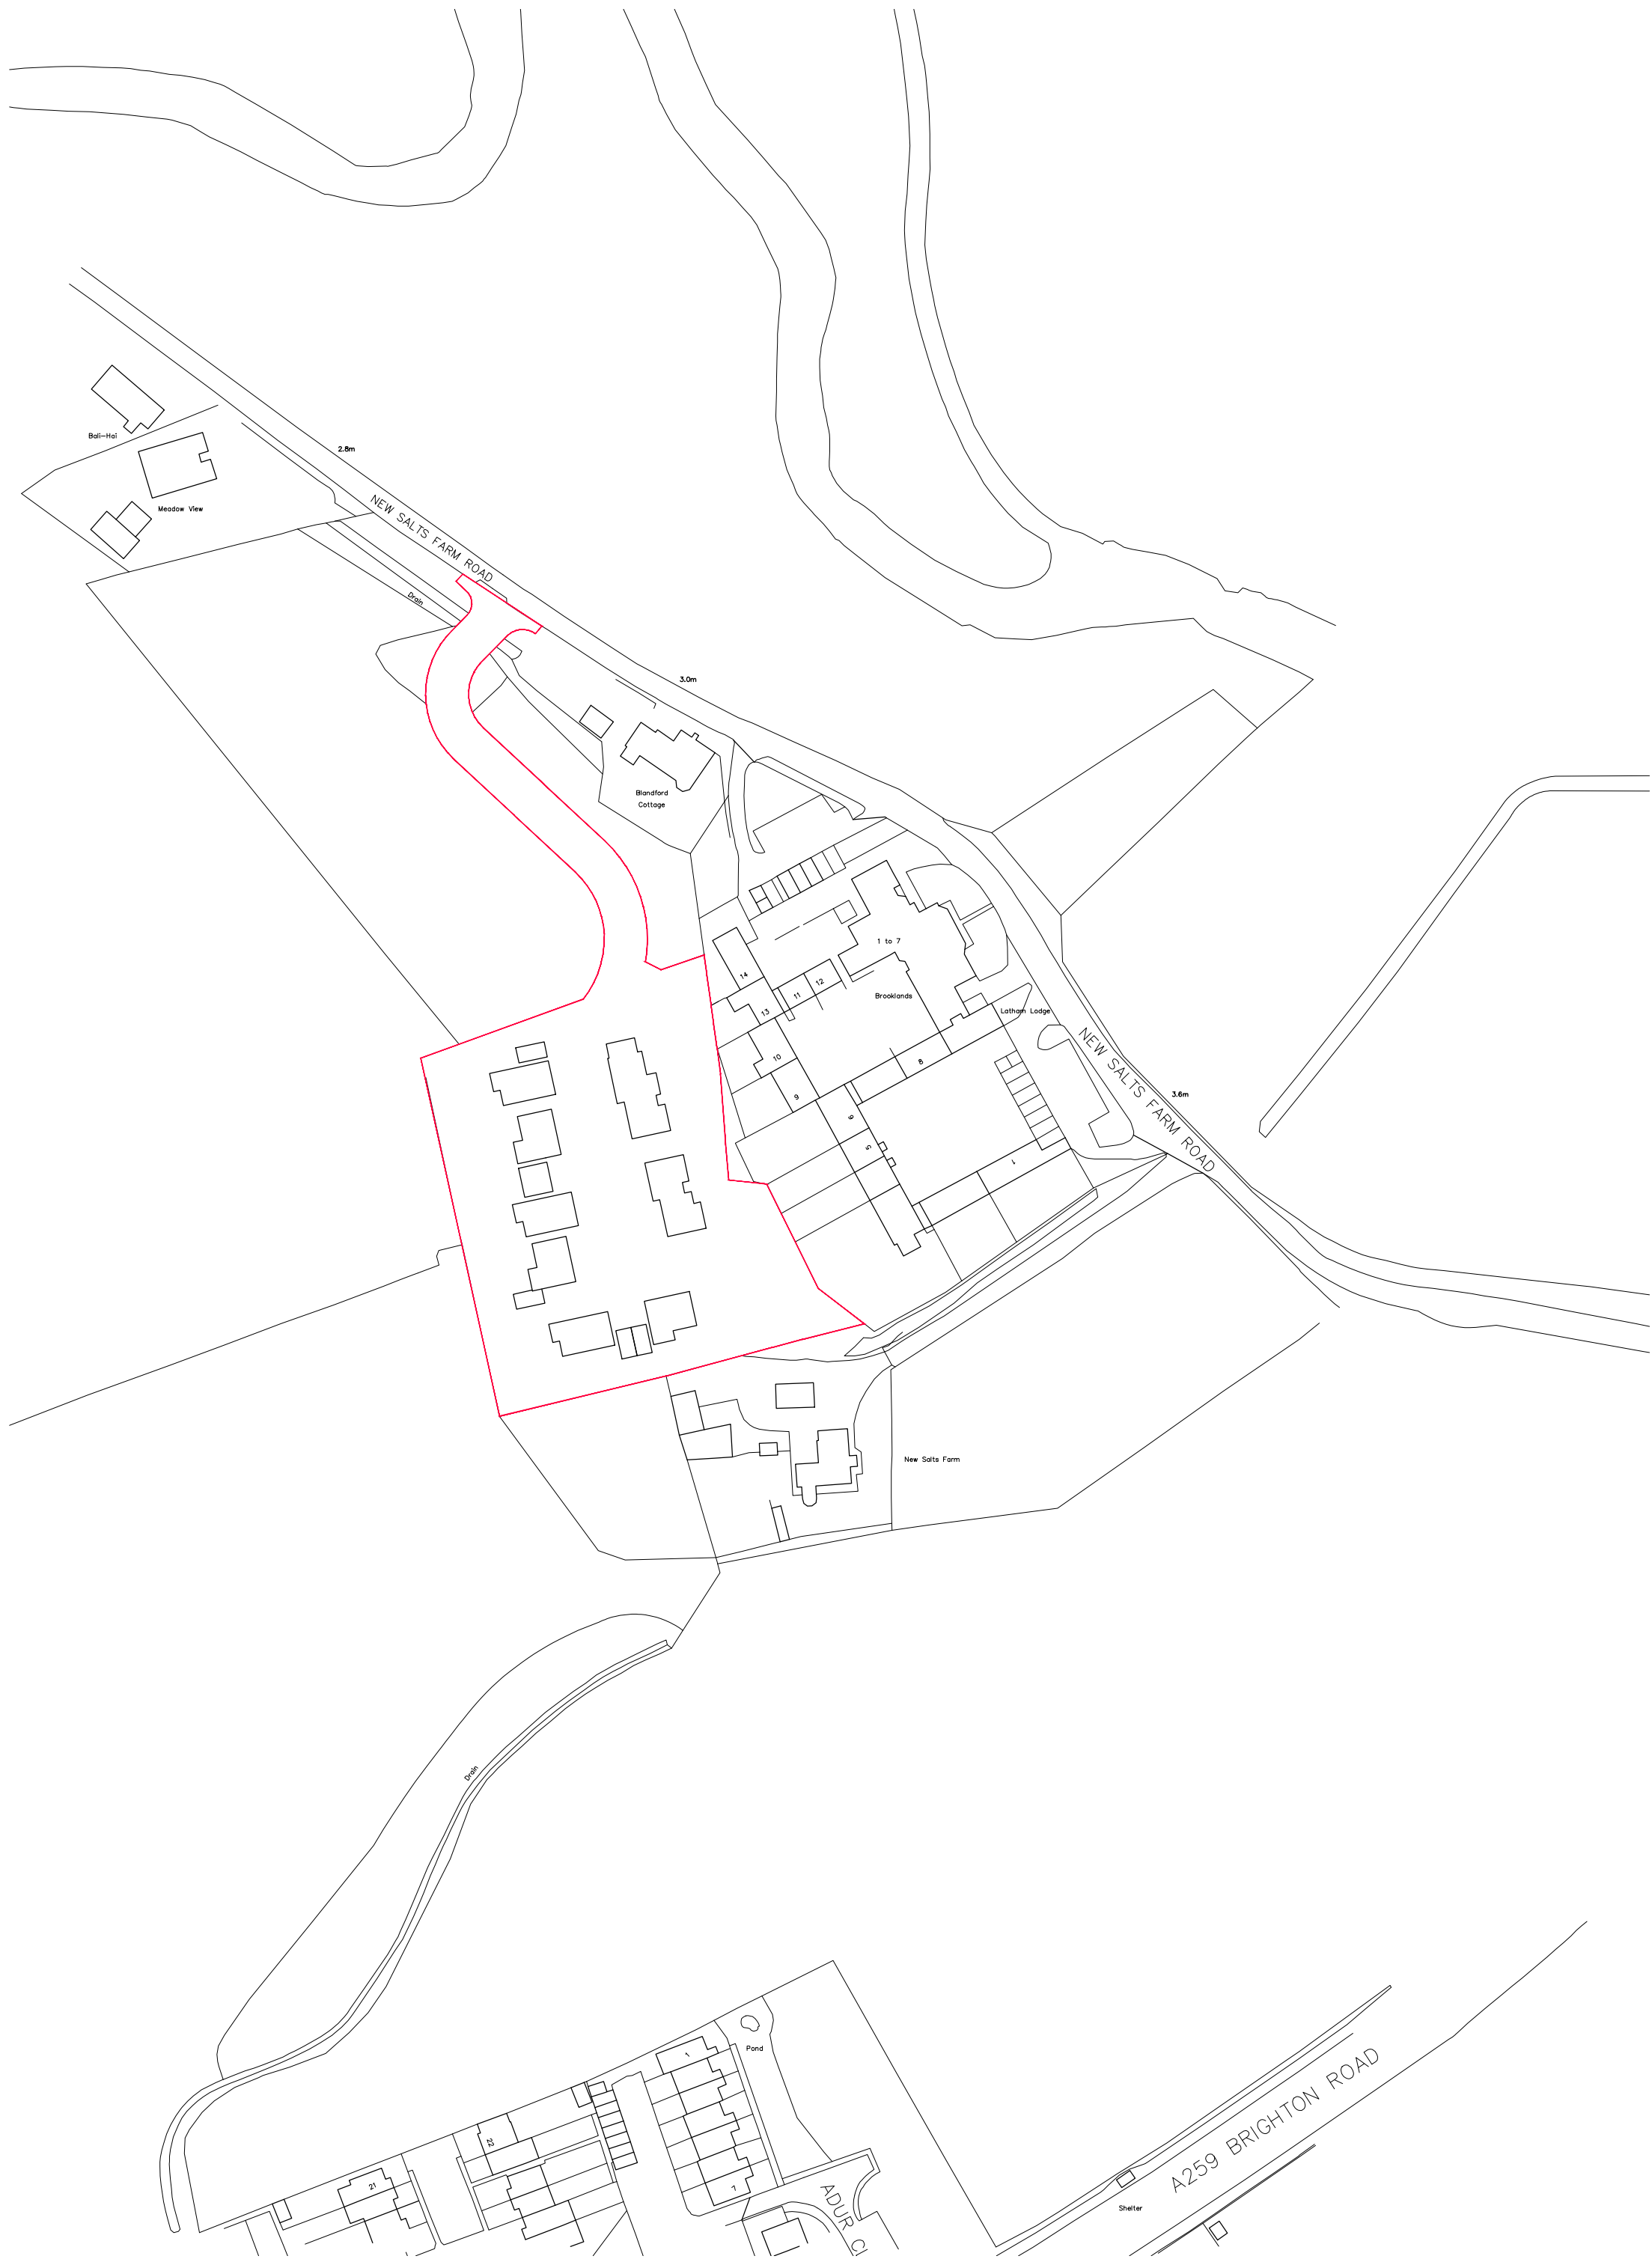

P04 BLOCK PLAN PROPOSED

1:1250

General Notes:

Meynell Gunton is a trading name of JDRM Architectural Design LLP.

© This drawing is the property of JDRM Architectural Design LLP and protected by the Copyright, Designs and Patents Act, 1988.

Do not scale from drawings, use listed dimensions only, request additional dimensions from Meynell Gunton if required.

All dimensions and conditions are to be verified on site prior to commencing any work or ordering materials.

Units (Unless noted otherwise):

- Dimensions: Millimetres
- Levels: Metres
- Areas: Metres (all areas are approximate)

Report any discrepancies to Meynell Gunton in writing.

Project Notes:

Revision History:			
Date	Rev	Notes	Appr
20/01/26	A	For Planning	GG
18/05/26	B	Red line amendment	GG

Meynell + Gunton

8 Beaconsfield Studios
25 Ditchling Rise
Brighton, BN1 4QL

01273 673 673
meynellgunton.com
hello@meynellgunton.com

Project:
Barns at New Salts Farm, Shoreham by Sea, BN43

Client:
NSF Barns Ltd

Drawing Title:
Proposed Site Location & Block Plan

Project No:
2250

Drawing No:
(10)003

Revision:
B

Drawing Status:
For Planning

Scale: varies @ A1

Approved By: GG