



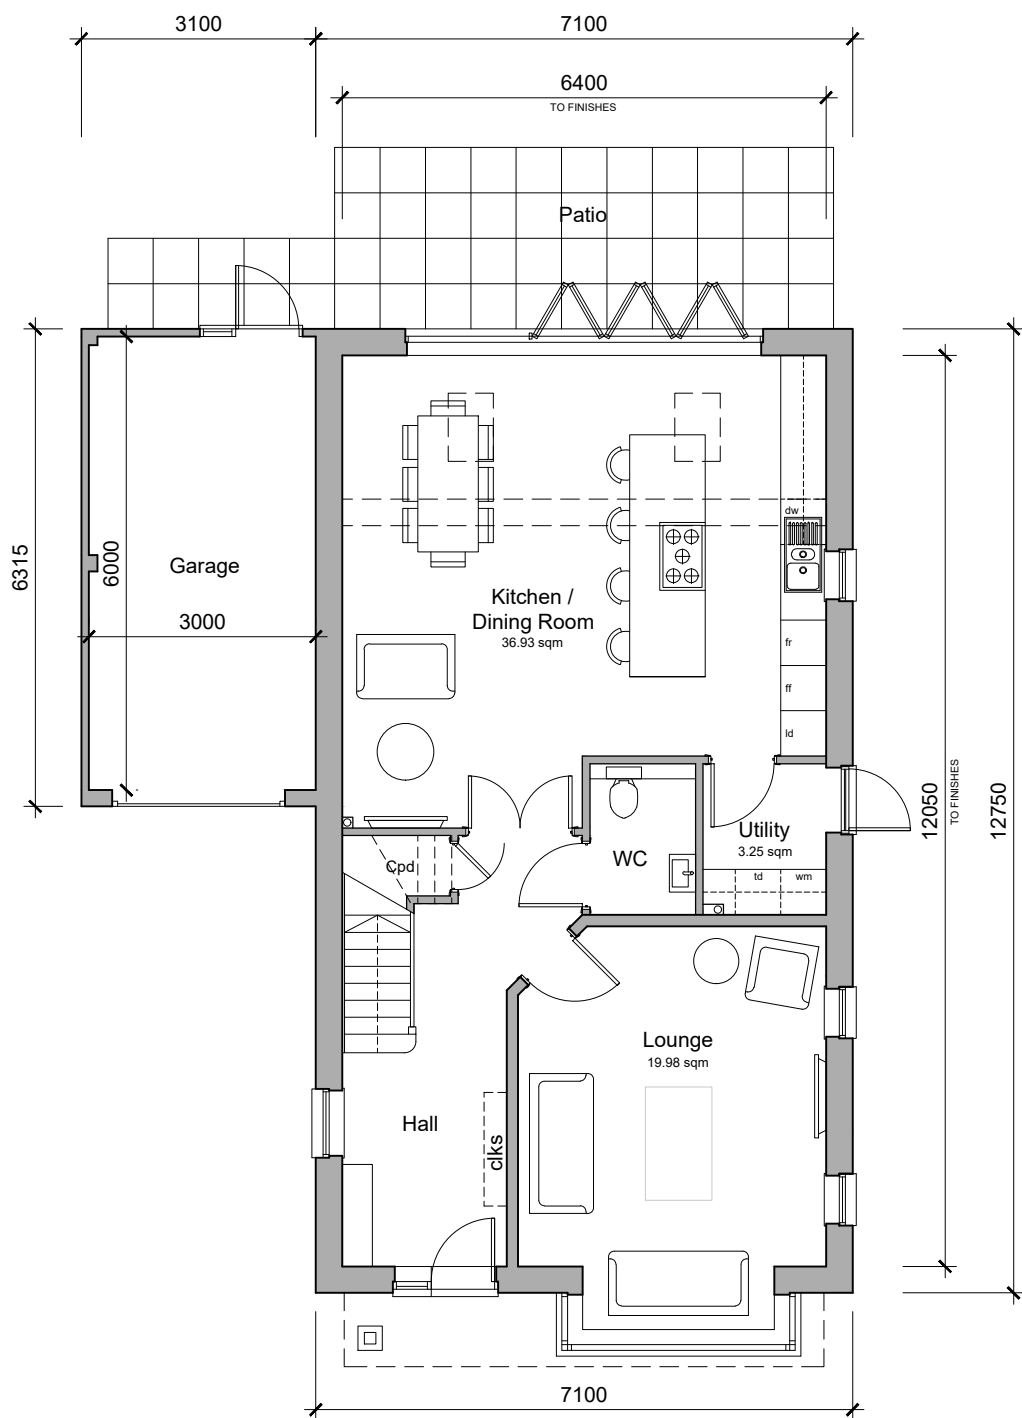


Ground Floor Plan

Plot 1
3-Bedroom House
GIA: 141.95 sqm / 1528 sqft

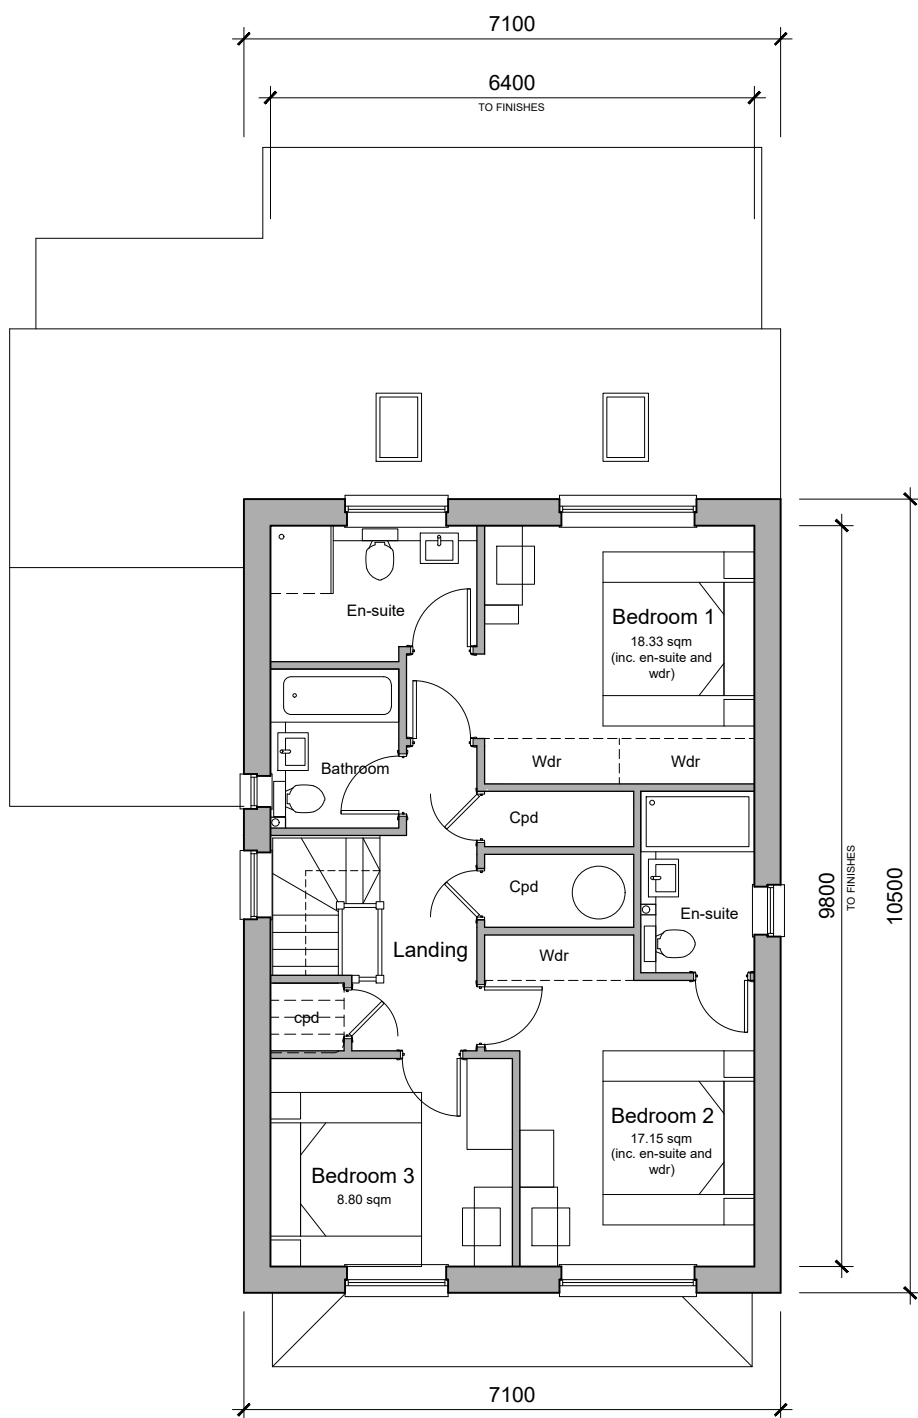

First Floor Plan

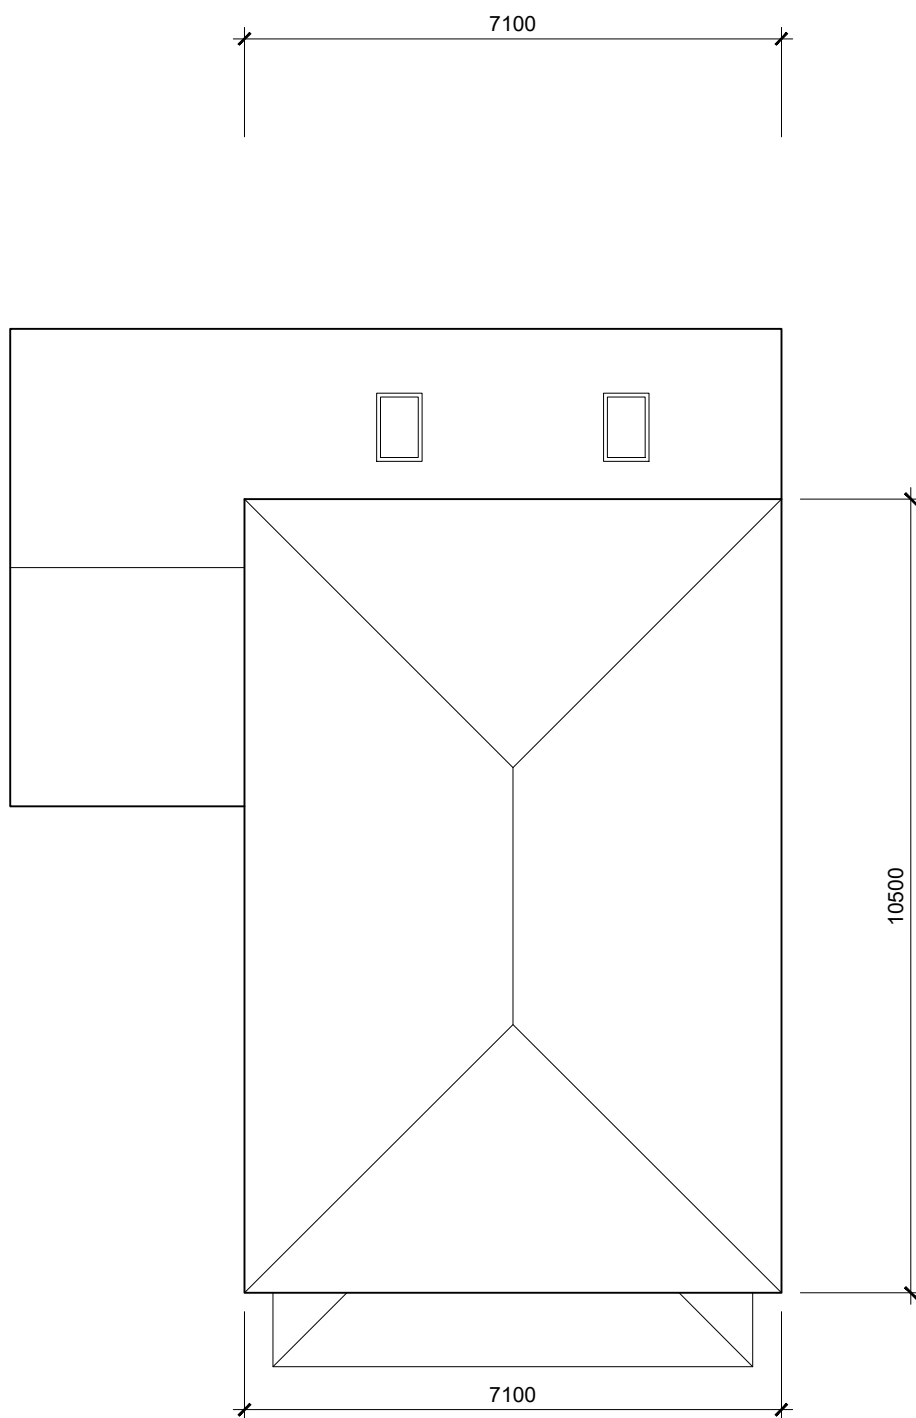

Roof Plan



Plot 1
South Elevation

Plot 1
East Elevation

Plot 1
North Elevation

Plot 1
West Elevation

D	10.06.25	Updated to validation comment	AK	AK
C	21.10.25	Plot 1 roof pitch amended	KB	KE
B	09.09.25	Plot 1 roof updated	EB	KE
A	03.03.25	Drawing Amended	KE	AK
Rev	Date	Revision Details	Dr	Ch



E hello@ecearchitecture.com
W ecearchitecture.com

Client's Name
Harlington Homes

Job Title
The Drive, Mill Lane, Worthing

Drawing Title
Plot 1
Plans & Elevations

Scale
1:100 @ A1 / 1:200 @ A3



Drawn	Checked	Date
KE	AK	19.02.25

Job No	Drawing No	Rev
5278	PL-53	D

Status
APPROVAL