



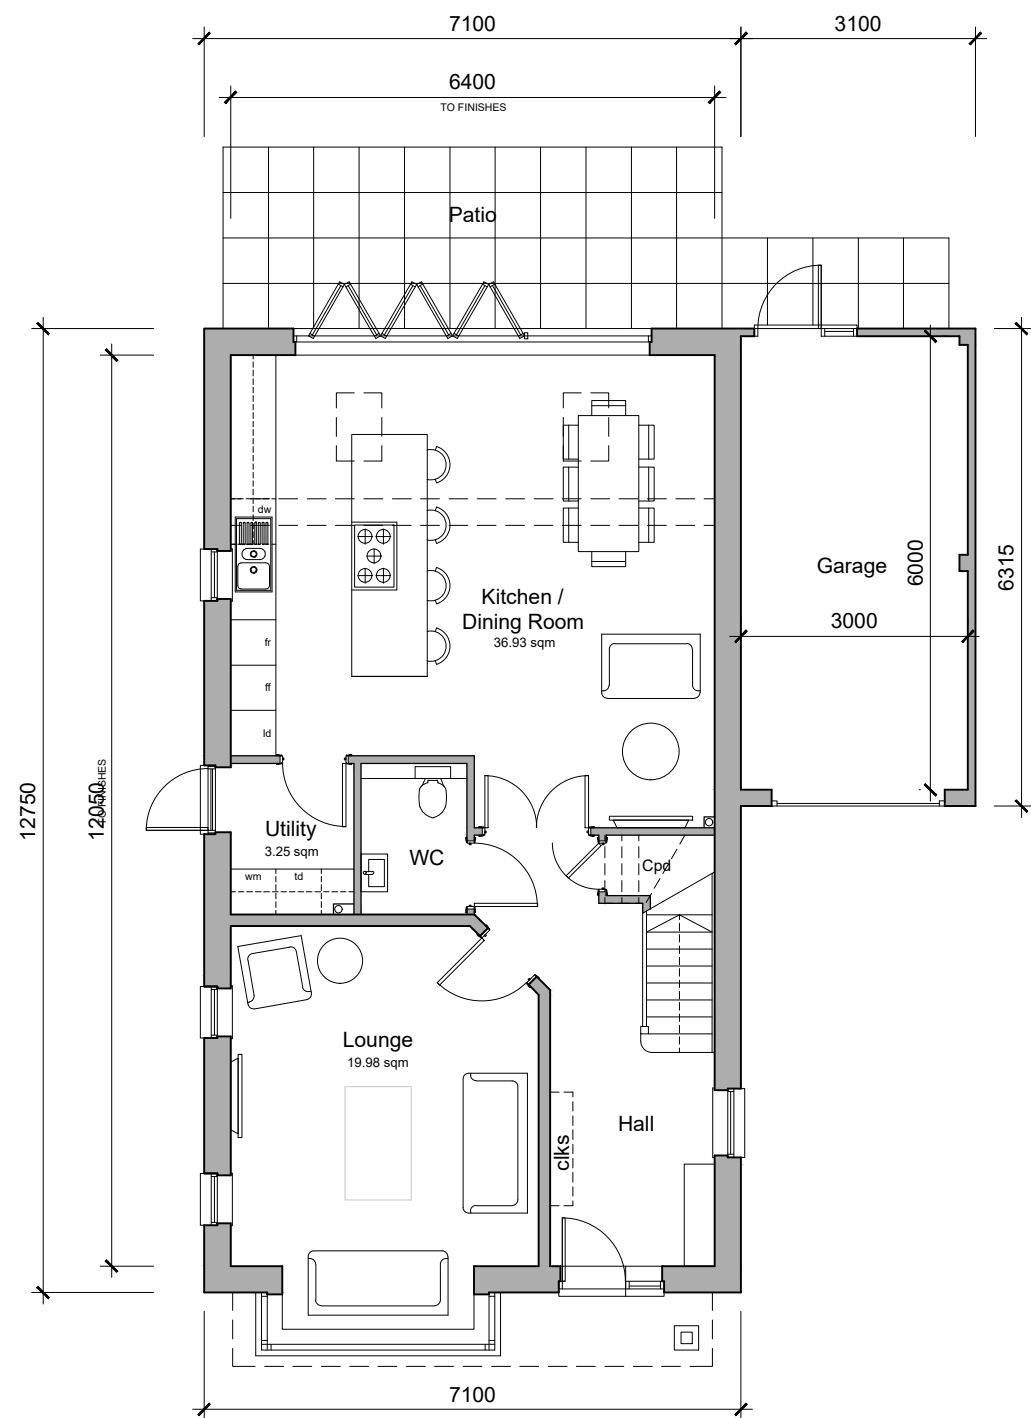


Ground Floor Plan

Plot 2
3-Bedroom House
GIA: 141.95 sqm / 1528 sqft

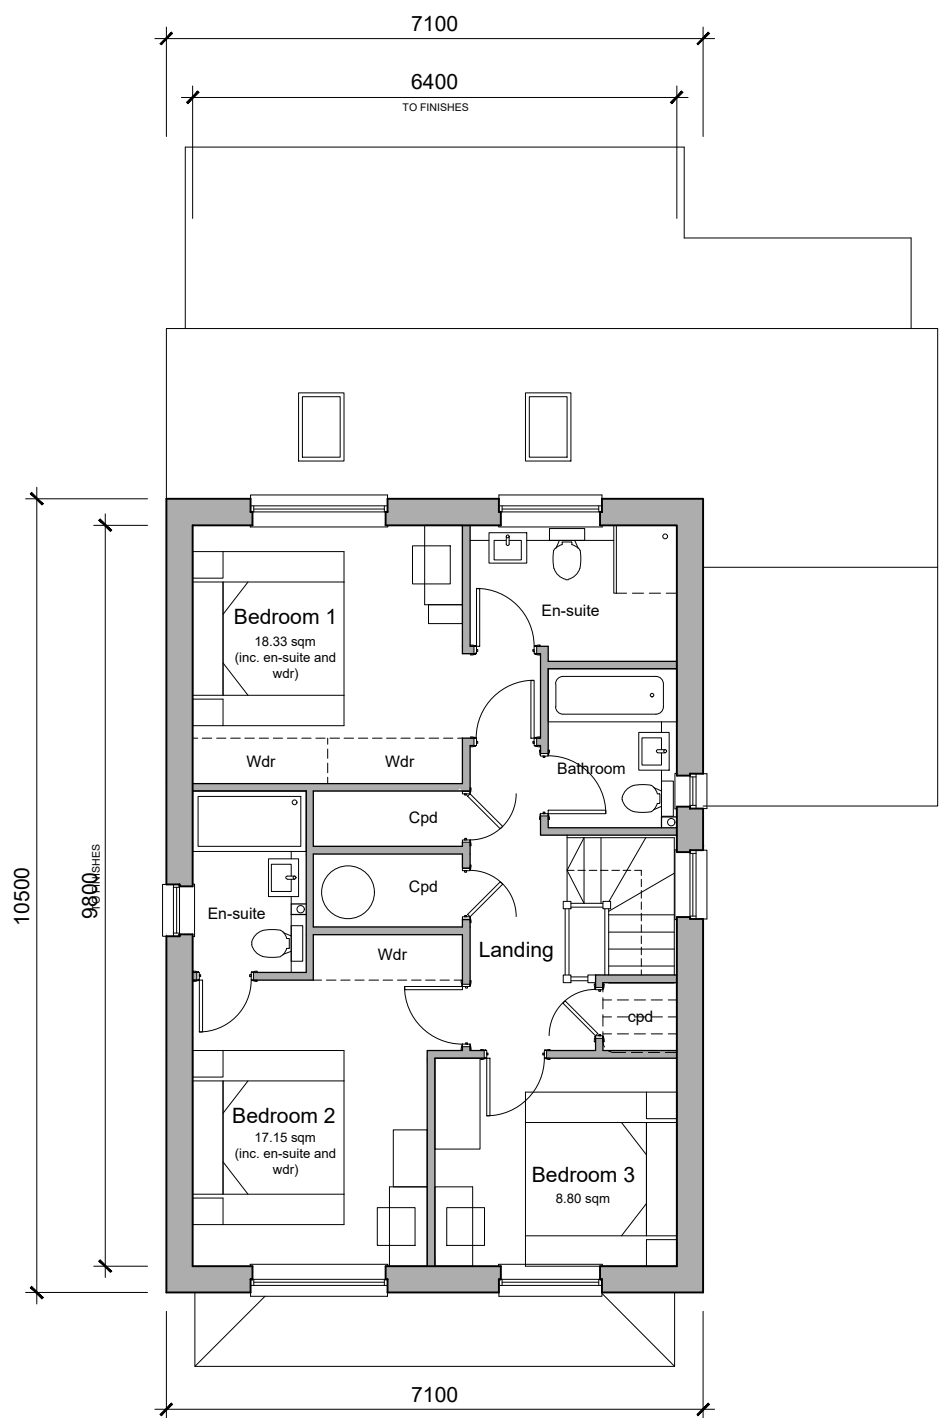

First Floor Plan

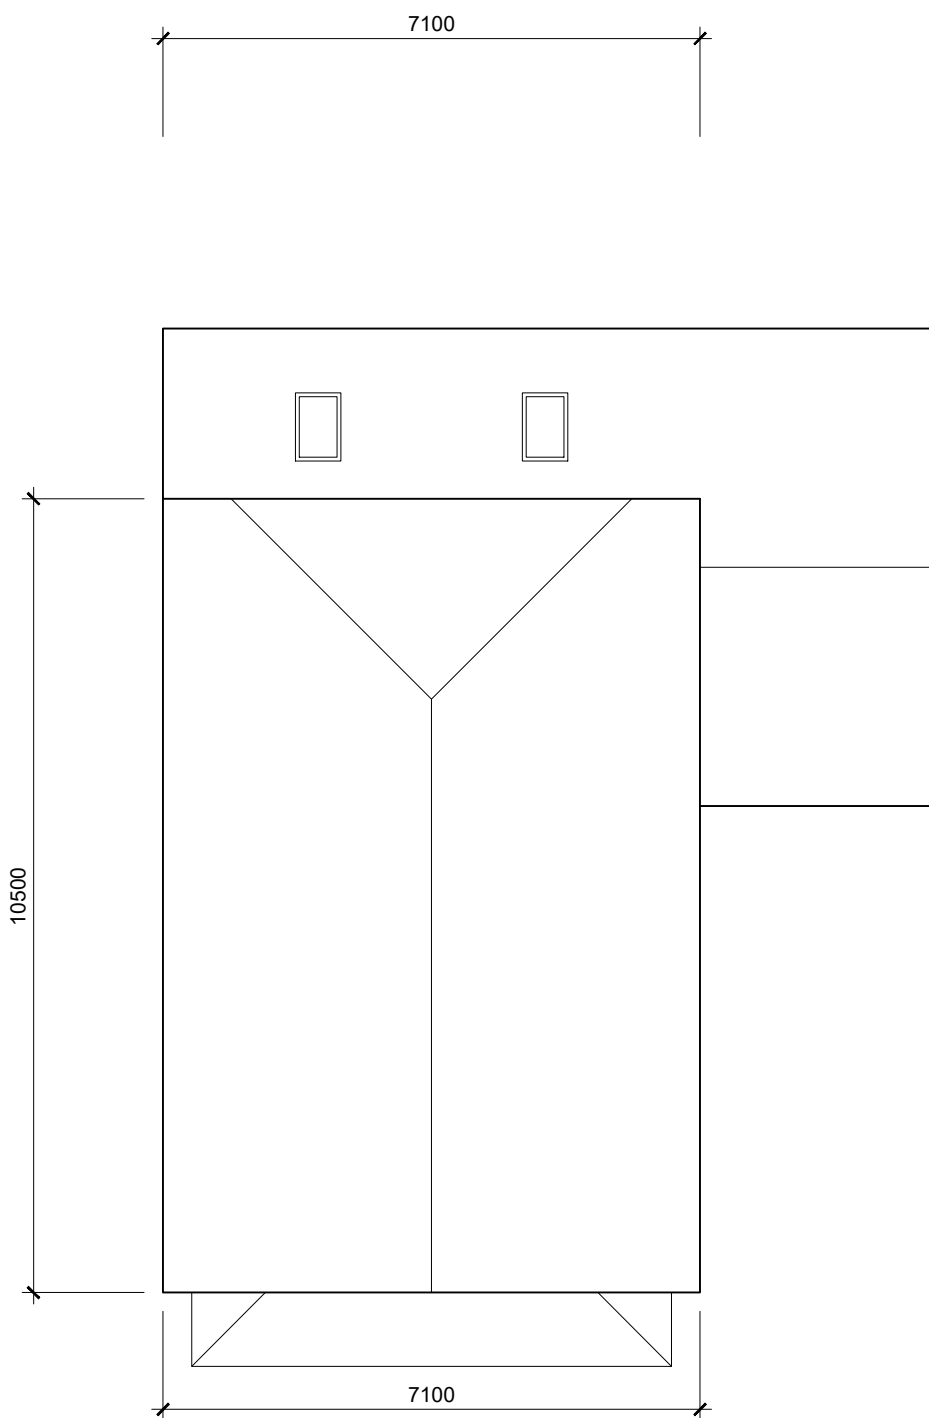

Roof Plan



Plot 2
South Elevation

Plot 2
East Elevation

Plot 2
North Elevation

Plot 2
West Elevation

B	10.06.26	Updated to validation comment	AK	AK
A	03.03.25	Drawing Amended	KE	AK

Rev	Date	Revision Details	Dr	Ch
-----	------	------------------	----	----



E hello@ecearchitecture.com
W ecearchitecture.com

Creativity. Quality. Commerciality.
Rethink what's possible

Client's Name
Harlington Homes

Job Title
The Drive, Mill Lane, Worthing

Drawing Title
Plot 2
Plans & Elevations

Scale
1:100 @ A1 / 1:200 @ A3



Drawn	Checked	Date
KE	AK	19.02.25

Job No	Drawing No	Rev
5278	PL-54	B

Status
APPROVAL