


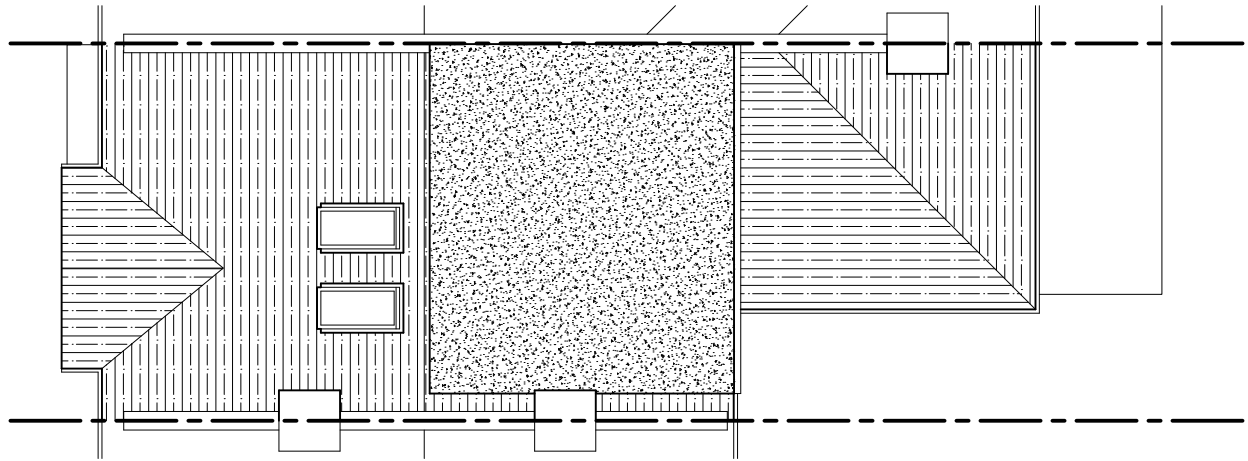


 


Second Floor Plan  
Scale 1:100

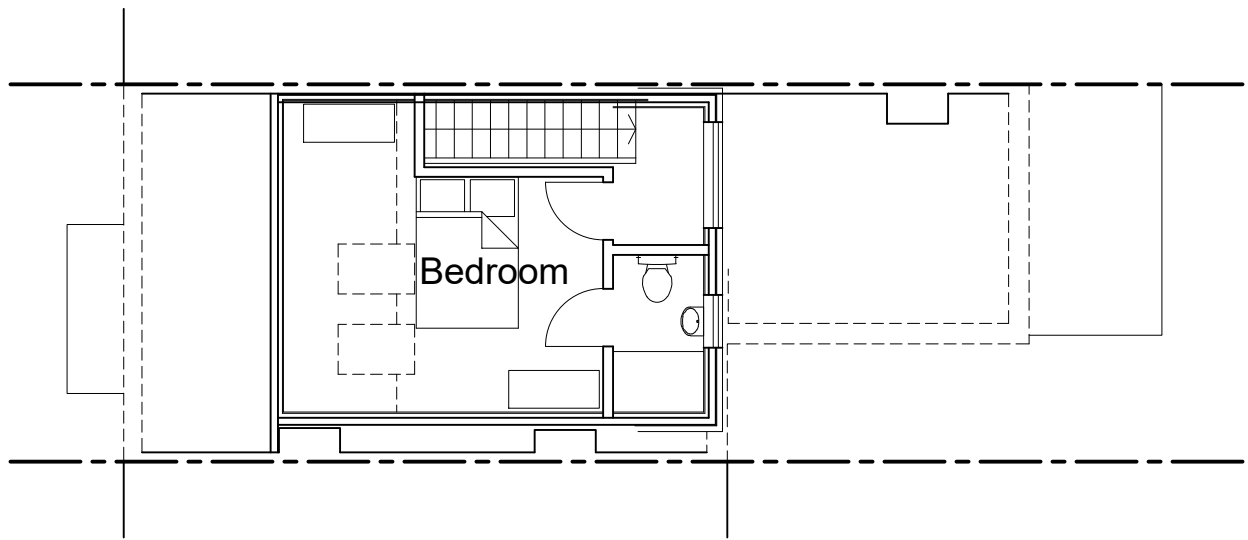

First Floor Plan  
Scale 1:100

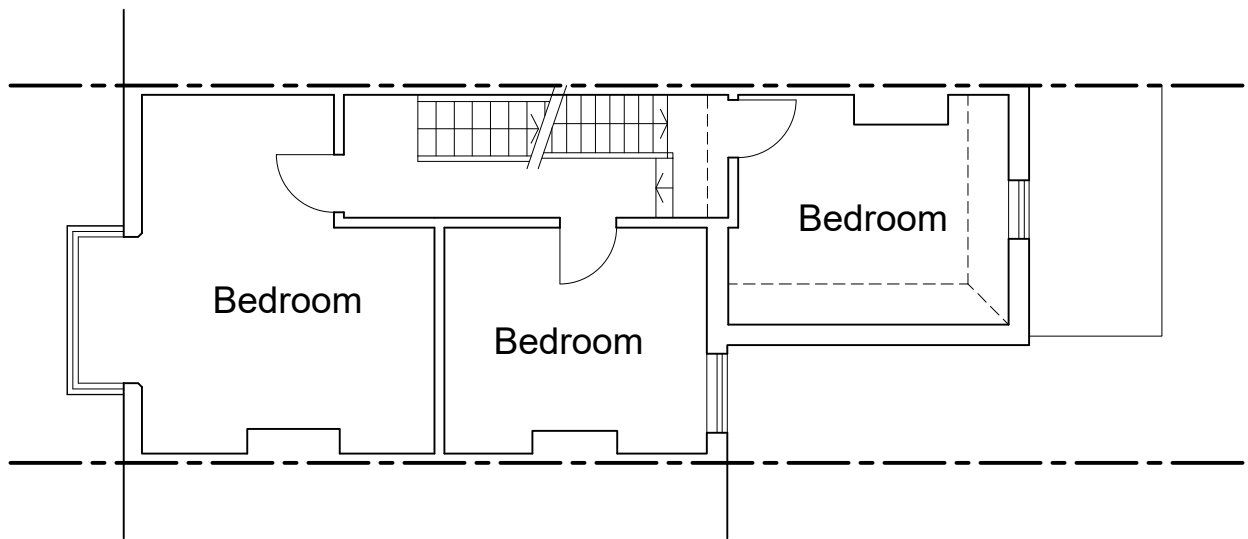


Ground Floor Plan  
Scale 1:100

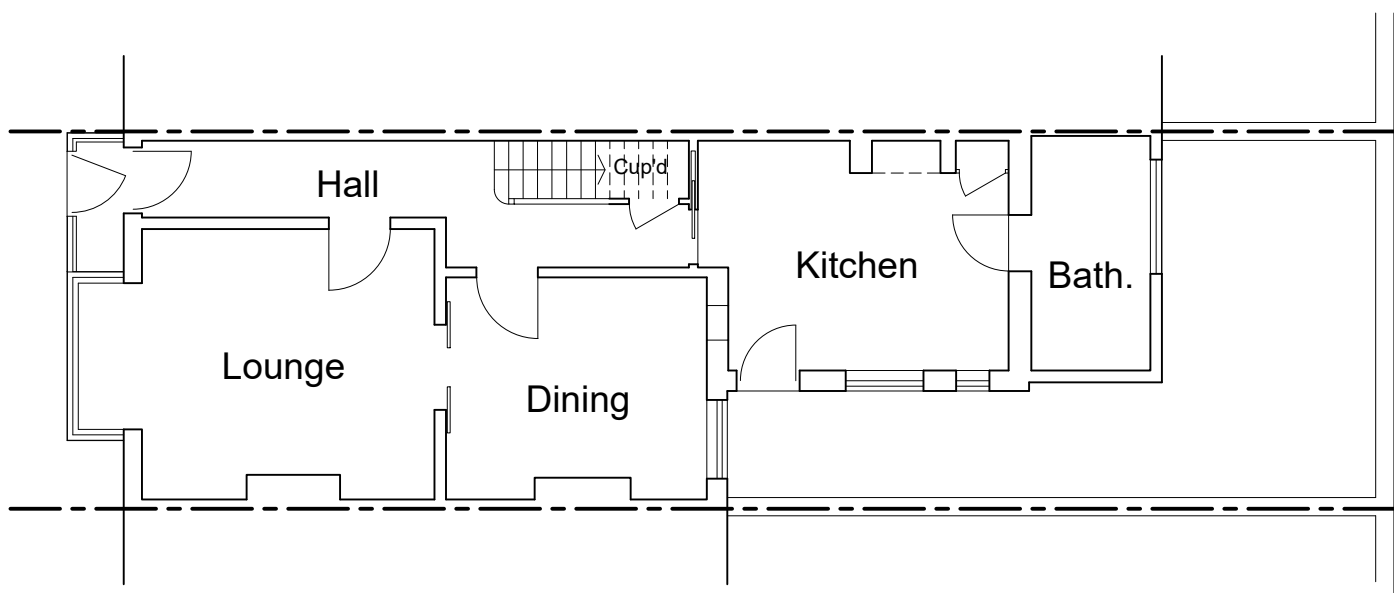

Front (north) Elevation  
Scale 1:100



Side (west) Elevation  
Scale 1:100

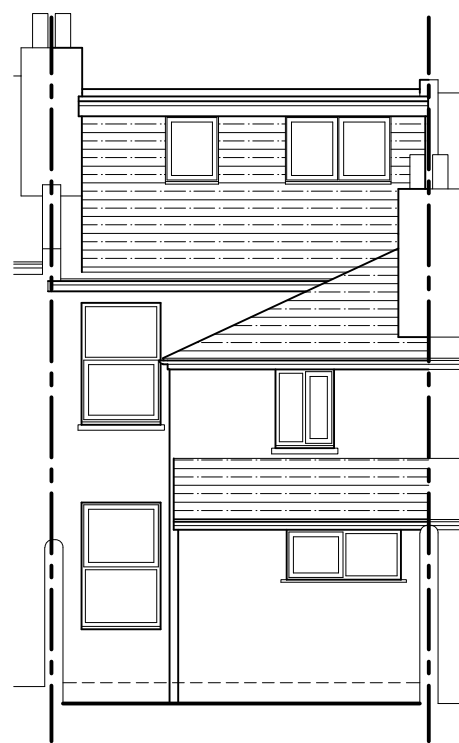

Rear (south) Elevation  
Scale 1:100



Side (east) Elevation  
Scale 1:100

| Rev.   | Description:   | Date: |
|---|----------------|-------|
| <div><div><div>HORIZON DESIGN</div><div>ARCHITECTURAL TECHNOLOGY</div></div><div>Horizon Design Limited<br/>4 High View<br/>Worthing BN13 3DQ<br/>01903 205868<br/>info@horizon-design.co.ukwww.horizon-design.co.uk</div></div> |                |       |
| Client:<br>Mr Yang   |                |       |
| Project:<br>19 Wenban Road<br>Worthing<br>West Sussex<br>BN11 1HY   |                |       |
| Drawing title:<br>Plans & Elevations Prior to Conversion.   |                |       |
| Scale:<br>1:100 @ A1   |                |       |
| Date:<br>12.03.26   | Drawn:<br>KWF  |       |
| Drawing number:<br>3135-10   | Revision:<br>- |       |