


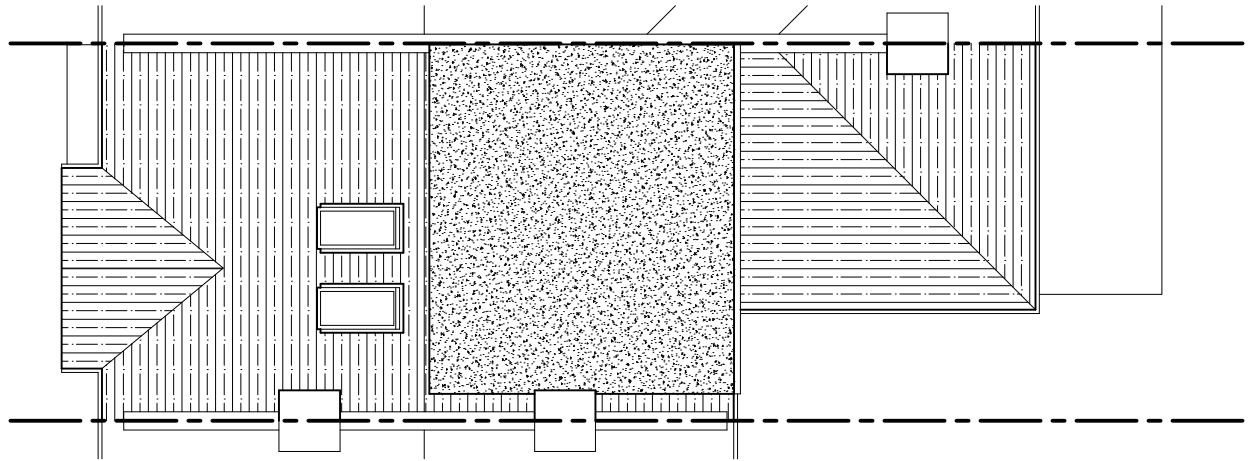
 


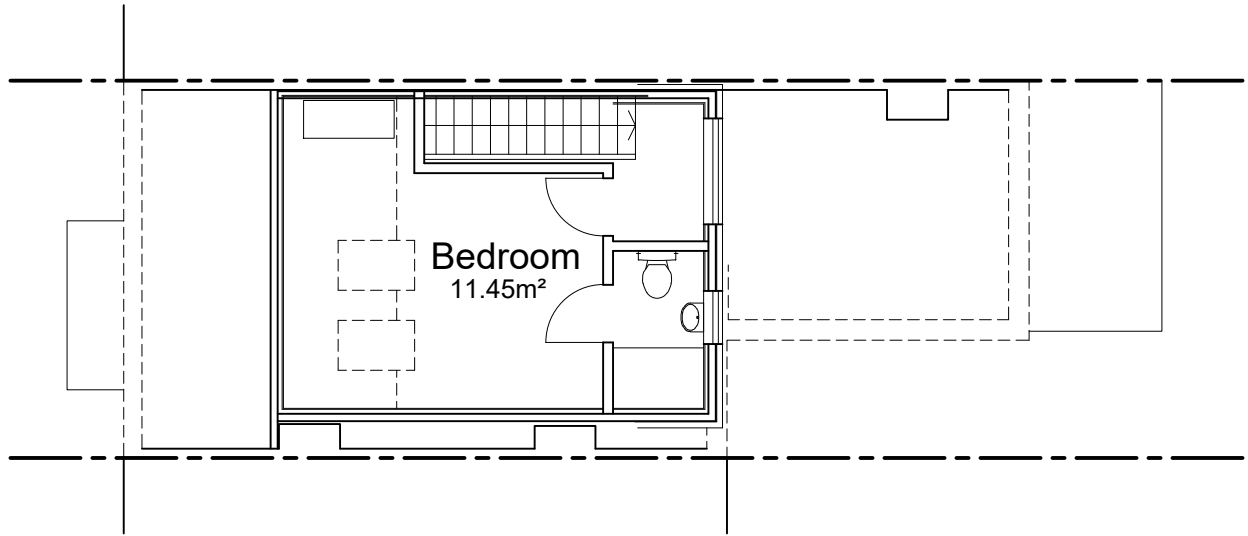


Roof Plan
Scale 1:100

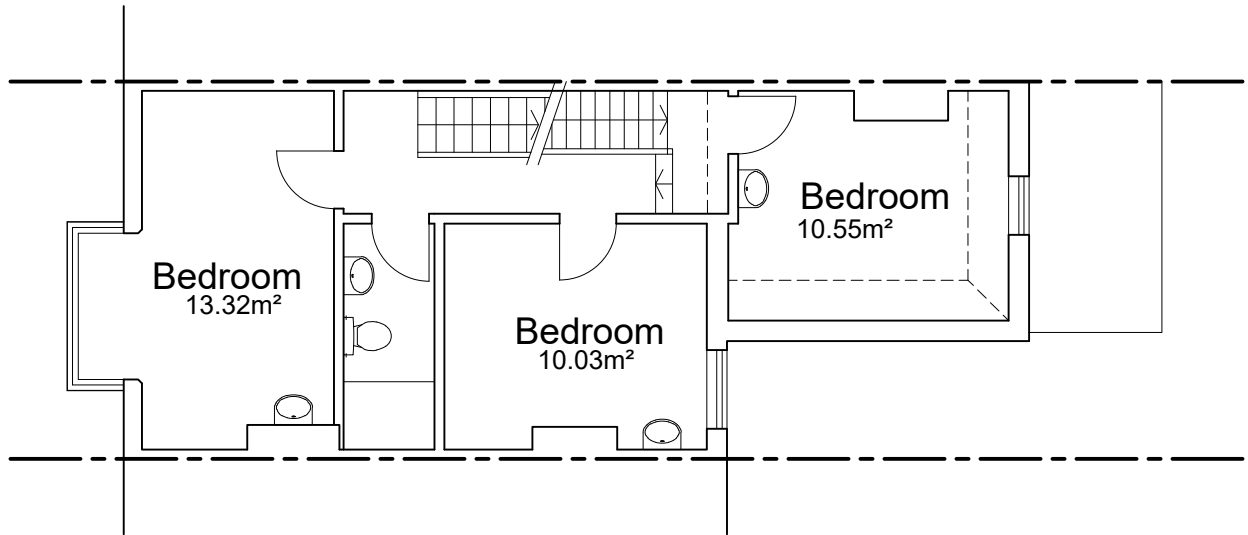

Second Floor Plan
Scale 1:100

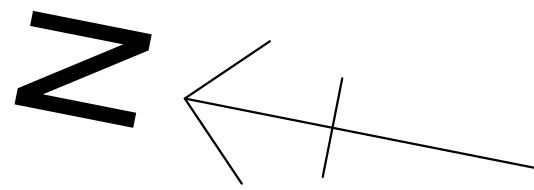

First Floor Plan
Scale 1:100

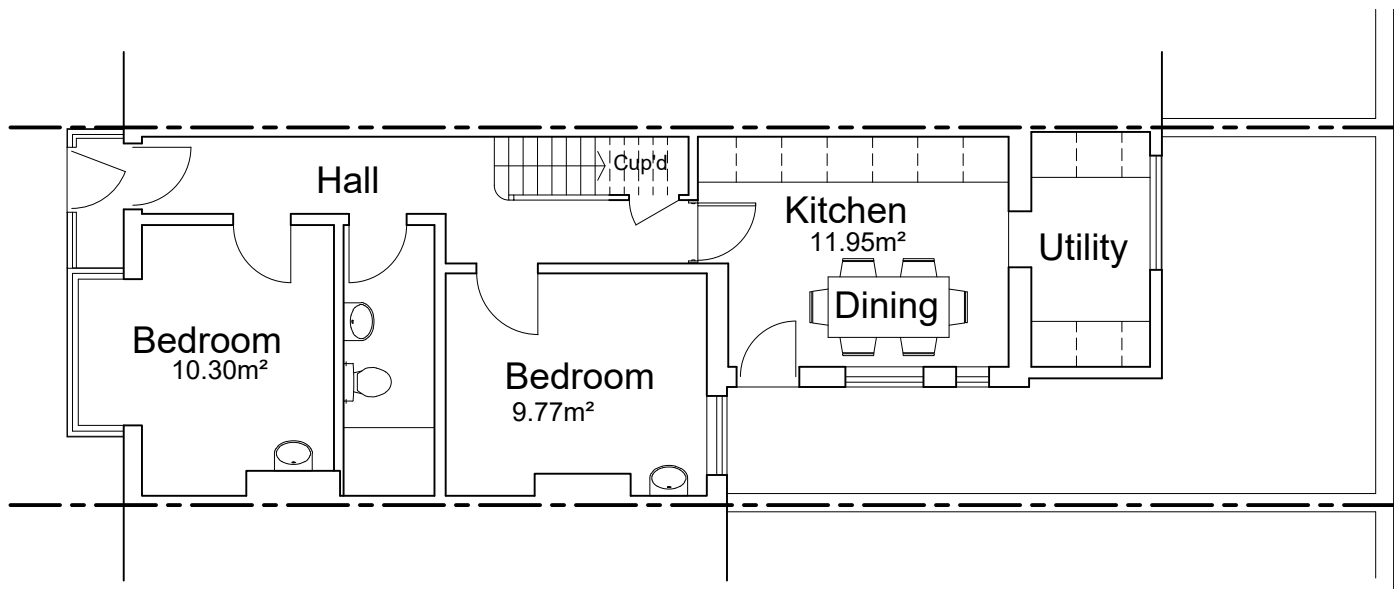


Ground Floor Plan
Scale 1:100



Front (north) Elevation
Scale 1:100



Side (west) Elevation
Scale 1:100

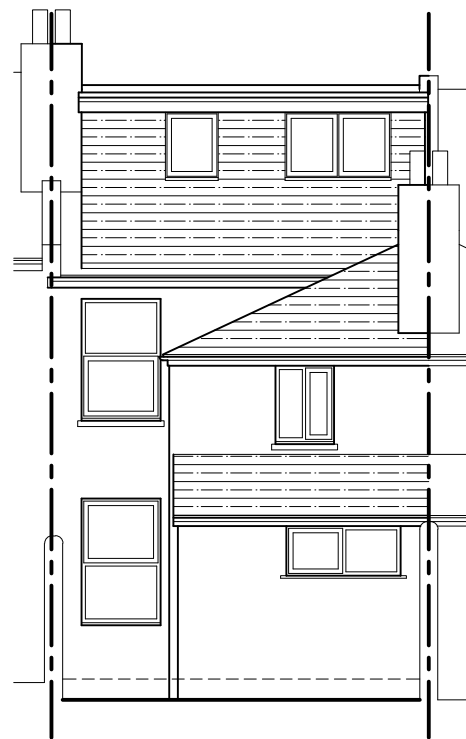

Rear (south) Elevation
Scale 1:100



Side (east) Elevation
Scale 1:100

A Beds removed from plans. 13.03.26

Rev: Description: Date:

HORIZON DESIGN

ARCHITECTURAL TECHNOLOGY

Horizon Design Limited

4 High View

Worthing BN13 3DQ

01903 205868

info@horizon-design.co.uk

www.horizon-design.co.uk

Client:

Mr Yang

Project:
Conversion of Dwelling to HMO:
19 Wenban Road
Worthing
West Sussex
BN11 1HY

Drawing title:
Existing Plans & Elevations
- Following Conversion.

Scale:
1:100 @ A1

Date:
12.03.26

Drawn:
KWF

Drawing number:
3135-11

Revision:
A