




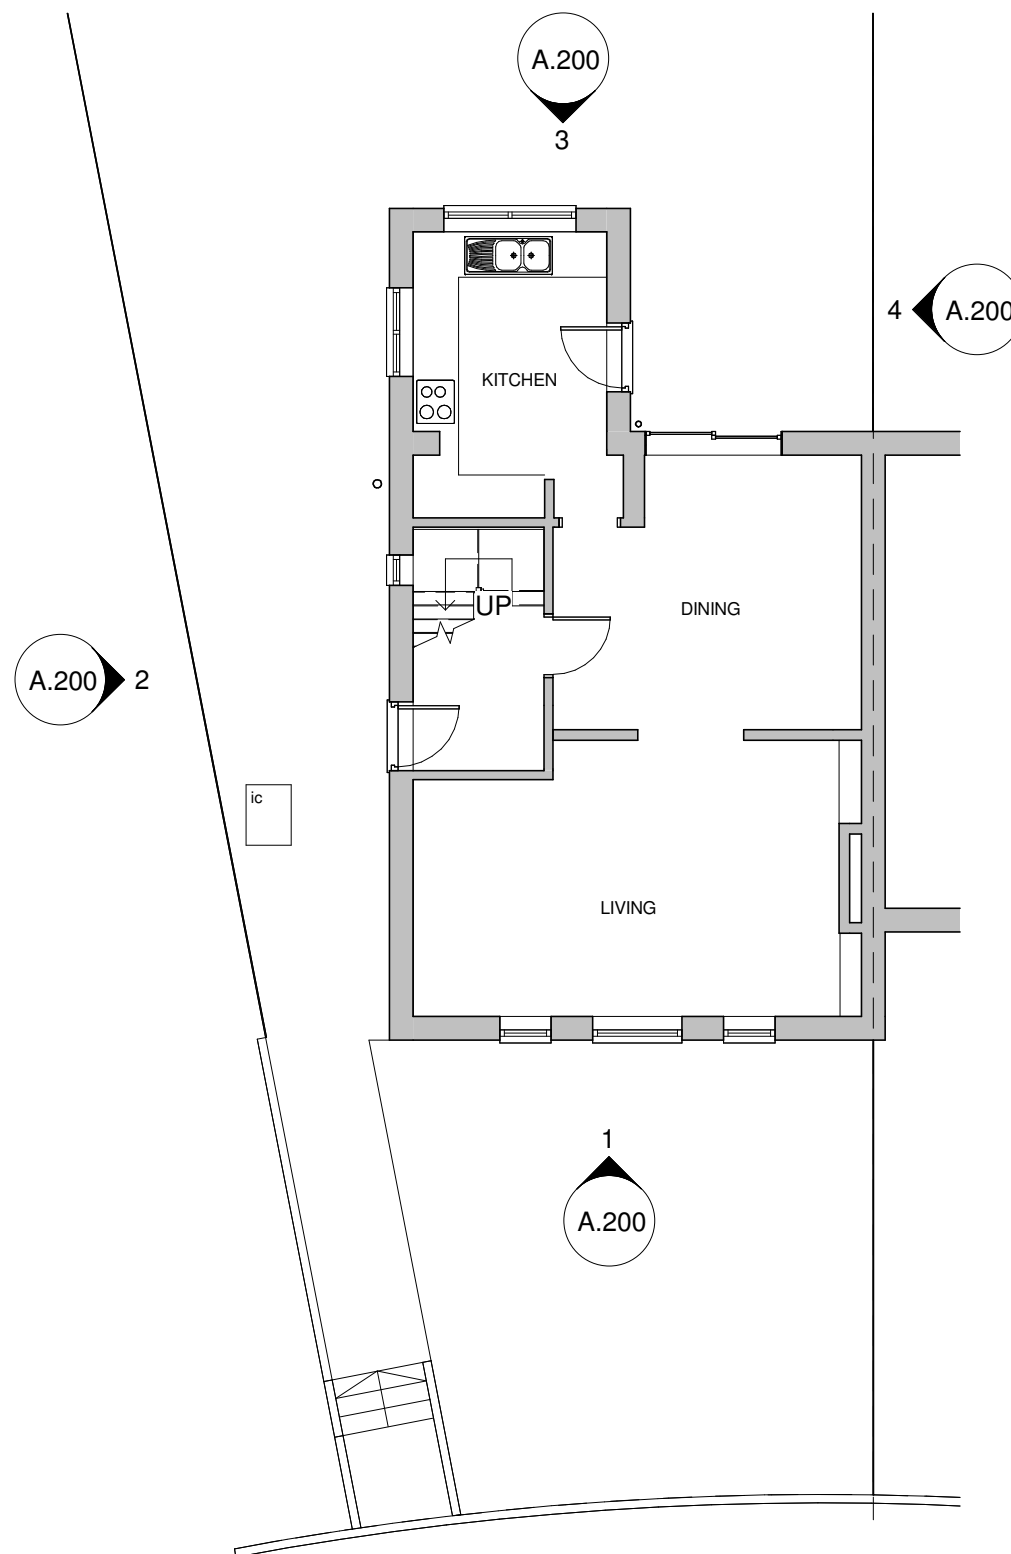

1 GROUND FLOOR
1 : 100

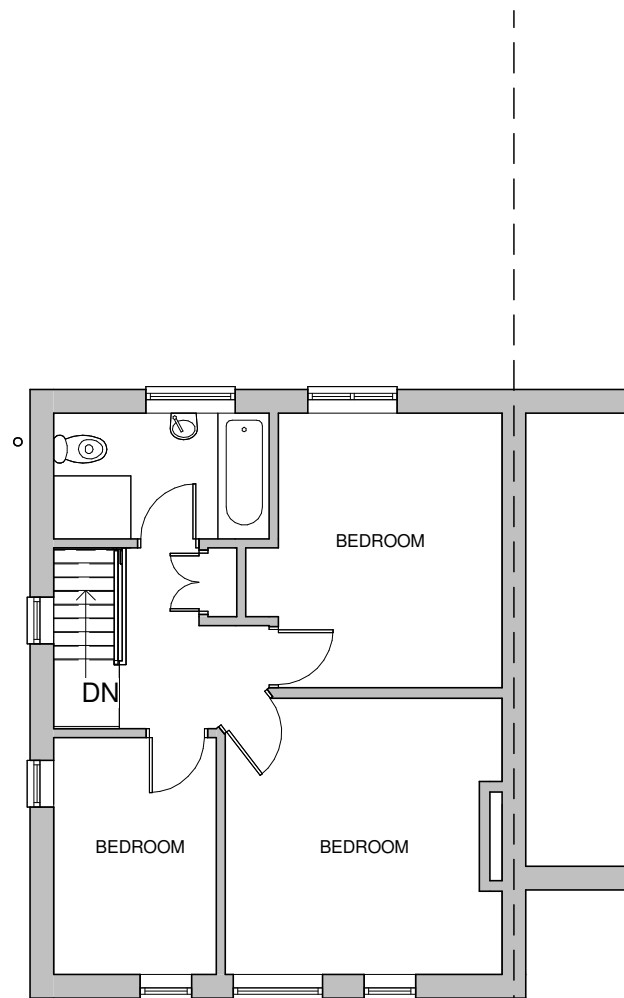

2 FIRST FLOOR
1 : 100

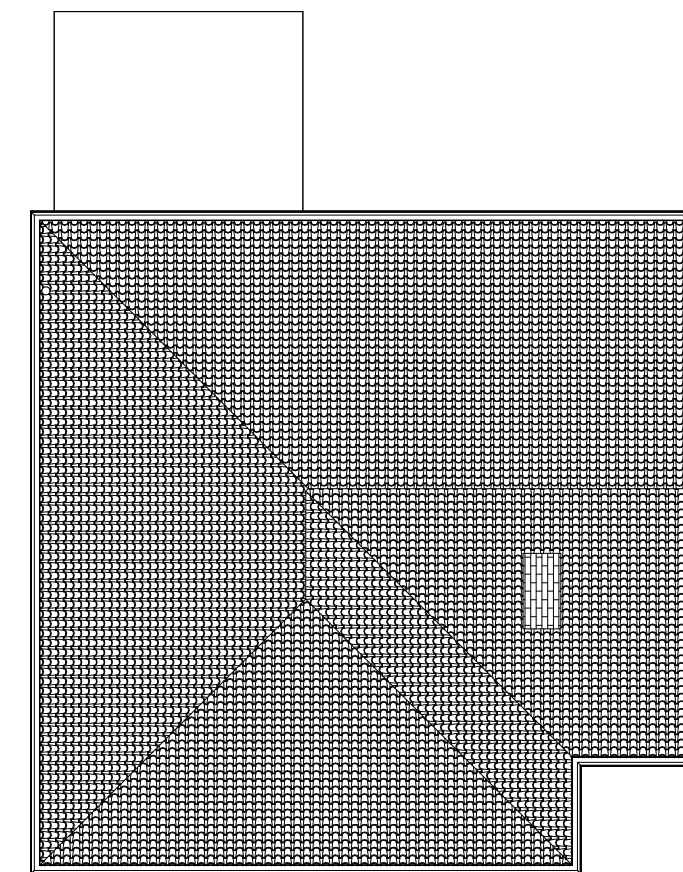

3 ROOF PLAN
1 : 100

[illegible]

PROJECT

Loft Conversion

ADDRESS

31 Highdown
Southwick
West Sussex

TITLE

Existing Plans

CLIENT _____

Mr & Mrs Harris

DRAWN JLB	STATUS Design	DATE 11/09/26
SCALE (@ A2) 1 : 100	PROJECT NUMBER KD.1939	
DRAWING NUMBER A.100		REV

© KRONA DESIGN