

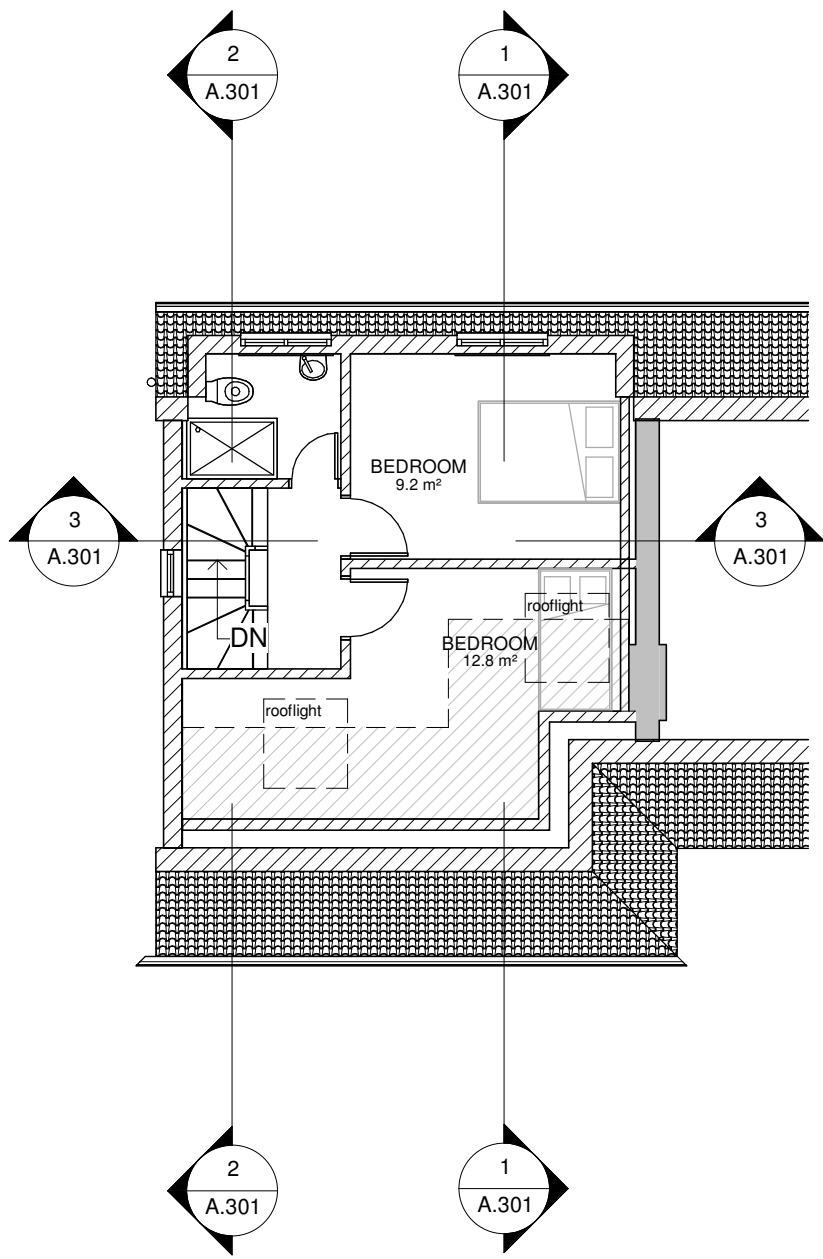


VISUAL SCALE 1:100 @ A2

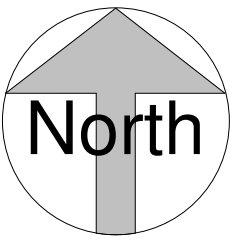

1 SECOND FLOOR
1 : 100

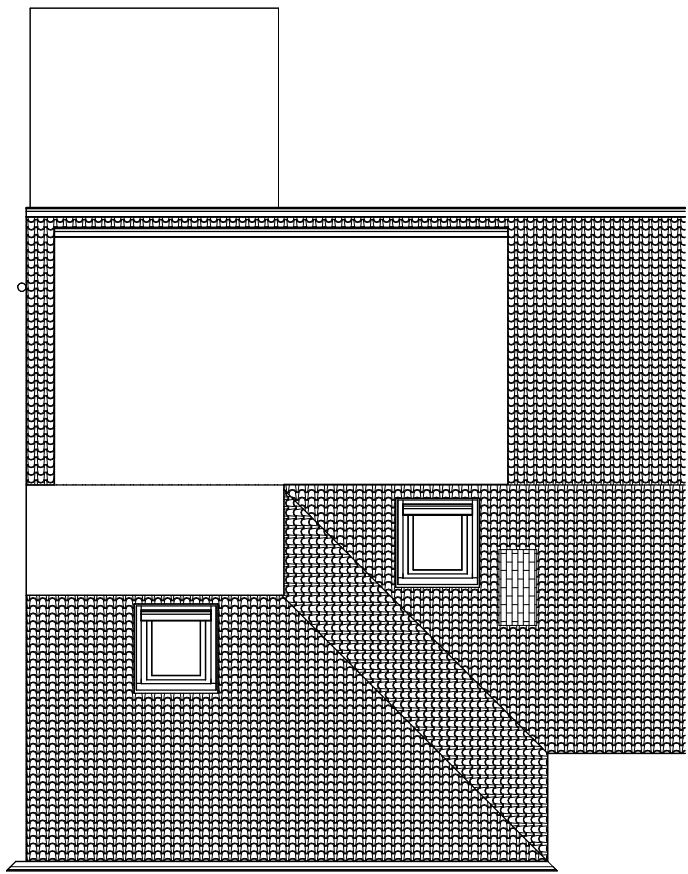

2 ROOF PLAN
1 : 100

Rev	Description	Date



info@kronadesign.co.uk
kronadesign.co.uk
01903 256150

PROJECT

Loft Conversion

ADDRESS

31 Highdown
Southwick
West Sussex

TITLE

Proposed Plans

CLIENT

Mr & Mrs Harris

DRAWN JLB	STATUS Design	DATE 15/09/26
SCALE (@ A2) 1 : 100	PROJECT NUMBER KD.1939	
DRAWING NUMBER A.102		REV A