



FRONT ELEVATION
PROPOSED

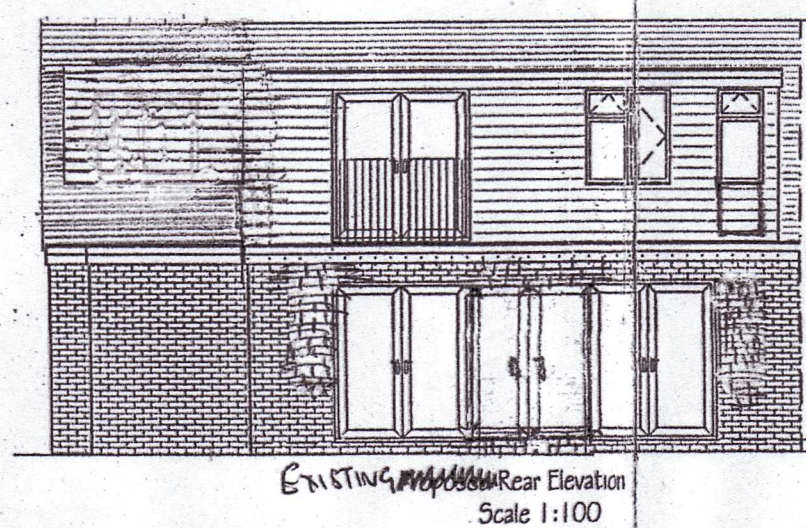


SIDE ELEVATION EAST
PROPOSED

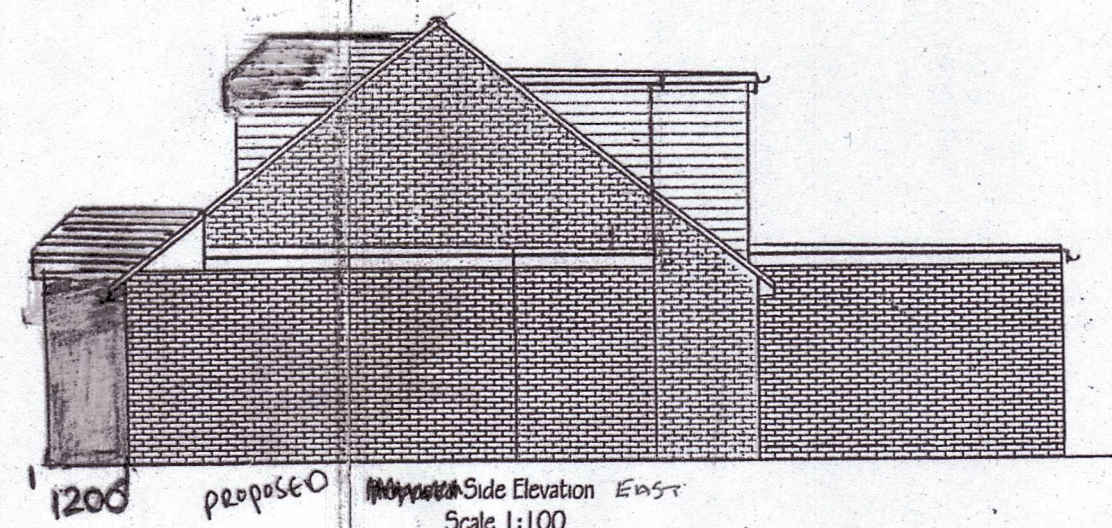


EXISTING SIDE ELEVATION EAST
Scale 1:100

* Please see second plan for
• roof - Proposed
• side elevation - existing
• floor plan - existing.


SIDE ELEVATION WEST
Scale 1:100

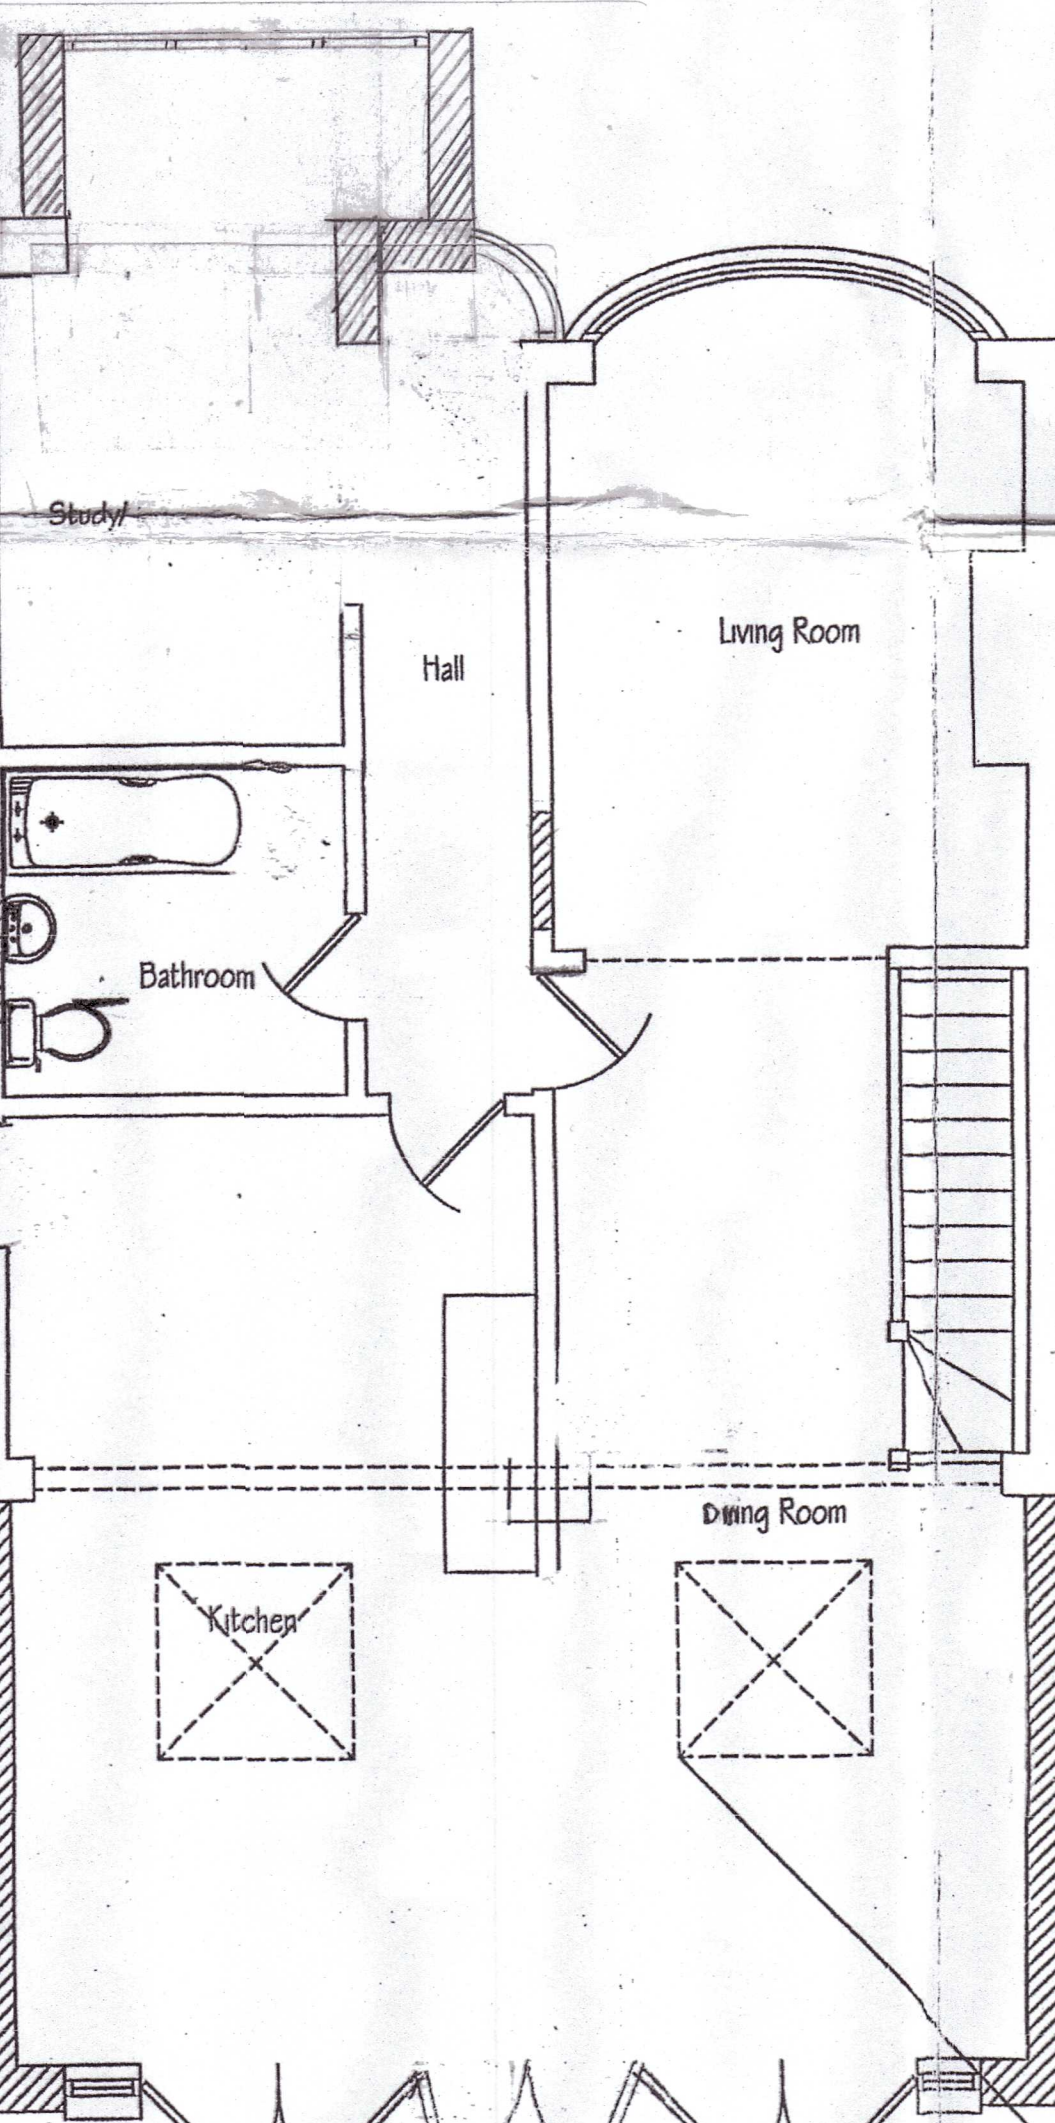


Proposed Ground Floor Plan
Scale 1:50

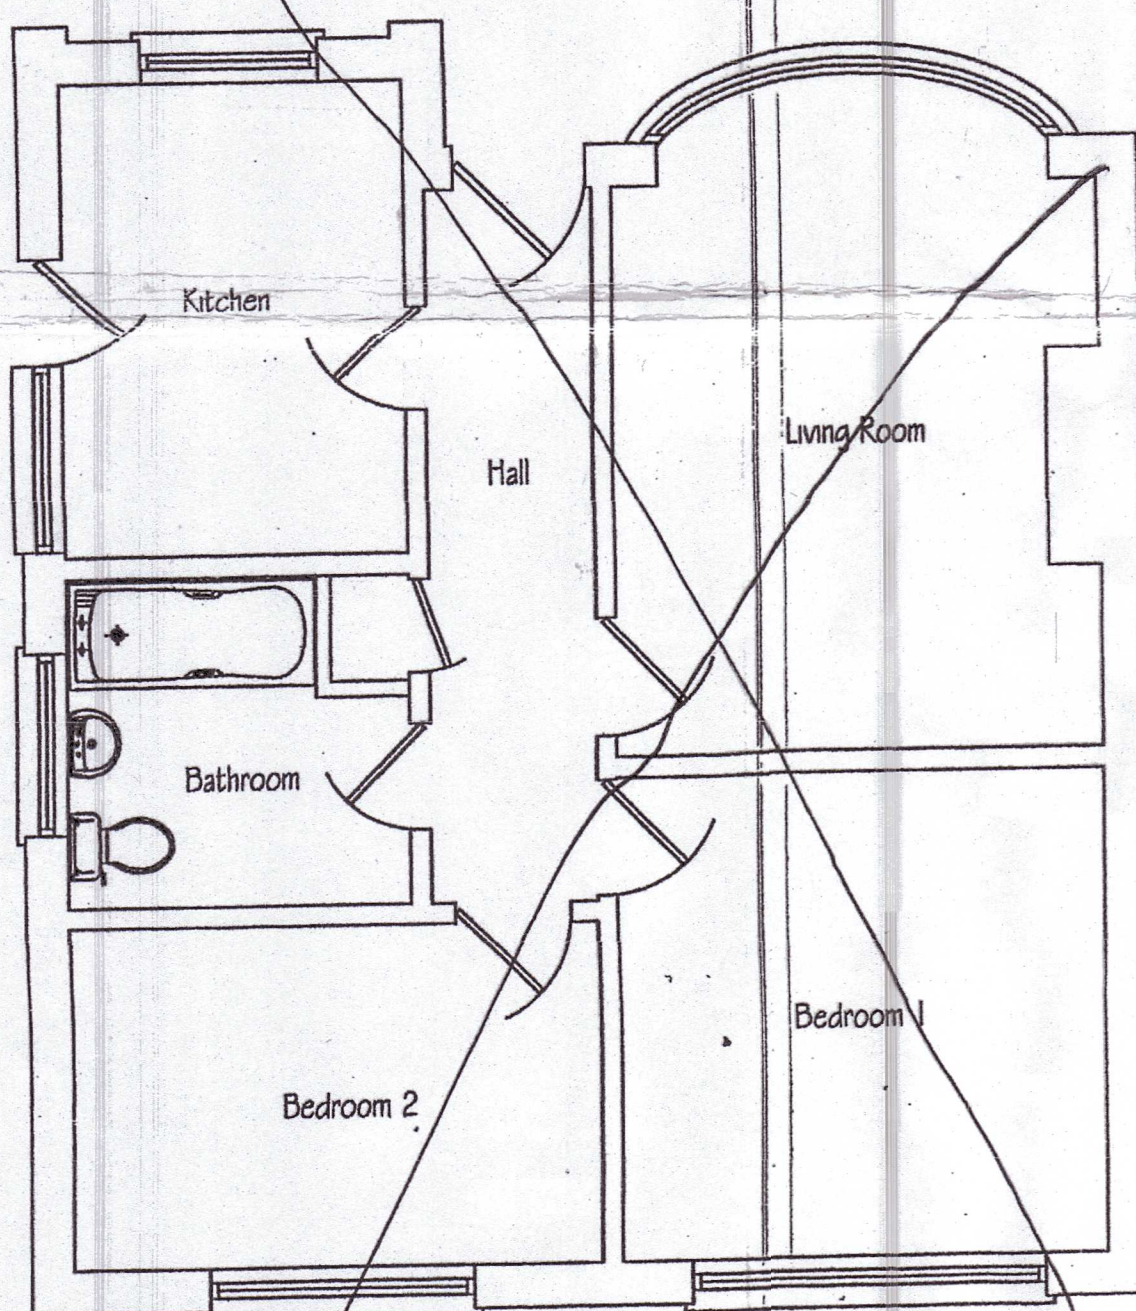

Existing Ground Floor Plan
Scale 1:50

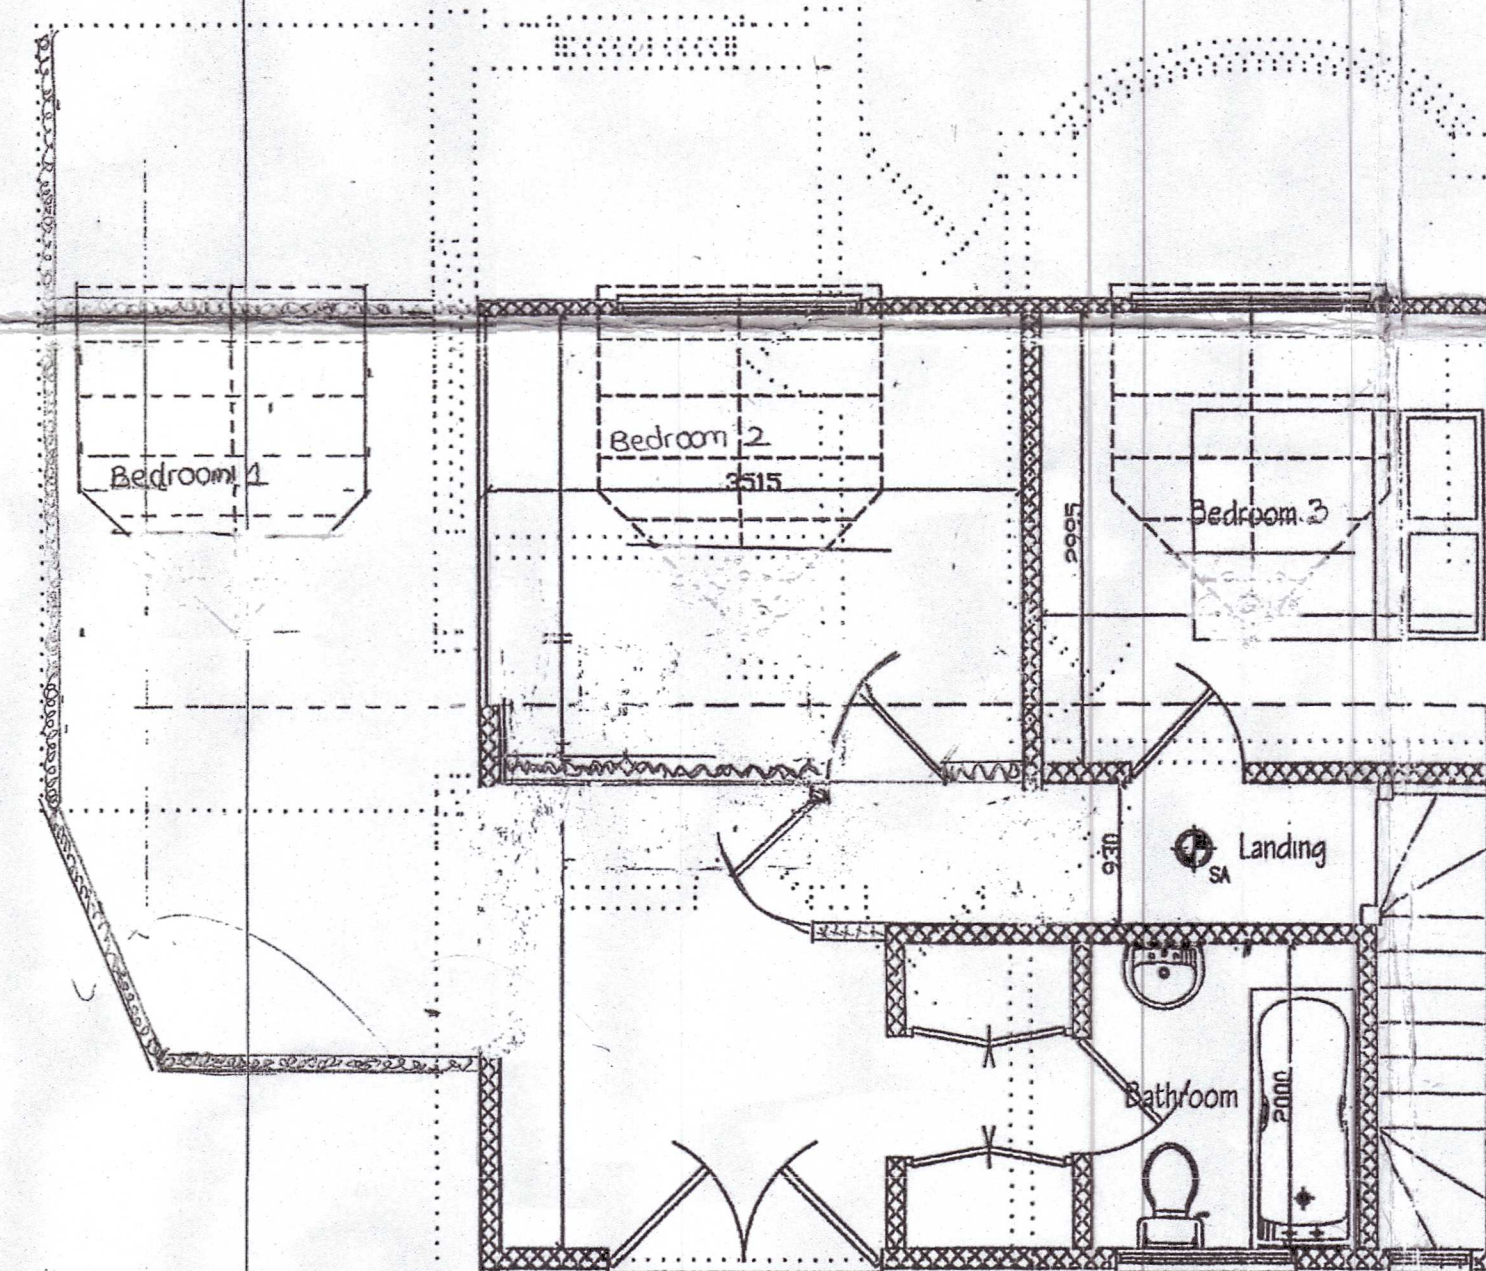

EXISTING
First Floor Plan
Scale 1:50

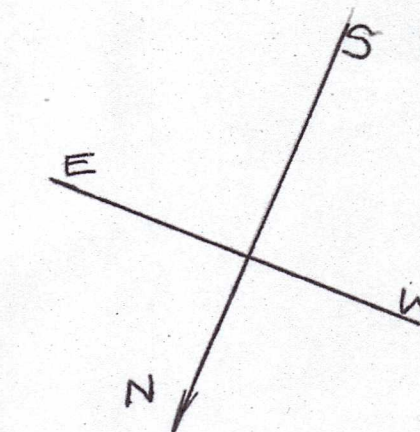

All dimensions must be checked on site and not scaled from this drawing, apart from by Local Authority.
No work is to be commenced until full Planning Permission/Building Regulations have been approved and any conditions discharged. Any work started prior to approval is entirely at clients/contractors risk.
The contractor is responsible for taking and checking all levels, dimensions etc, prior to ordering materials and starting work.
Where approval of materials by Local Authority is a condition of the Planning Consent, samples must be supplied to the relevant officer or approved in writing before relevant works are commenced.
It is the responsibility of the building owner, or tenant, to comply with the requirements of 'The Party Wall Act 1996' in respect of excavation and construction in proximity to certain buildings or structures, and for connected purposes.

CLIENT
**MR BARTLETT +
MRS KENT-BARTLETT**

Site Address
**16 THIRLMERE CRESCENT
LANCING
WEST SUSSEX
BN15 9UE**

DRAWING TITLE
**PROPOSED
PORCH**

DATE
1

SCALE
1:50 & 1:100

JOB No.
06/000

REV. Date
REV. Date
REV. Date

All Dimensions of existing buildings/ boundaries to be verified on site by contractor, with any discrepancies reported back before commencement of work.
This drawing is the copyright of Robert & Wiggley Associates and shall not in any way be used or reproduced without written consent.

DRAWING No.
**DRAWING 1
PROPOSED FLOOR
PLANS**