



ELEVATION EAST

PROPOSED

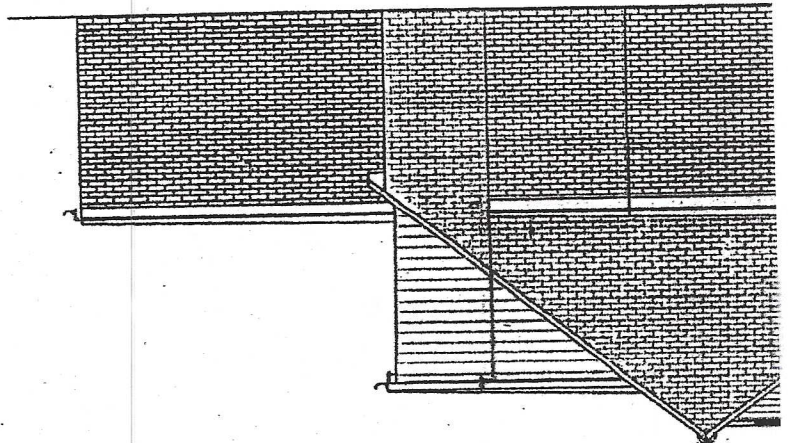

PROPOSED Side Elevation East
Scale 1:100

Please see second plan for
roof - proposed
side elevation - existing
floor plan - existing.

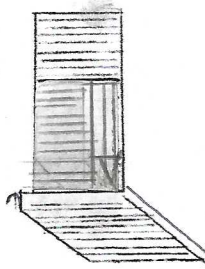

PROPOSED
Side Elevation West

Scale 1:100


SCALE 1:100

5m

SCALE 1:5


5m

EXISTING Side Elevation East
Scale 1:100

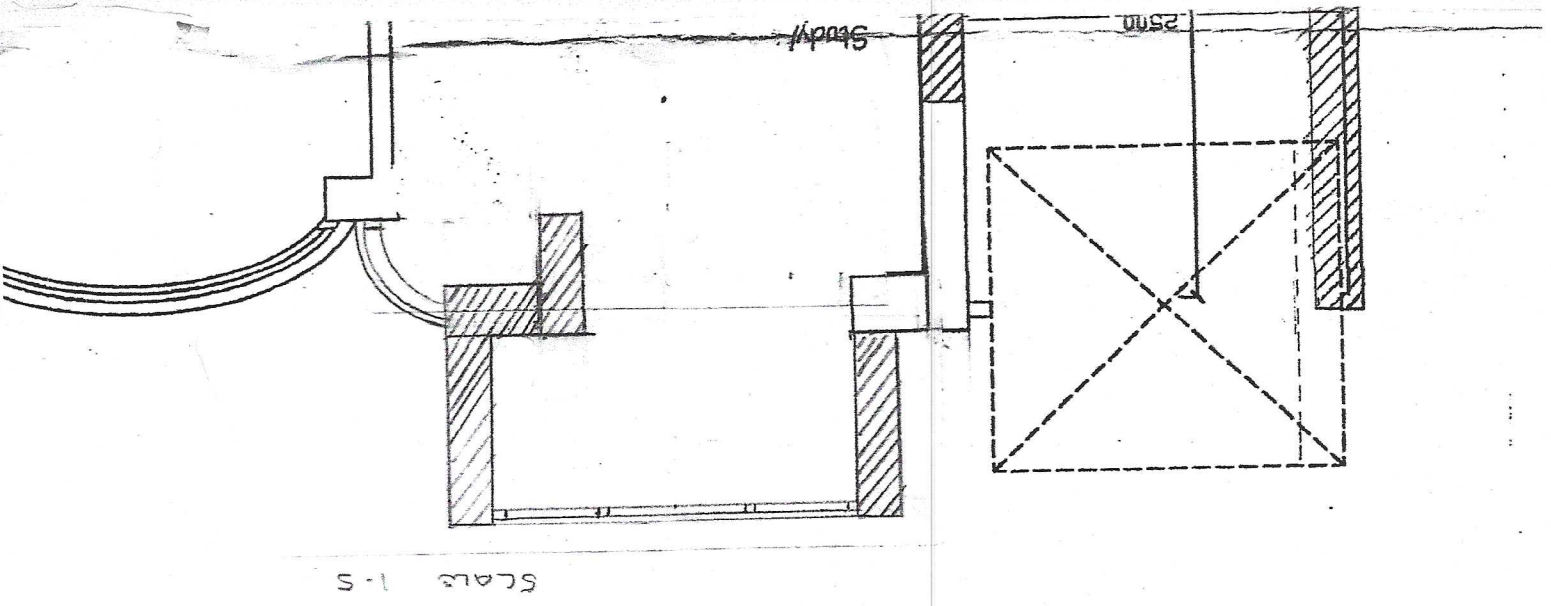

ELEVATION EAST

SED

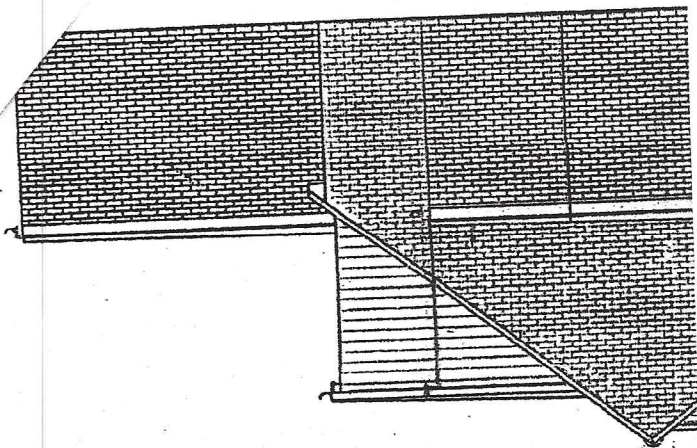


East Side Elevation
Scale 1:100

Please see second plan for
roof - proposed
side elevation - existing
floor plan - existing

"attached
to neighbours
- cannot
see other
from neighbours"

SCALE 1:100

 


CURRENT
Side Elevation West
Scale 1:100

SCALE 1:5



West Side Elevation
Scale 1:100

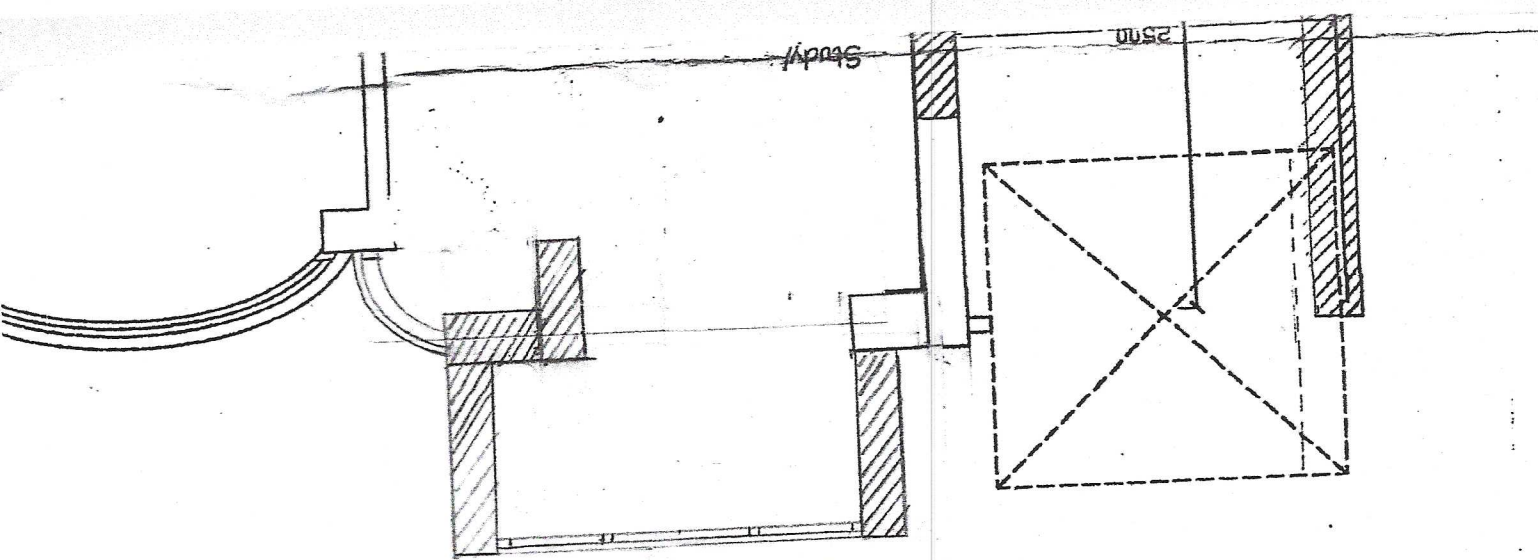

Study