




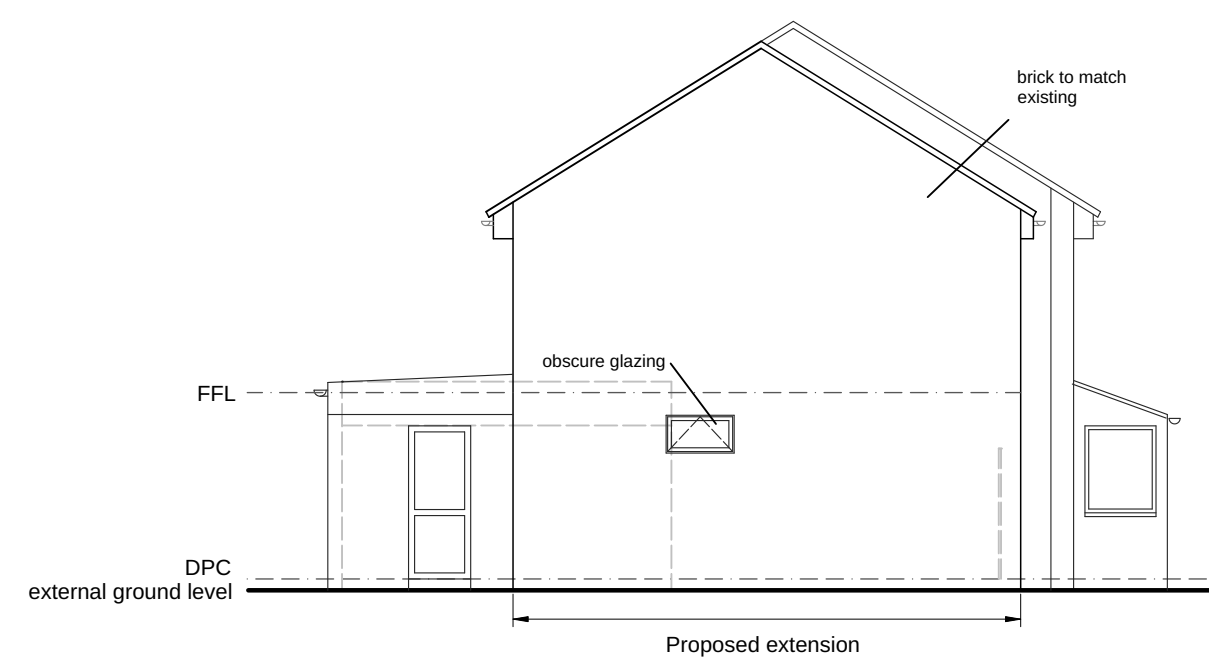


South Elevation (Side) 1:100

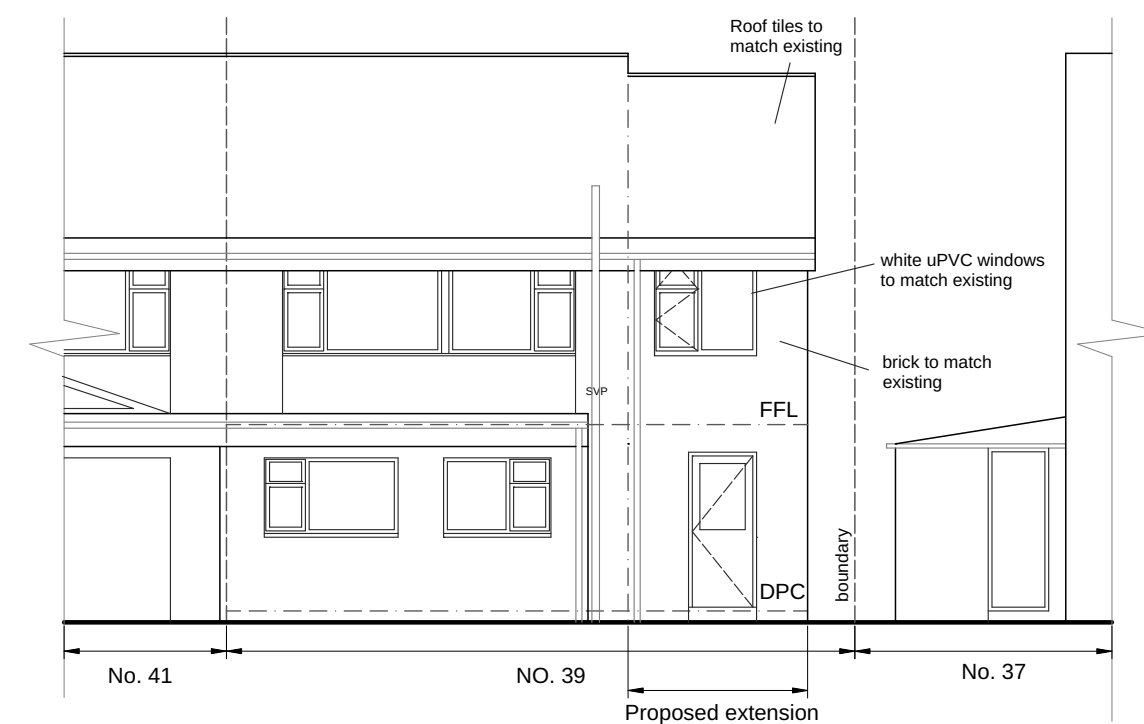


West Elevation (Rear) 1:100

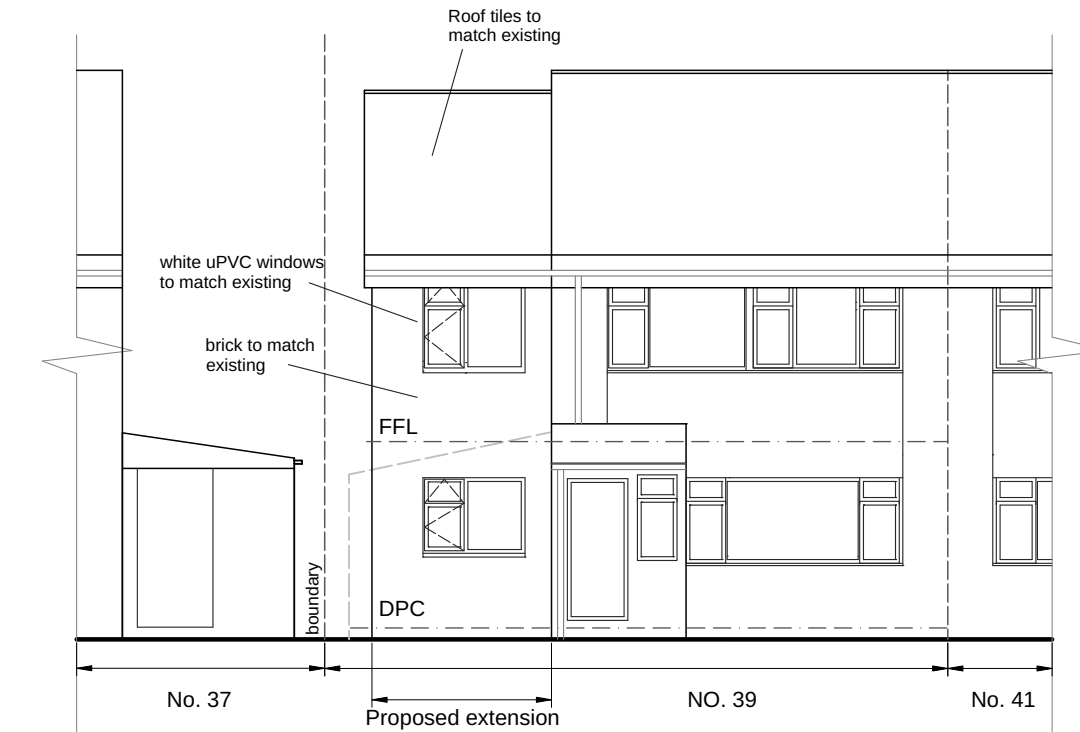

East Elevation (Front) 1:100

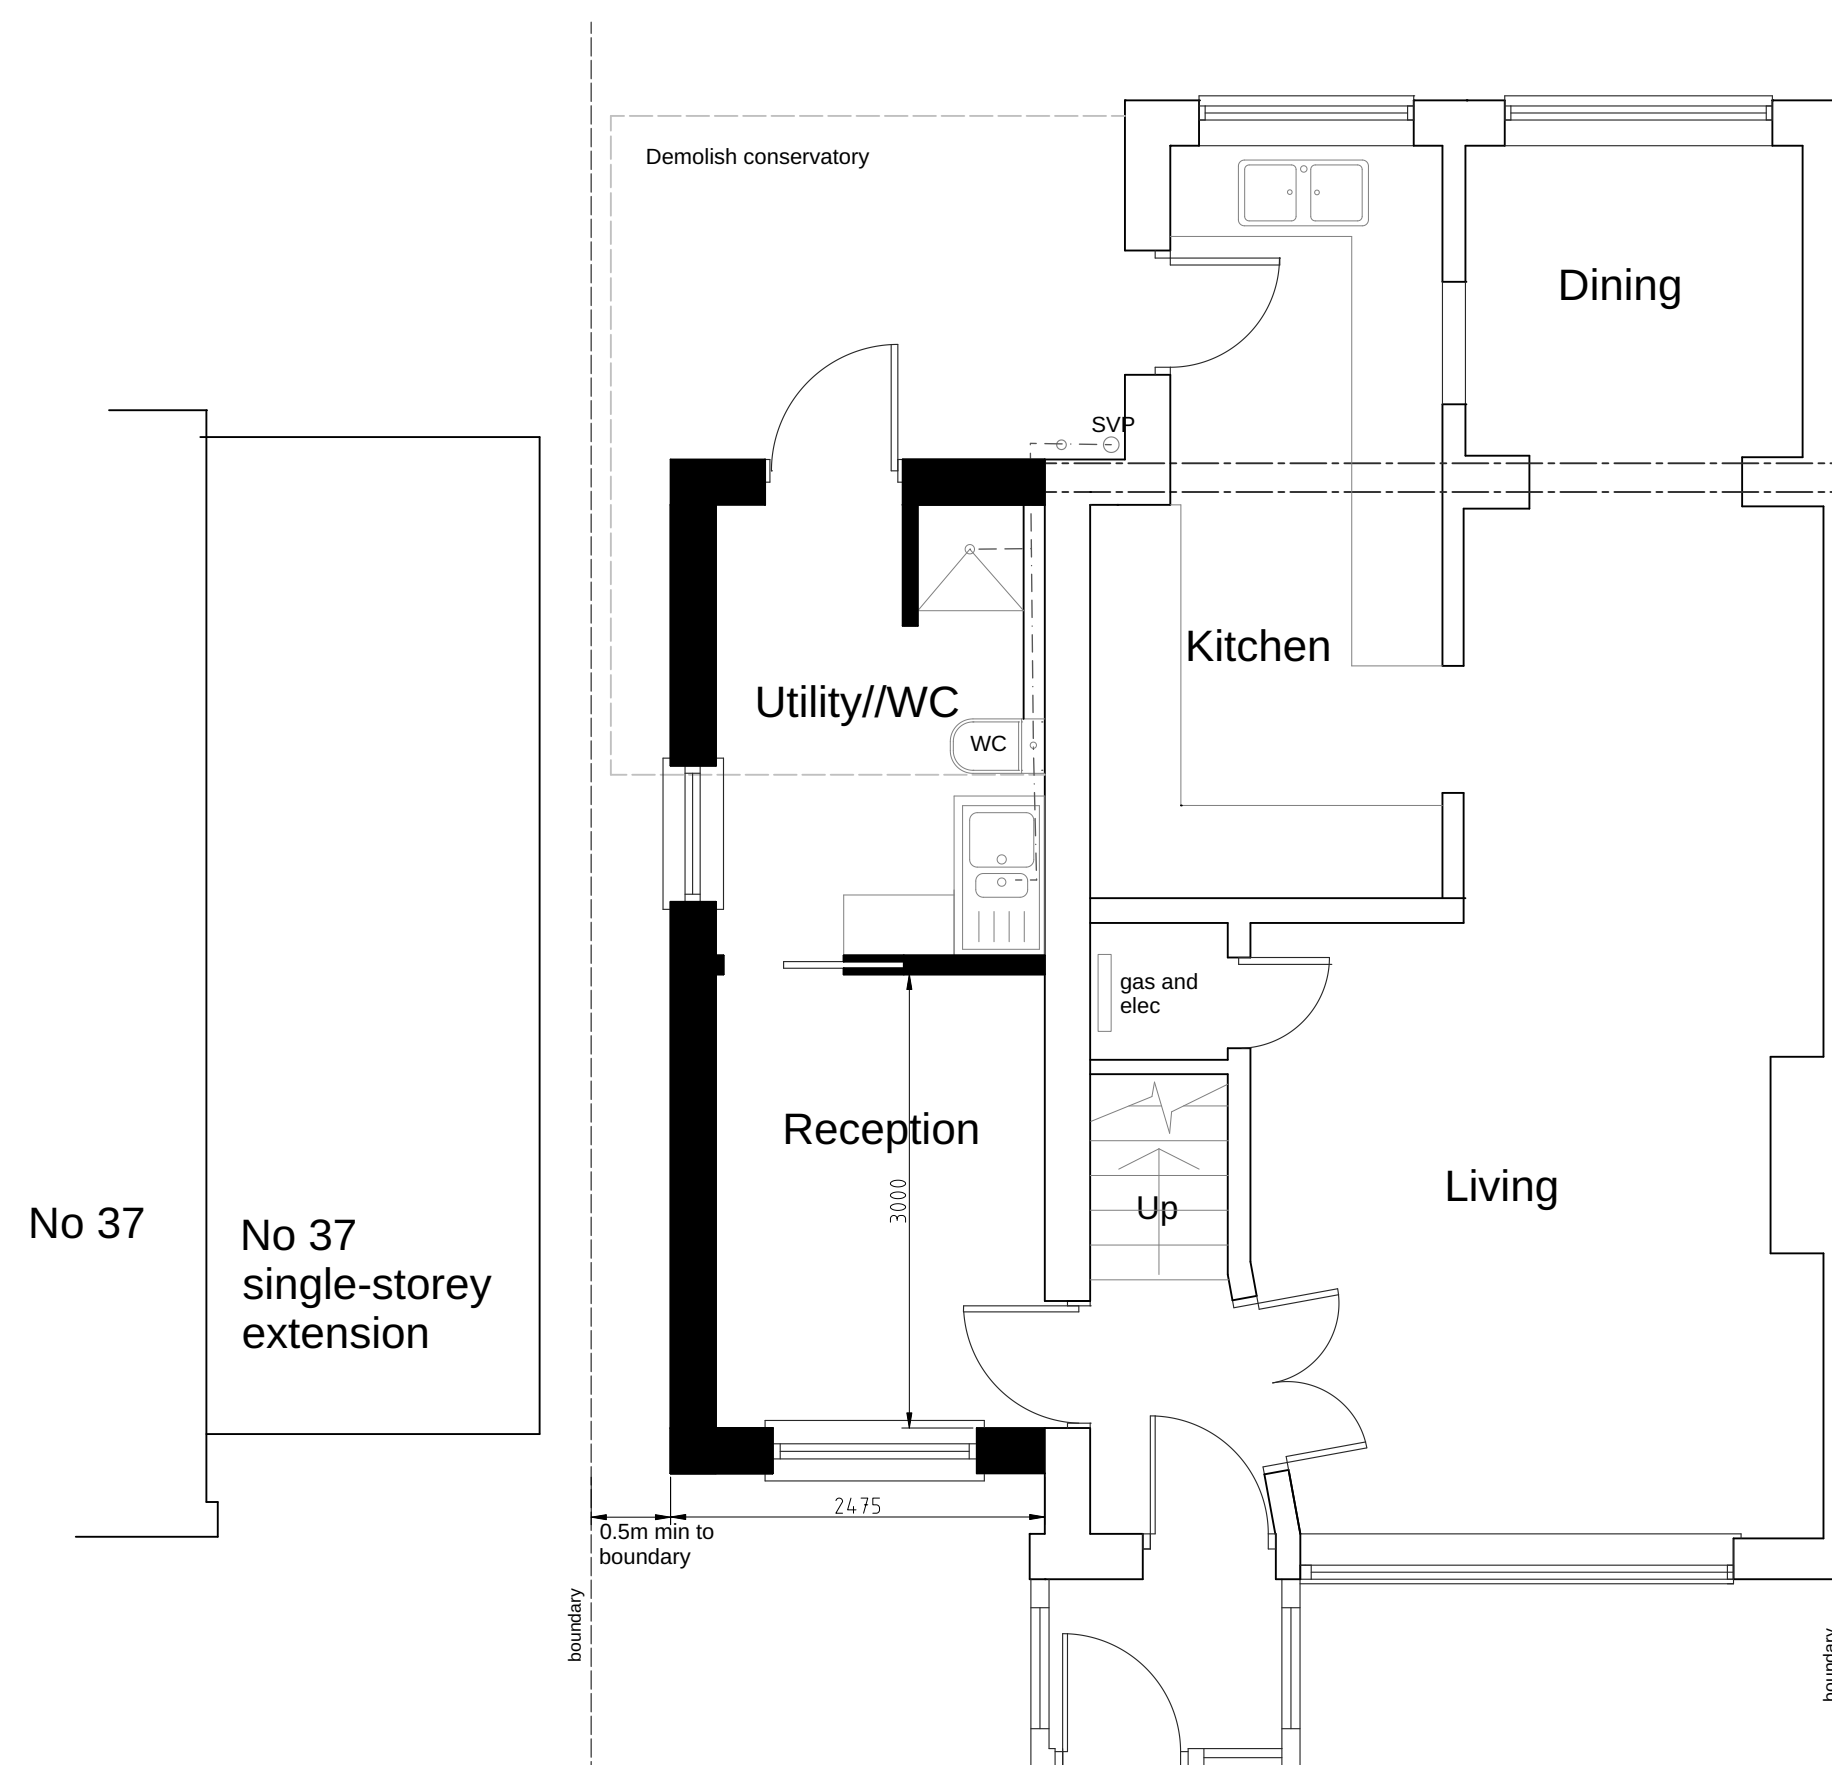

Proposed Ground Floor Plan 1:50

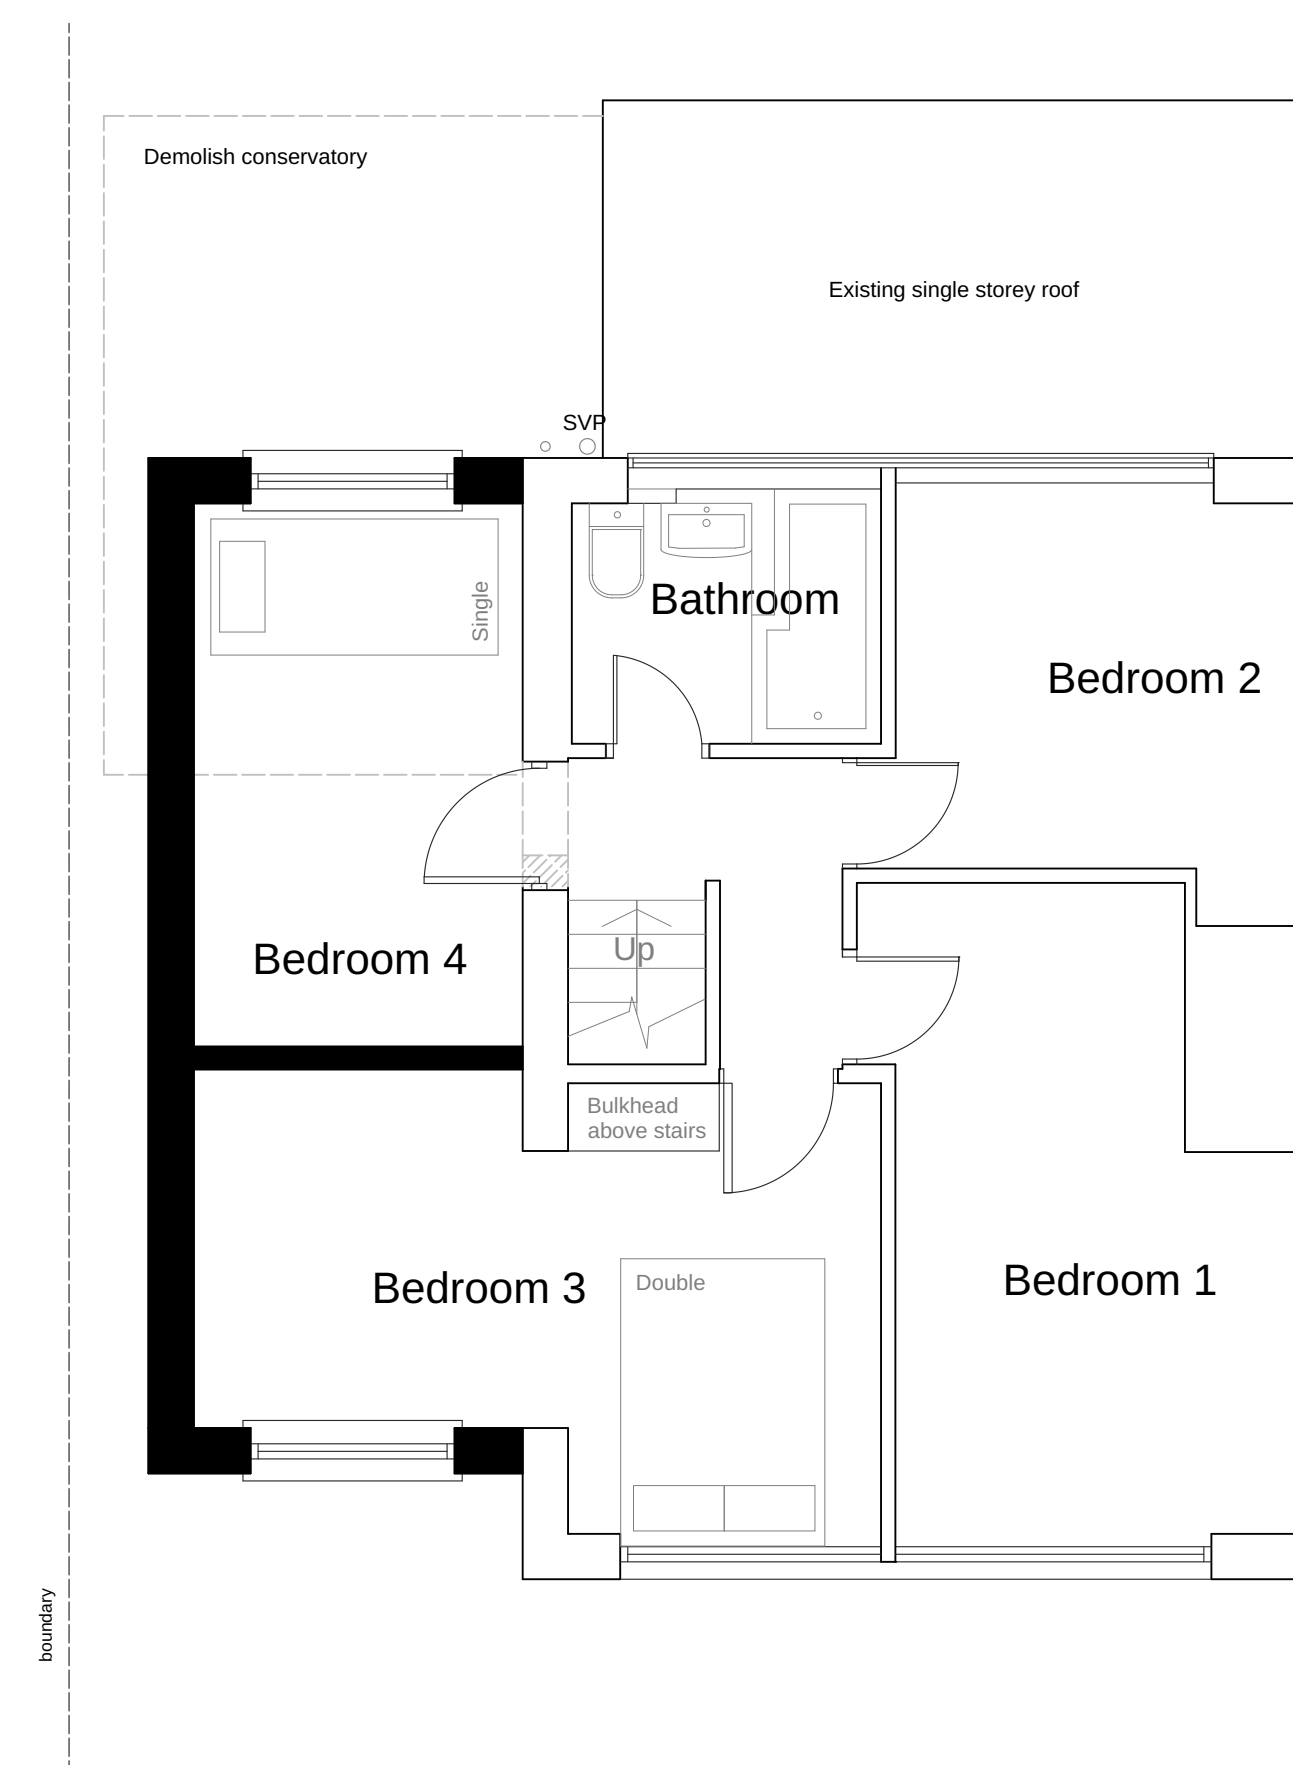


Proposed First Floor Plan 1:50

0m 2 4 6 8 10m

1:100 scale

0m 1 2 3 4 5 6 7 8 9 10m

1:50 scale

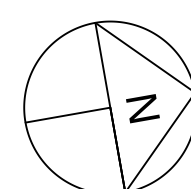

RevB Adjusted ridge height to match neighbours' approved 8.9.26
RevA Amended label on scale bar



Project		
39 Rectory Farm Road, Sompting, BN15 0ED		
Drawing Title		
Proposed Plans and Elevations		
Scale	Size	
1:100/ 1:50	A1	
Drawing No. PL02	Rev B	Job No. 26/01